



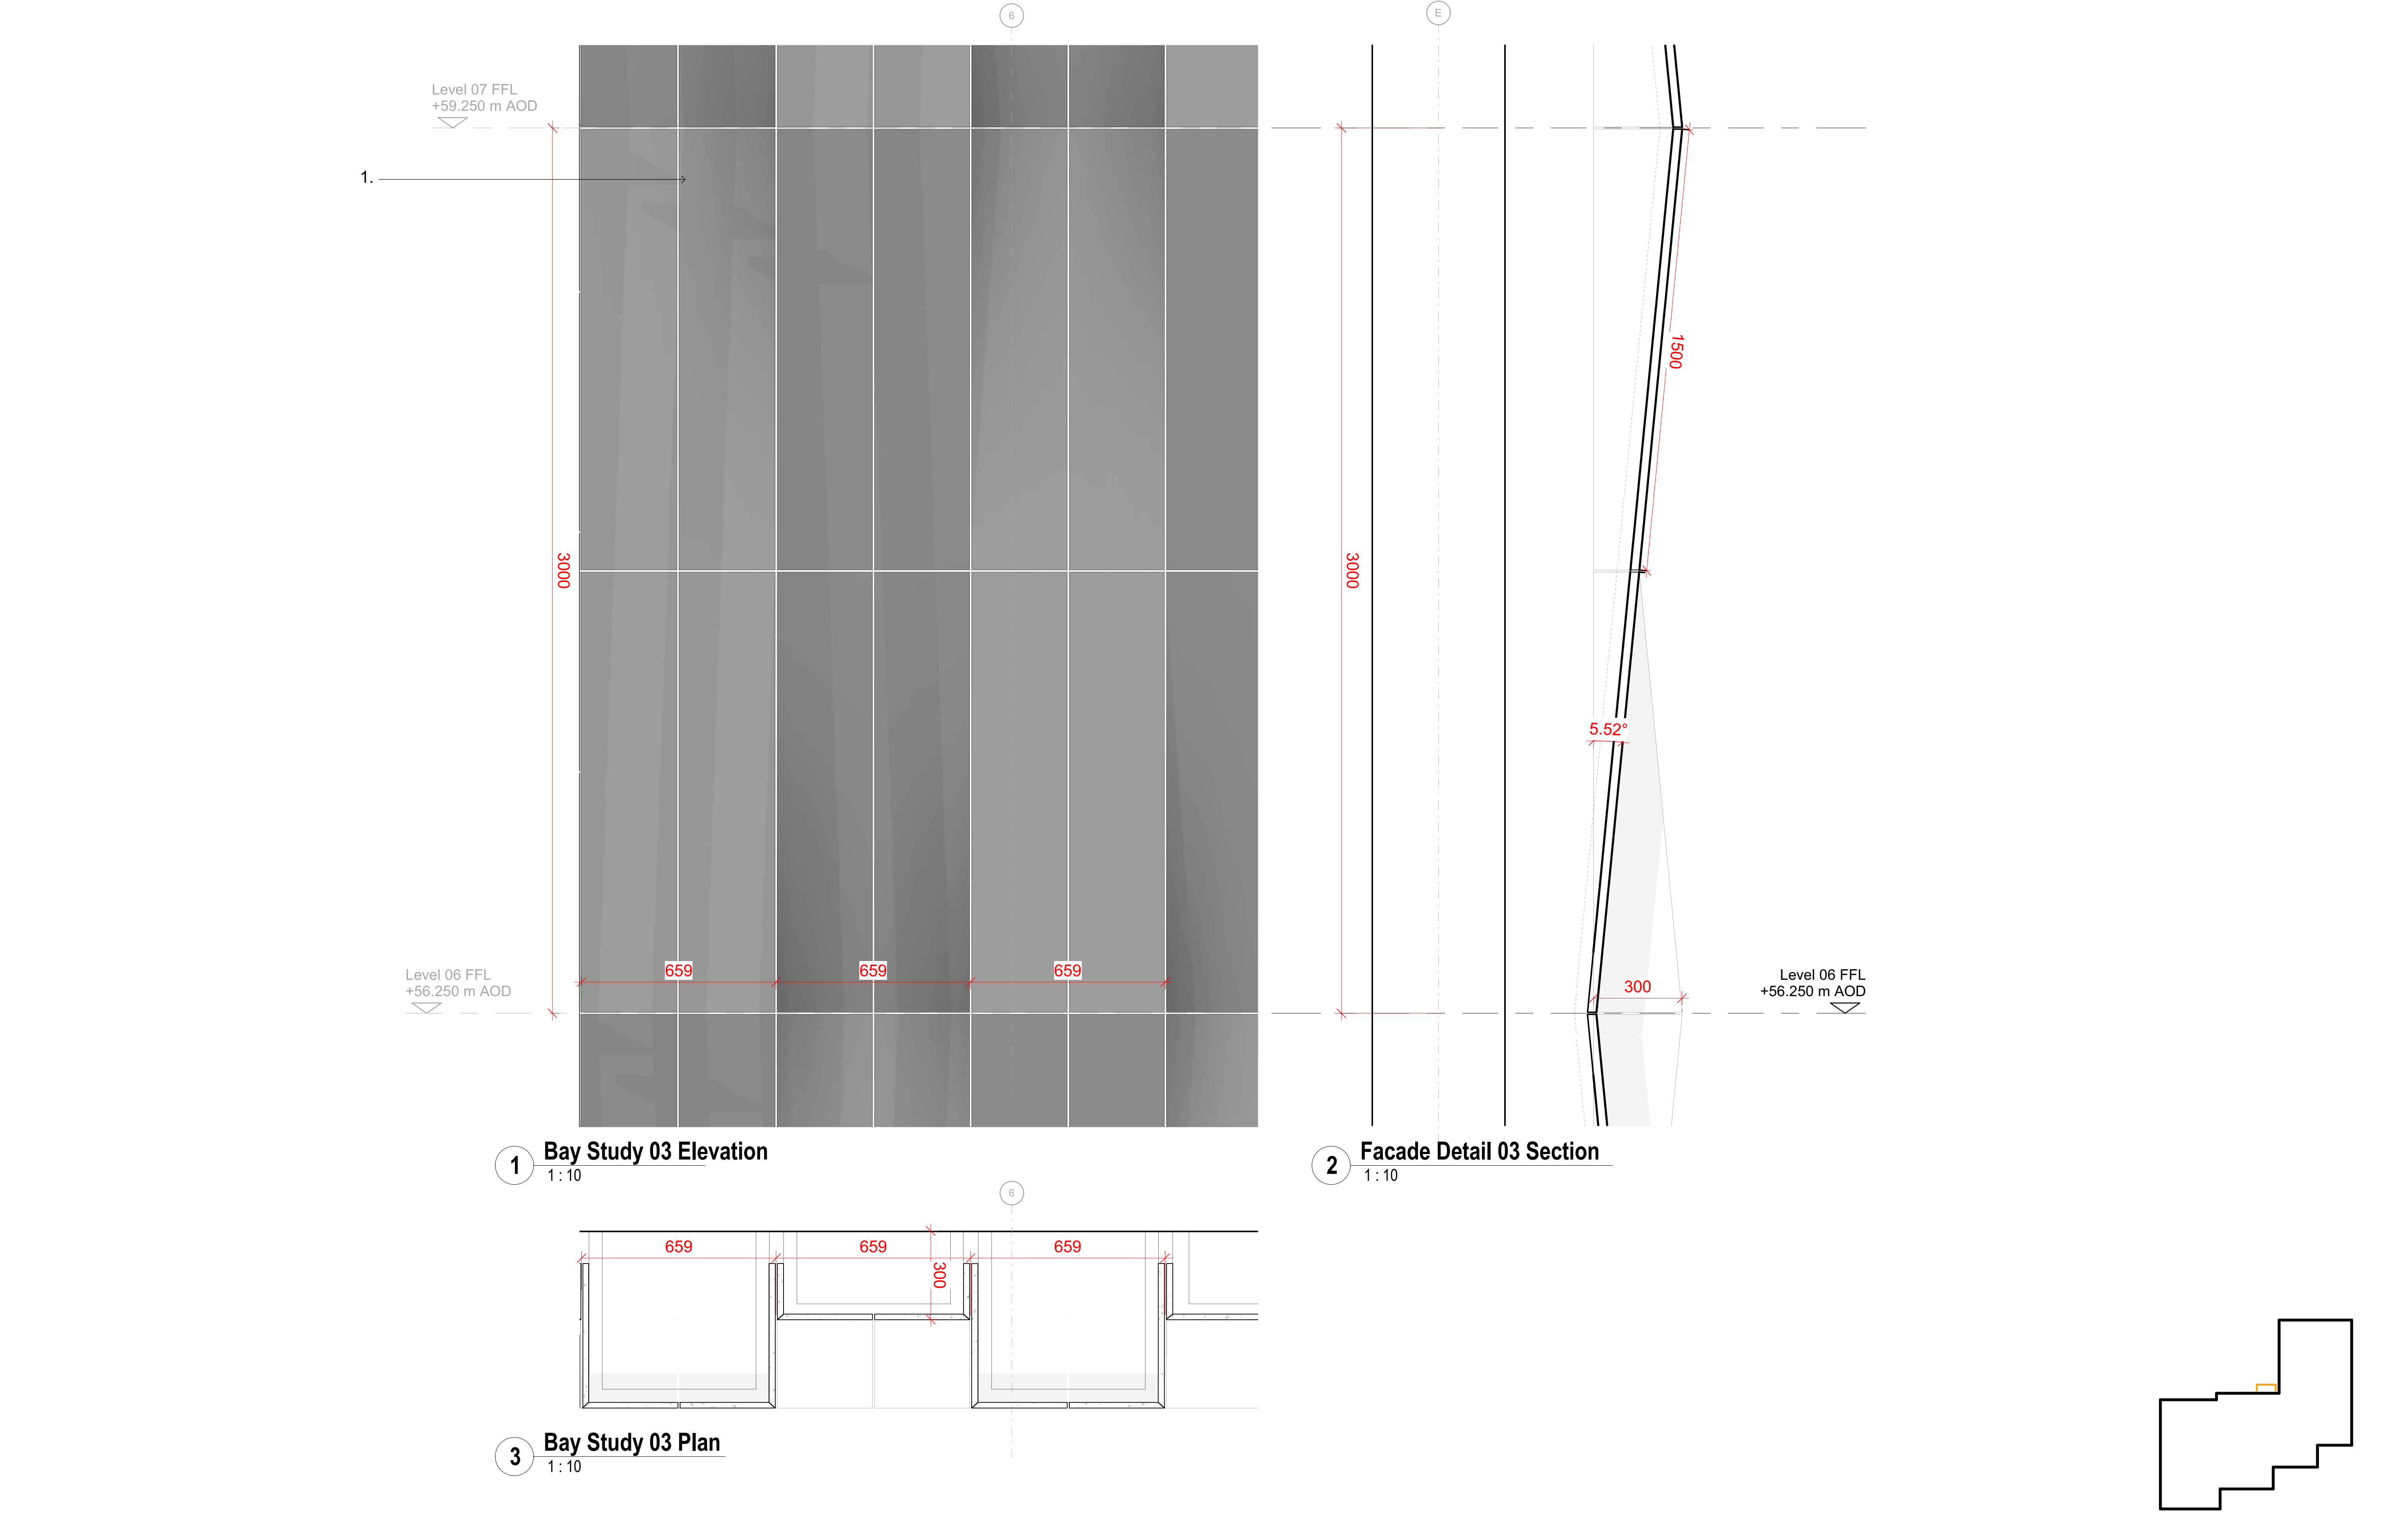

1 Bay Study 03 Elevation  
1 : 10

2 Facade Detail 03 Section  
1 : 10

3 Bay Study 03 Plan  
1 : 10

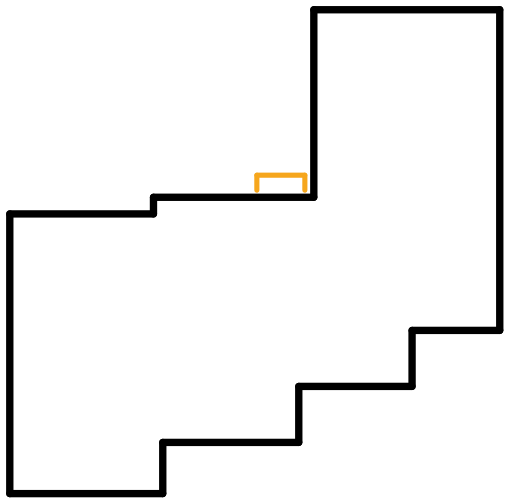

| This drawing is copyright<br>Do not scale off dimensions. | Material Key :<br><br>1. Dark Gray Terracotta | All dimensions to be checked on site by contractor. | Contractor to report any dimensional discrepancies, errors or omissions prior to commencing on site. | <div>NORTH</div> <div></div> | <table><tr><th>Rev</th><th>Date</th><th>Description</th></tr><tr><td>P01</td><td>2023-01-24</td><td>First Issue</td></tr><tr><td>P02</td><td>2023-02-13</td><td>Issue for Coordination</td></tr><tr><td>P03</td><td>2023-12-18</td><td>Material change</td></tr><tr><td> </td><td> </td><td> </td></tr><tr><td> </td><td> </td><td> </td></tr><tr><td> </td><td> </td><td> </td></tr><tr><td> </td><td> </td><td> </td></tr><tr><td> </td><td> </td><td> </td></tr><tr><td> </td><td> </td><td> </td></tr></table> | Rev        | Date        | Description | P01 | 2023-01-24 | First Issue | P02 | 2023-02-13 | Issue for Coordination | P03 | 2023-12-18 | Material change |  |  |  |  |  |  |  |  |  |  |  |  |  |  |  |  |  |  | <table><tr><td colspan="2">Project Title</td></tr><tr><td colspan="2">325 Deansgate Manchester</td></tr><tr><td colspan="2"> </td></tr><tr><td>Status</td><td>PLANNING</td></tr></table> | Project Title |  | 325 Deansgate Manchester |  |  |  | Status | PLANNING | <table><tr><td colspan="2">Drawing Title</td></tr><tr><td colspan="2">Condition 10 Proposed Sample Panel 02 Site Wide</td></tr><tr><td>Project No</td><td>10446</td></tr><tr><td>Scale</td><td>As indicated@ A1</td></tr><tr><td>10446-SHP-Z0-A-G251-DE-XX-0011</td><td>Revision P03</td></tr></table> | Drawing Title |  | Condition 10 Proposed Sample Panel 02 Site Wide |  | Project No | 10446 | Scale | As indicated@ A1 | 10446-SHP-Z0-A-G251-DE-XX-0011 | Revision P03 | <div></div> <div>Manchester<br/>+44 (0)161 835 2345</div> <div>London<br/>+44 (0)20 7549 4000</div> |
|---|
|                                                           |                                               |                                                     |   |                              | Rev   | Date       | Description | |
|                                                           |                                               |                                                     |   |                              | P01   | 2023-01-24 | First Issue | |
| P02                                                       | 2023-02-13                                    | Issue for Coordination                              | |
| P03                                                       | 2023-12-18                                    | Material change                                     | |
| |
| |
| |
| |
| |
| |
| Project Title                                             | |
| 325 Deansgate Manchester                                  | |
| |
| Status                                                    | PLANNING                                      | |
| Drawing Title                                             | |
| Condition 10 Proposed Sample Panel 02 Site Wide           | |
| Project No                                                | 10446                                         | |
| Scale                                                     | As indicated@ A1                              | |
| 10446-SHP-Z0-A-G251-DE-XX-0011                            | Revision P03                                  | |
| |
| |