


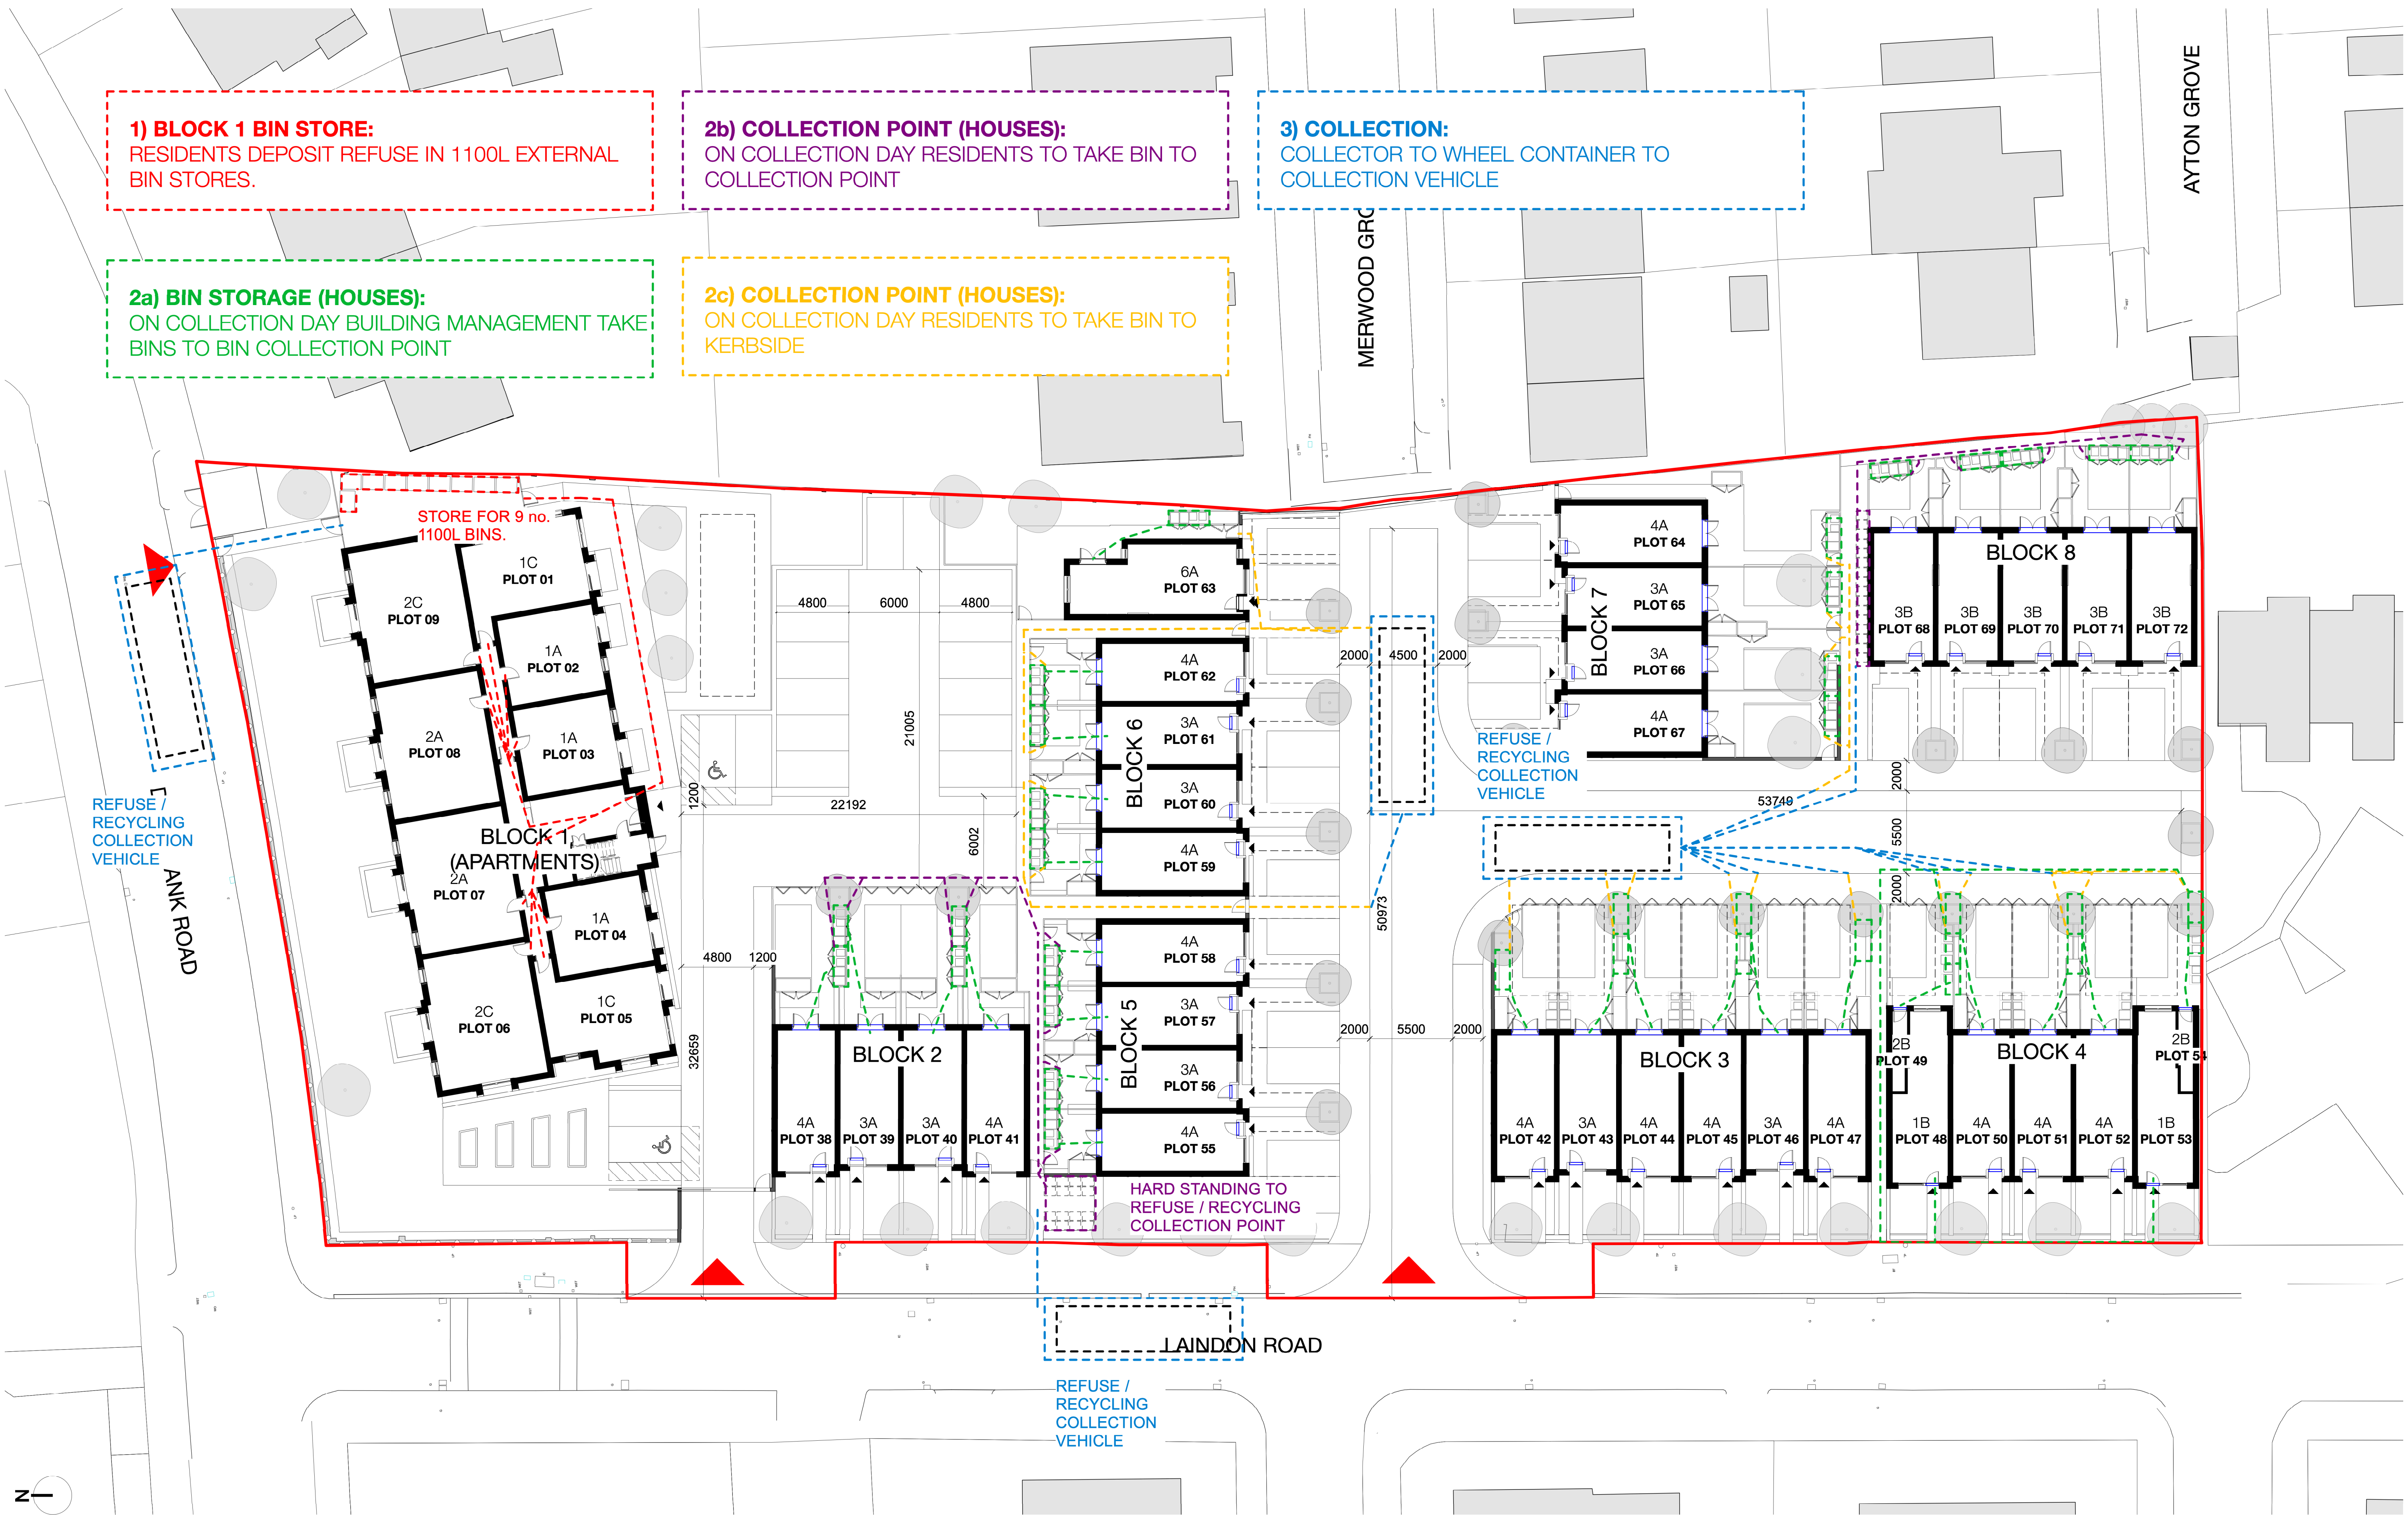

IMPORTANT NOTES:

F	26/04/24	REDUCED PLOT 63 EXTENSION
E	28/03/24	AMENDED PLOT 63
D	23/05/23	REVISED BIN LAYOUT
C	17/04/23	MOVED BLOCK 7
B	02/12/22	AMENDED TO PRIVATE ROAD
REVISION	DATE	DESCRIPTION

CLIENT: BRITANNIA GROUP	
PROJECT: PROPOSED RESIDENTIAL DEVELOPMENT	
ADDRESS: VICTORIA PARK, MANCHESTER	
DRAWING TITLE:SERVICING PLAN	
SCALE: 1:200 @ A1	DATE: AUGUST 2023
DRAWING NO: A682_P_101F	