



SAFETY, HEALTH & ENVIRONMENTAL INFORMATION

For details of site wide and general risks to be read in conjunction with these notes, refer to the following documents:



In addition to the hazards/risks normally associated with the types of work detailed on this drawing, note the following:

Construction and Manufacture

Maintenance, Cleaning and operation

Decommissioning and Demolition

It is assumed that all works associated with this drawing will be carried out by competent operatives working, where appropriate, to an approved method statement.

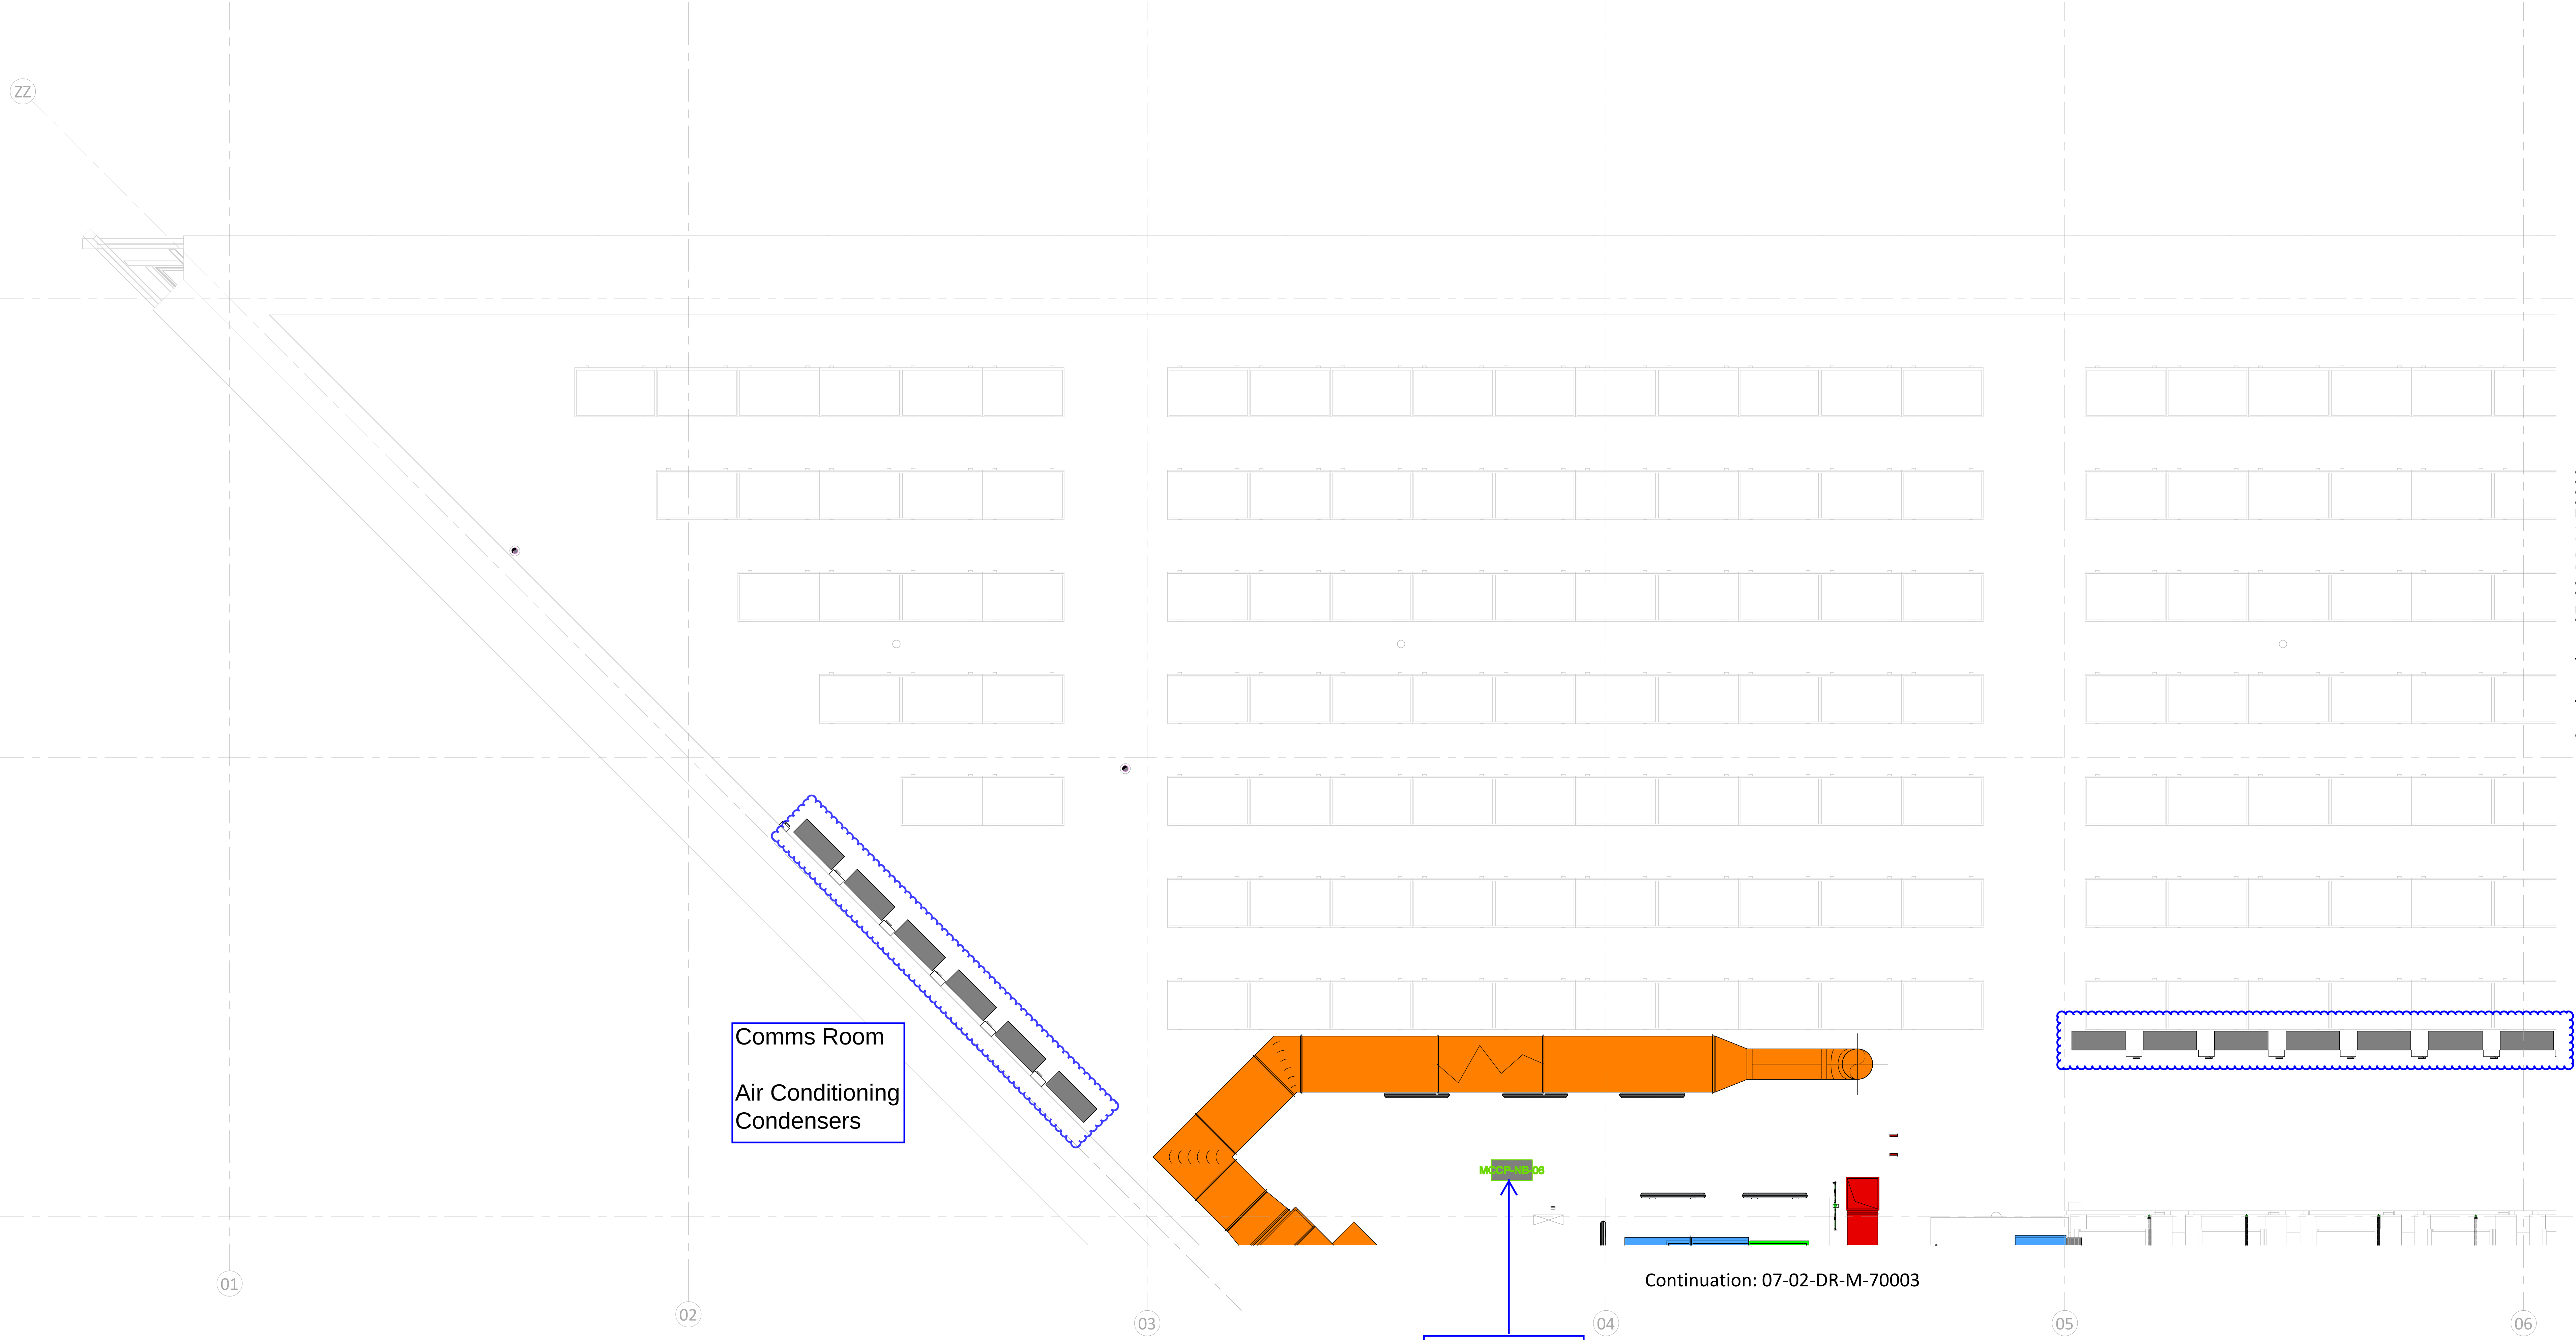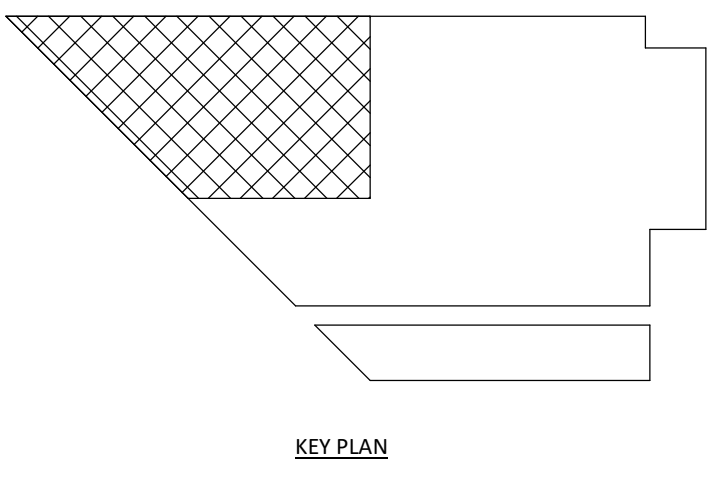

Comms Room
Air Conditioning
Condensers

Comms Room
Air Conditioning
Condensers

BMS Control Panel

Continuation: 07-02-DR-M-70003

Continuation: 07-02-DR-M-70002

REVIEWED
By Darren Smethurst at 3:30 pm, Feb 03, 2023

Rev	App comment	Date
01	Issue for comment	06/07/22
02		
03		
04		
05		
06		



8th Floor, 5 Exchange Quay, Salford, M3 3ET
Tel: 0161 872 0373

Client:
Manchester Metropolitan
University

Contract:
MMU Science & Engineering
99 Oxford RD
Manchester
M1 7EL

Design Manager:
NGB

Checked By:
P Starkie

Drawn By:
Level 7 Combined Services High Level She M Baji

Issue Date:
12/07/22

Status:
A1 - Approved & Accepted

Scale:
1 : 50

Sheet Size:
A0

Rev:
C01