


NOTE:

- Allow for fully secure hoarding clad with profile metal sheeting/ cladding. See specification/ Schedule of Work. Clean off all graffiti.
- Remove all redundant wiring & pipework.
- Replace all ferrous fittings with stainless steel.
- Renew all external cast-iron rainwater pipework.
- Review existing external soile and vent pipe (SVP) pipework in cast-iron.

Overhaul cast-iron fire escape including embedded fixings.

Strip and reconfigure electrical wiring.

Remove redundant unistrut channels

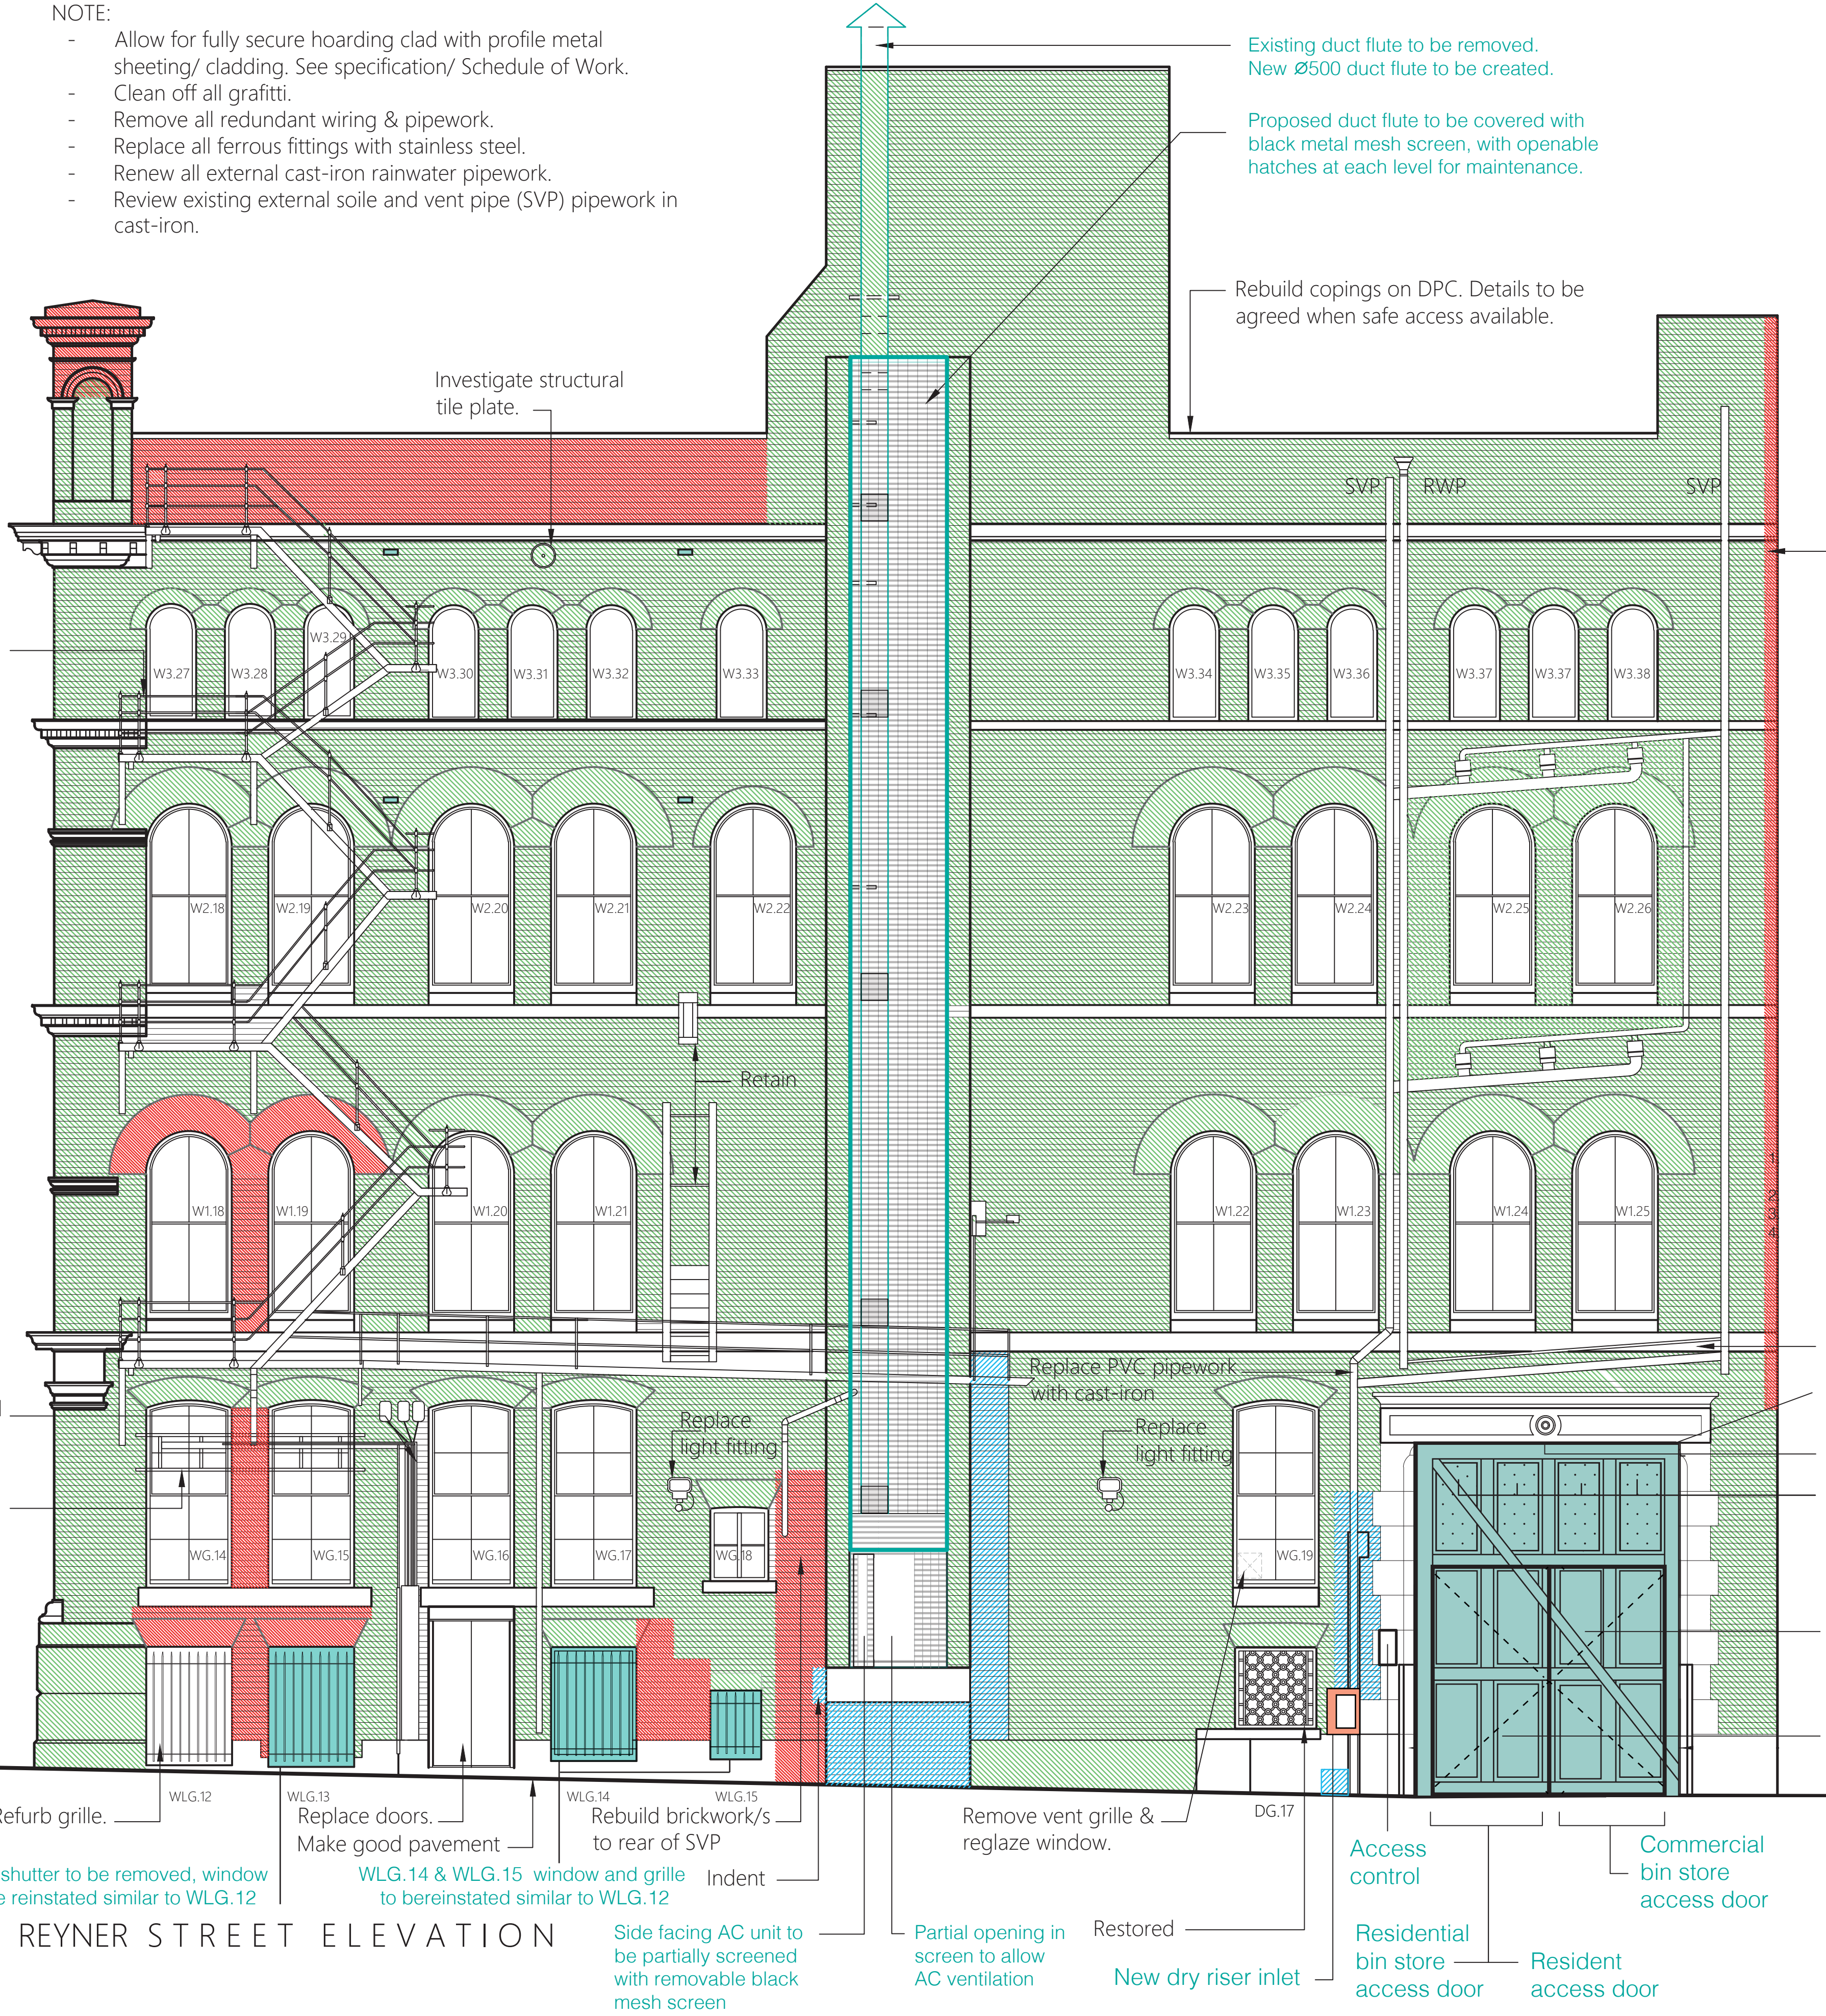

Fabric Repair

Rebuild

Repoint

Replace

Proposed

Air Vents

1. Fabric Repair has prior planning approval (ref. CDN/22/0888)
2. Proposed works annotated over approved fabric repair works drawing (drawing # P.01)
3. Dimensions to be checked on site, do not scale dimensions from this drawing

the spacestudioTM
architects & designers

Reyner Street
Elevation modifications

PLANNING ISSUE
drawing number / revision
2022-1008M - 052E
scale
1:50 @ A1
date
26.07.2023
drawn / checked
CT / KS

0 0.5 1 2
Metres

revisions	
A.	Revised external works Added access control Added dry riser inlet 19-12-2022
B.	Revised external works WLG.13 & WLG.14 update New air vents added 13-04-2022
C.	Air vent updated 23-08-2022
D.	Annotation modified 09-07-2022
E.	Blank screen added over proposed ductwork and AC 26-07-2022

project and code

Fraser House
36 Charlotte Street,
Manchester M1 4FD
2022-1008M