
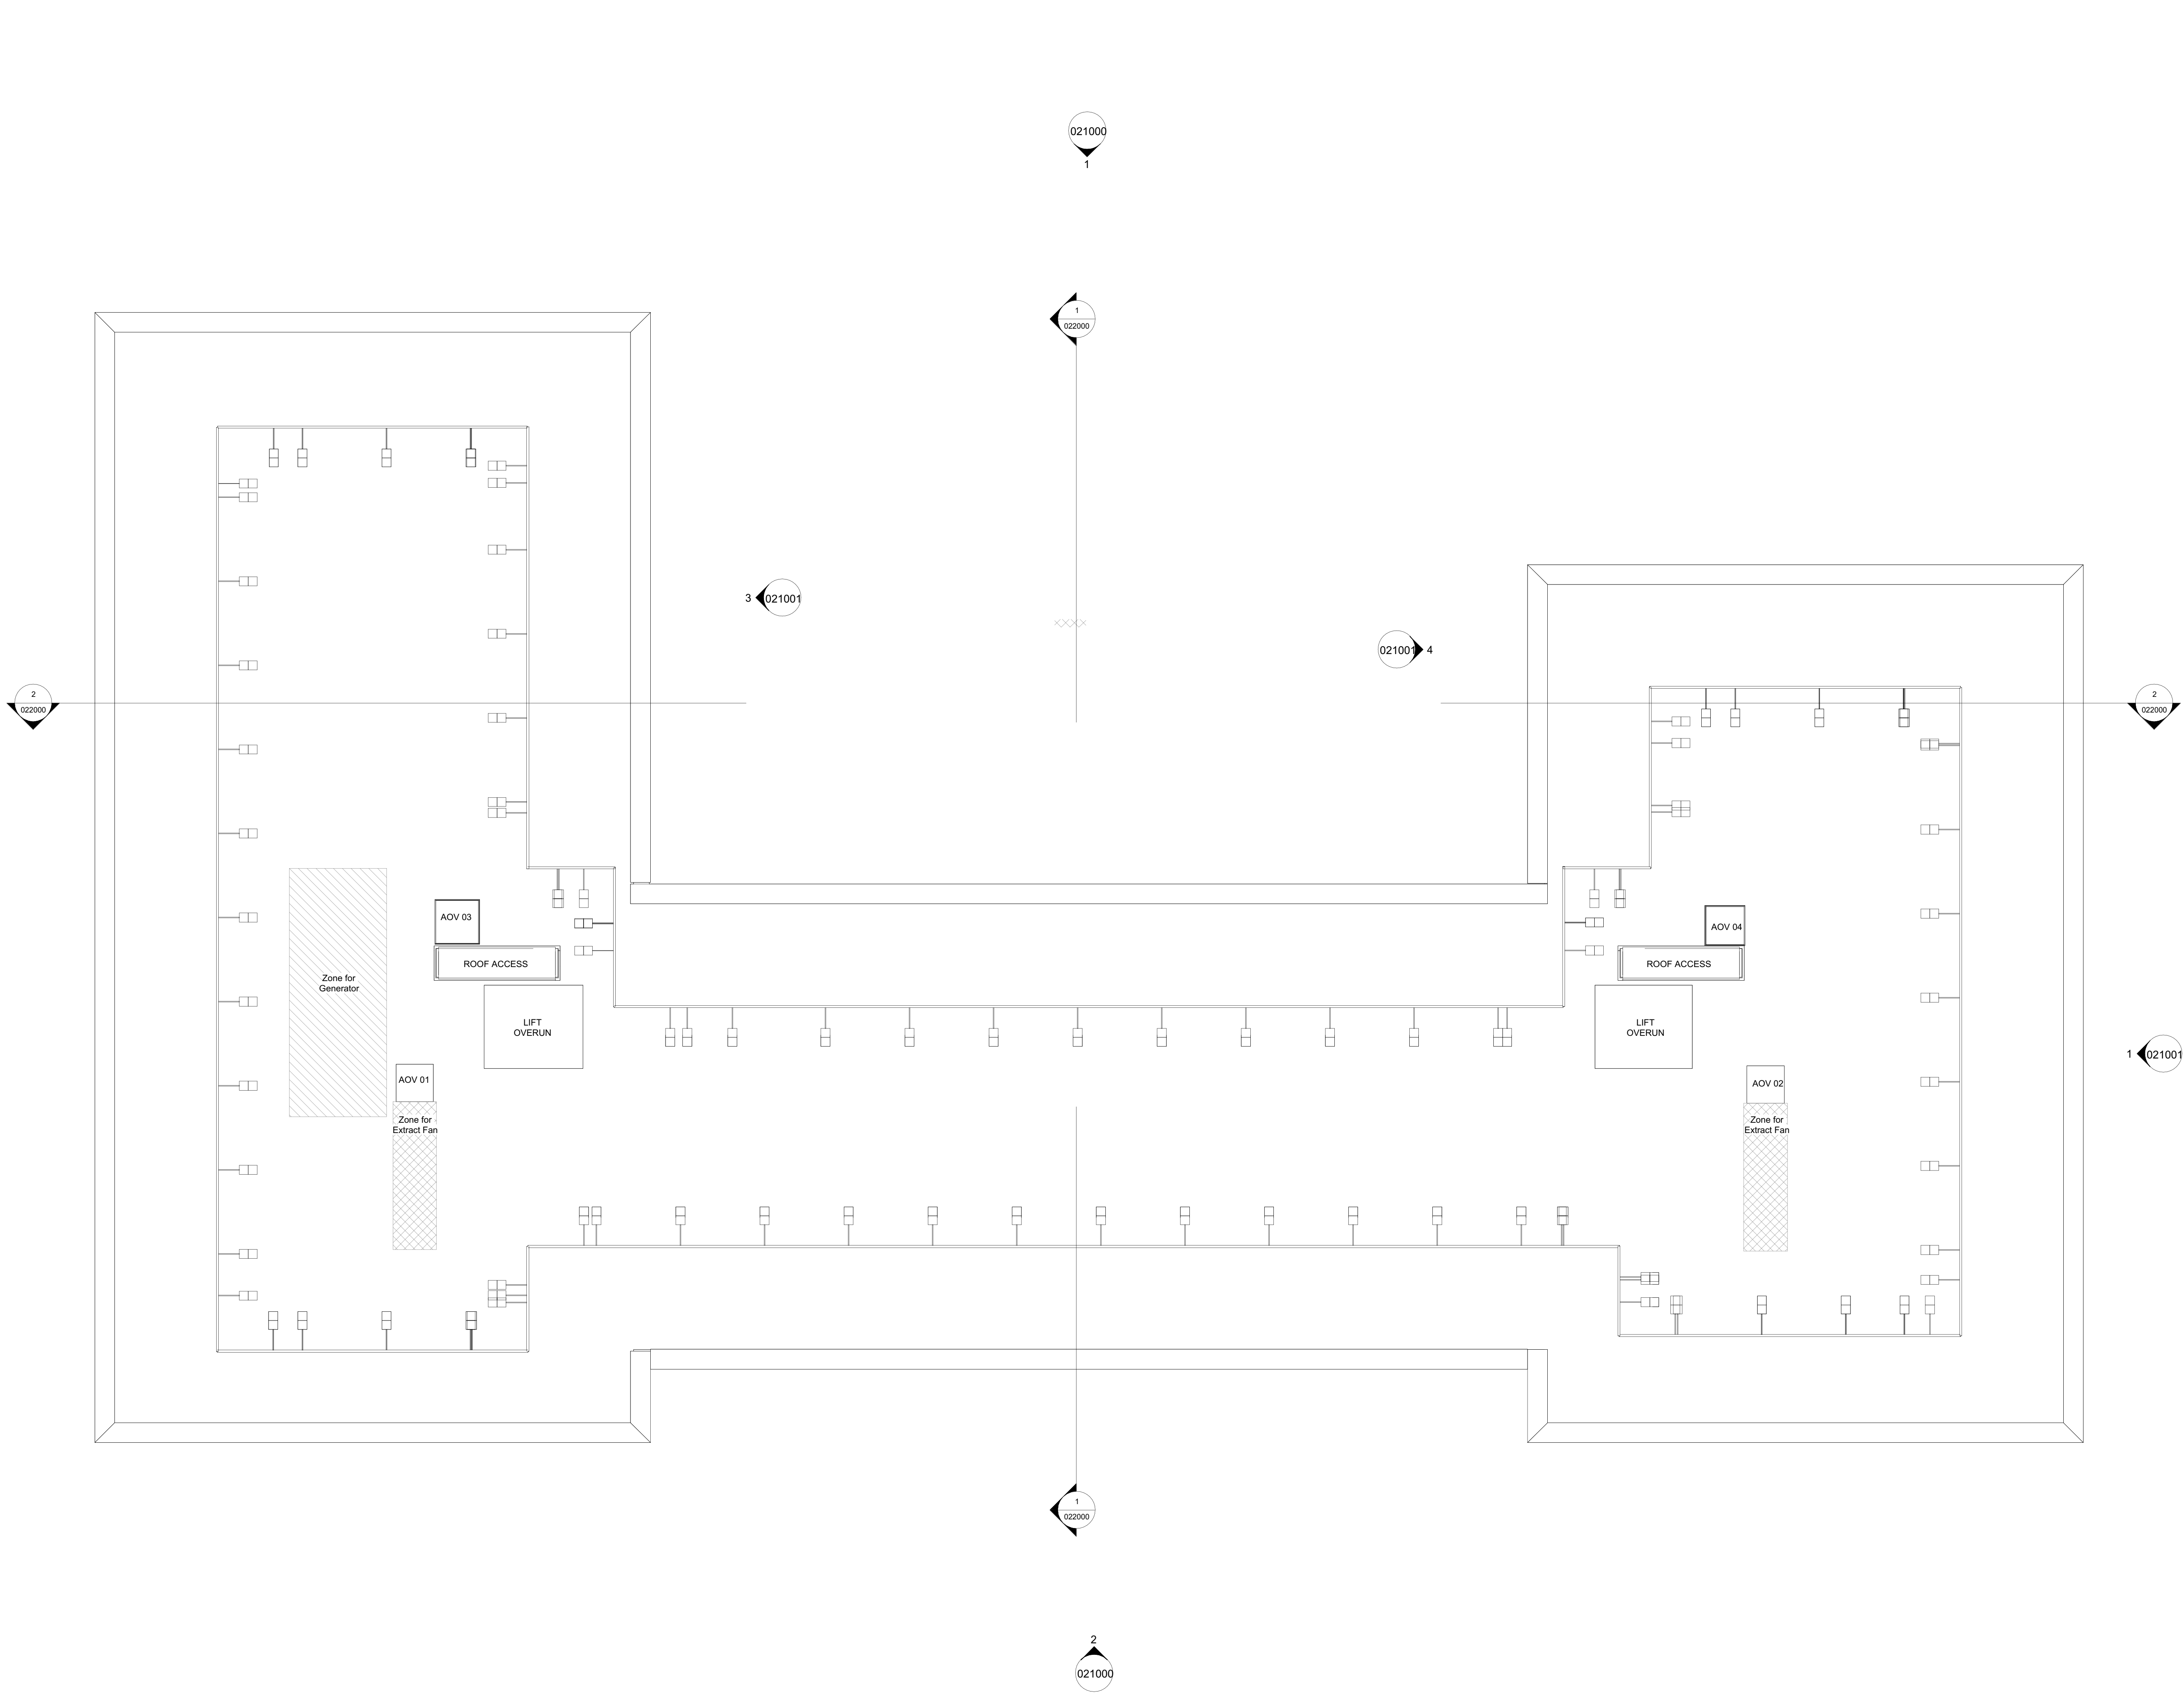


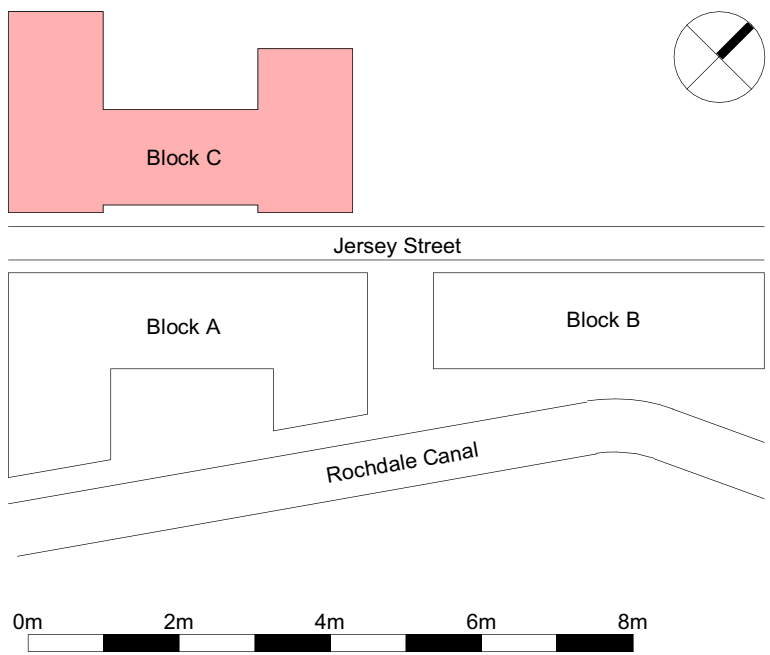

KEY:

— Planning Development Boundary

***Please Note* : For all site boundary treatments refer to Landscape Architects Secification**