

草书

Signage






Do not scale from this drawing. All drawings to be checked on site. Copyright protected. This drawing is to be read in conjunction with specifications, scheduled and drawings issued by Blacksheep. All dimensions to be checked on site prior to the commencement of manufacture. ROD drawings to be issued for Blacksheep comment. Samples of all finishes are to be sent to Blacksheep for approval. All discrepancies and omissions on site must be reported to designer for their comment or approval prior to the commencement of work. All electrical, lighting, HVAC and plumbing issues to be referred to engineer's drawings prior the commencement of work. The designs are subject to approval by statutory authorities and any necessary alterations should be made if required to comply with statutory requirements.	DESIGN INTENT SCALE 1:25	<table><tr><th>Rev</th><th>Comment</th></tr><tr><td>-</td><td>-</td></tr></table>	Rev	Comment	-	-	<table><tr><th>Date</th><th>Drawn</th><th>Checked</th></tr><tr><td>--/--/--</td><td>--</td><td>--</td></tr></table>	Date	Drawn	Checked	--/--/--	--	--	Location Plan (NTS)	
Rev	Comment														
-	-														
Date	Drawn	Checked													
--/--/--	--	--													
Blacksheep Borough Yards, 13 Dirty Lane, London, SE1 9PA +44 (0) 20 7713 7413 blacksheep.uk.com		Client TOM BARNES Project TOM BARNES UNIT 3, HANOVER RETAIL WORKS CORPORATION STREET, MANCHESTER													
Drawing No. TBR001_A410.01 Date 27/07/2023 Scale 1:25 @ A1 Revision - Drawn By LP Checked By JV		Drawing PROPOSED EXTERNAL ELEVATIONS													





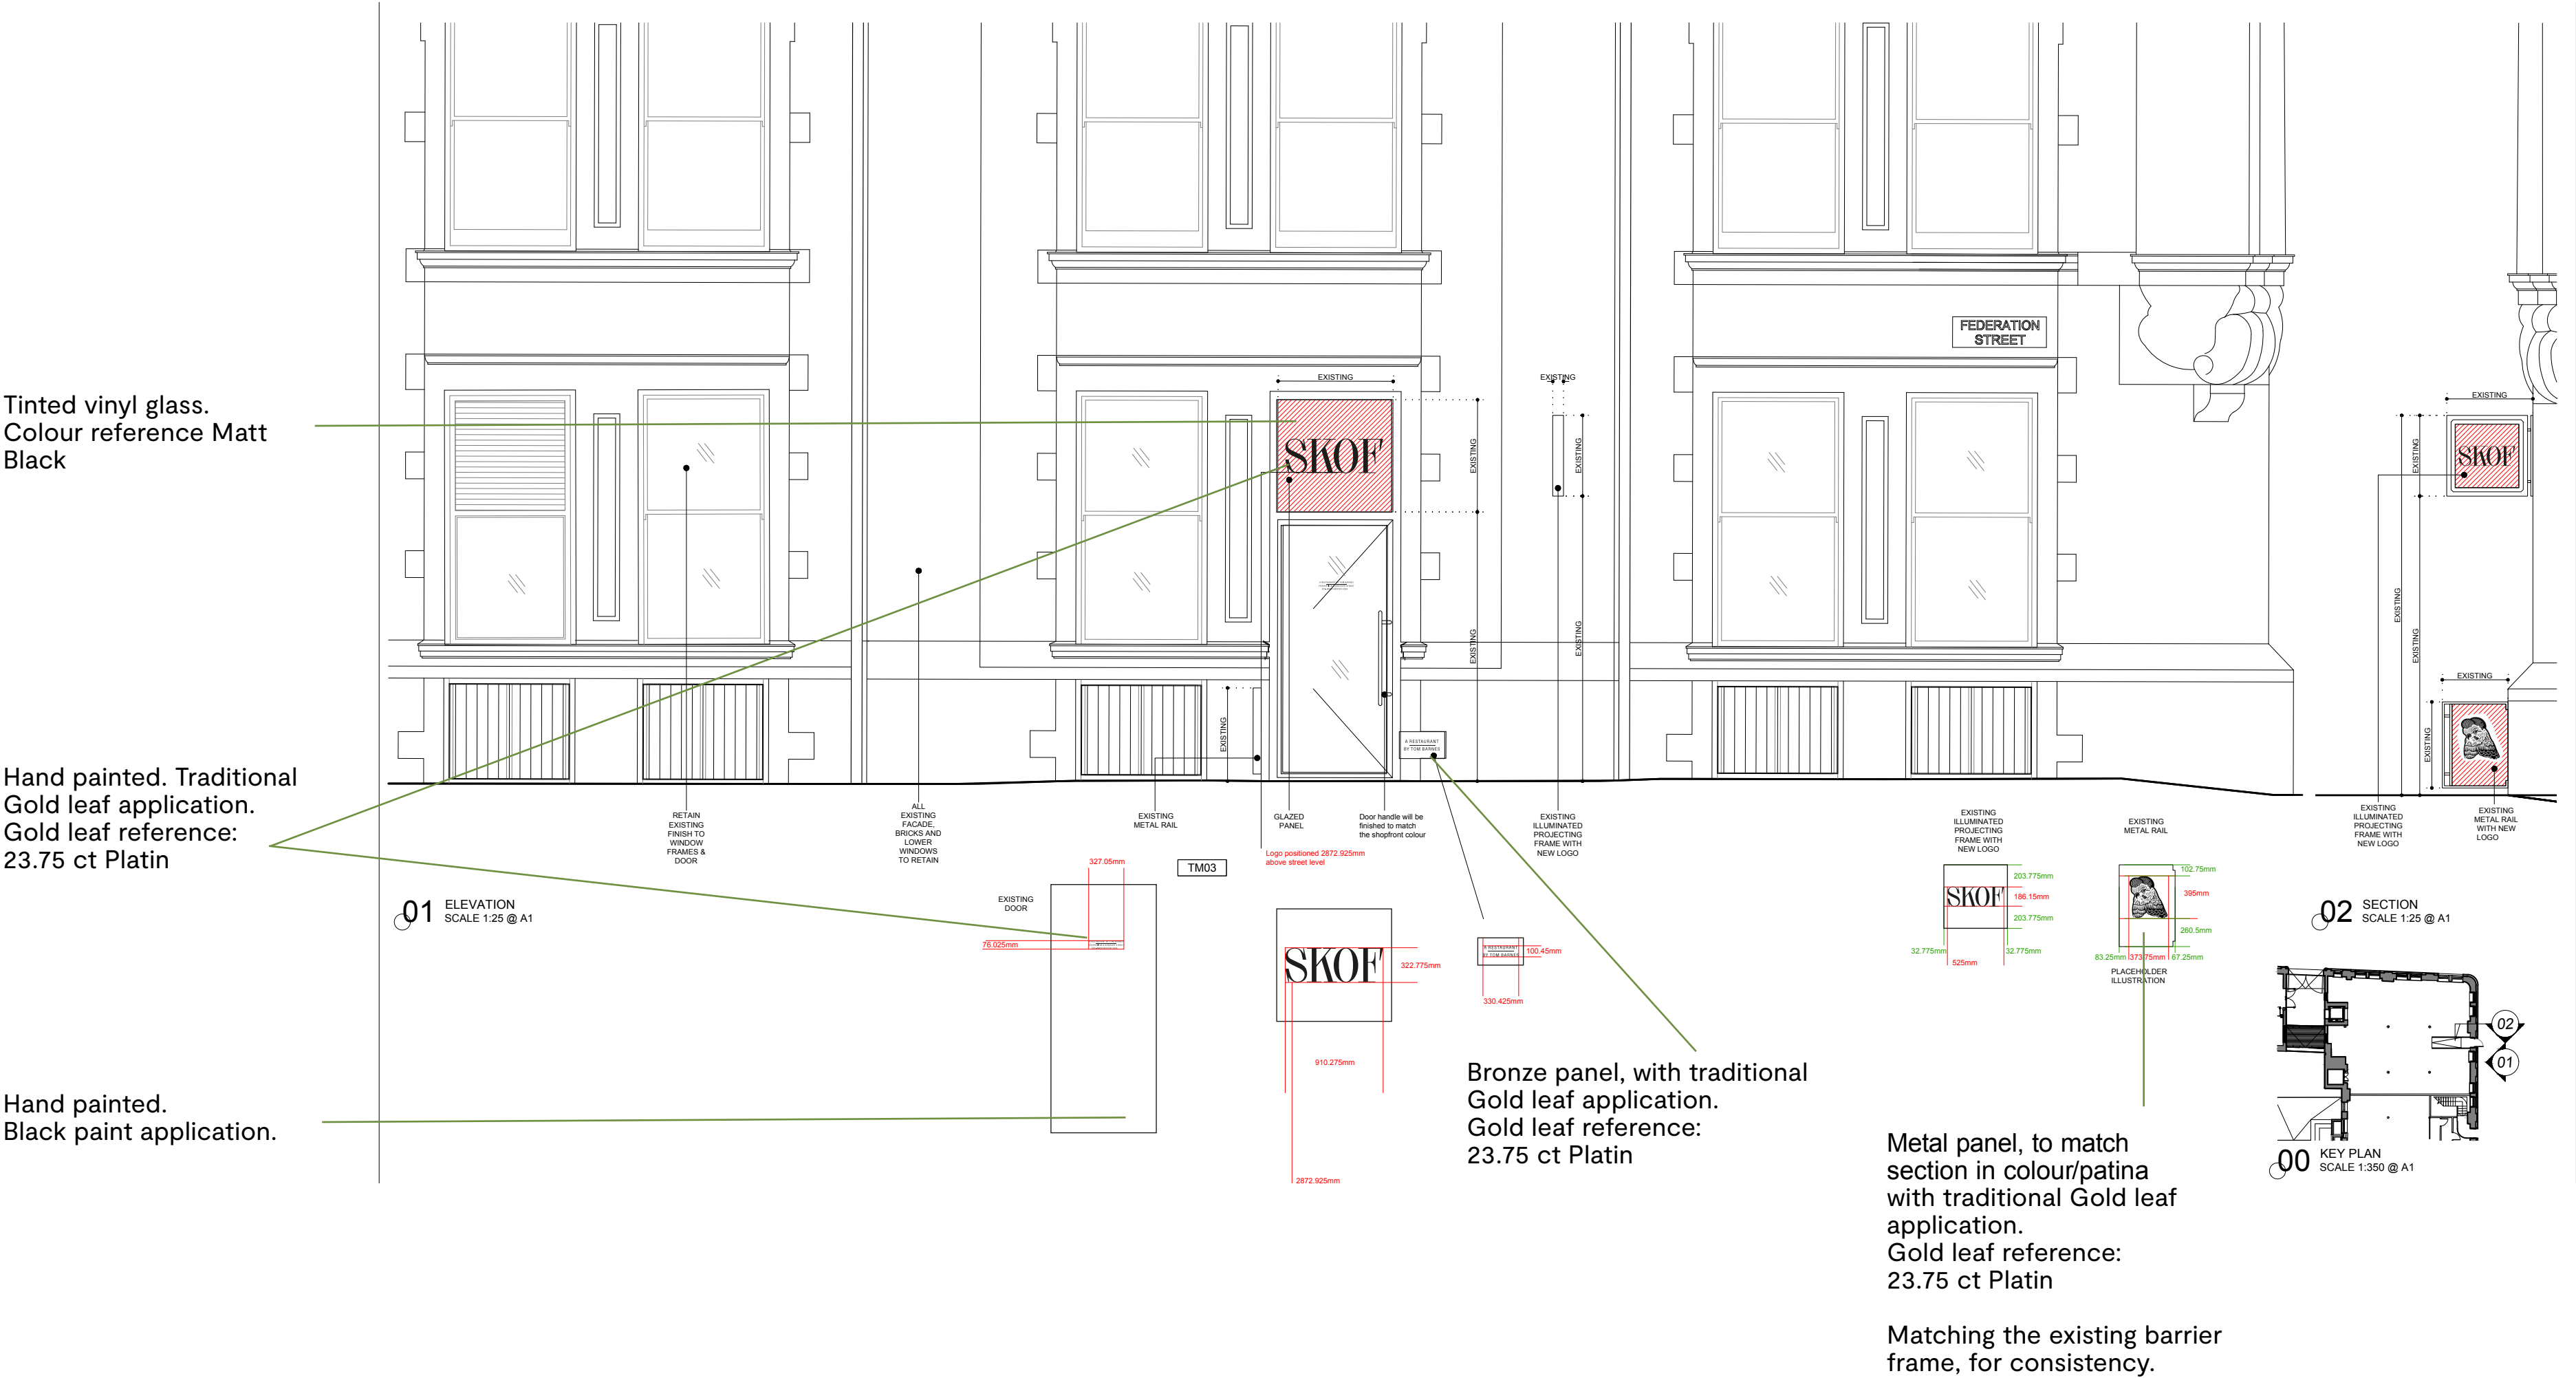

THANK YOU