


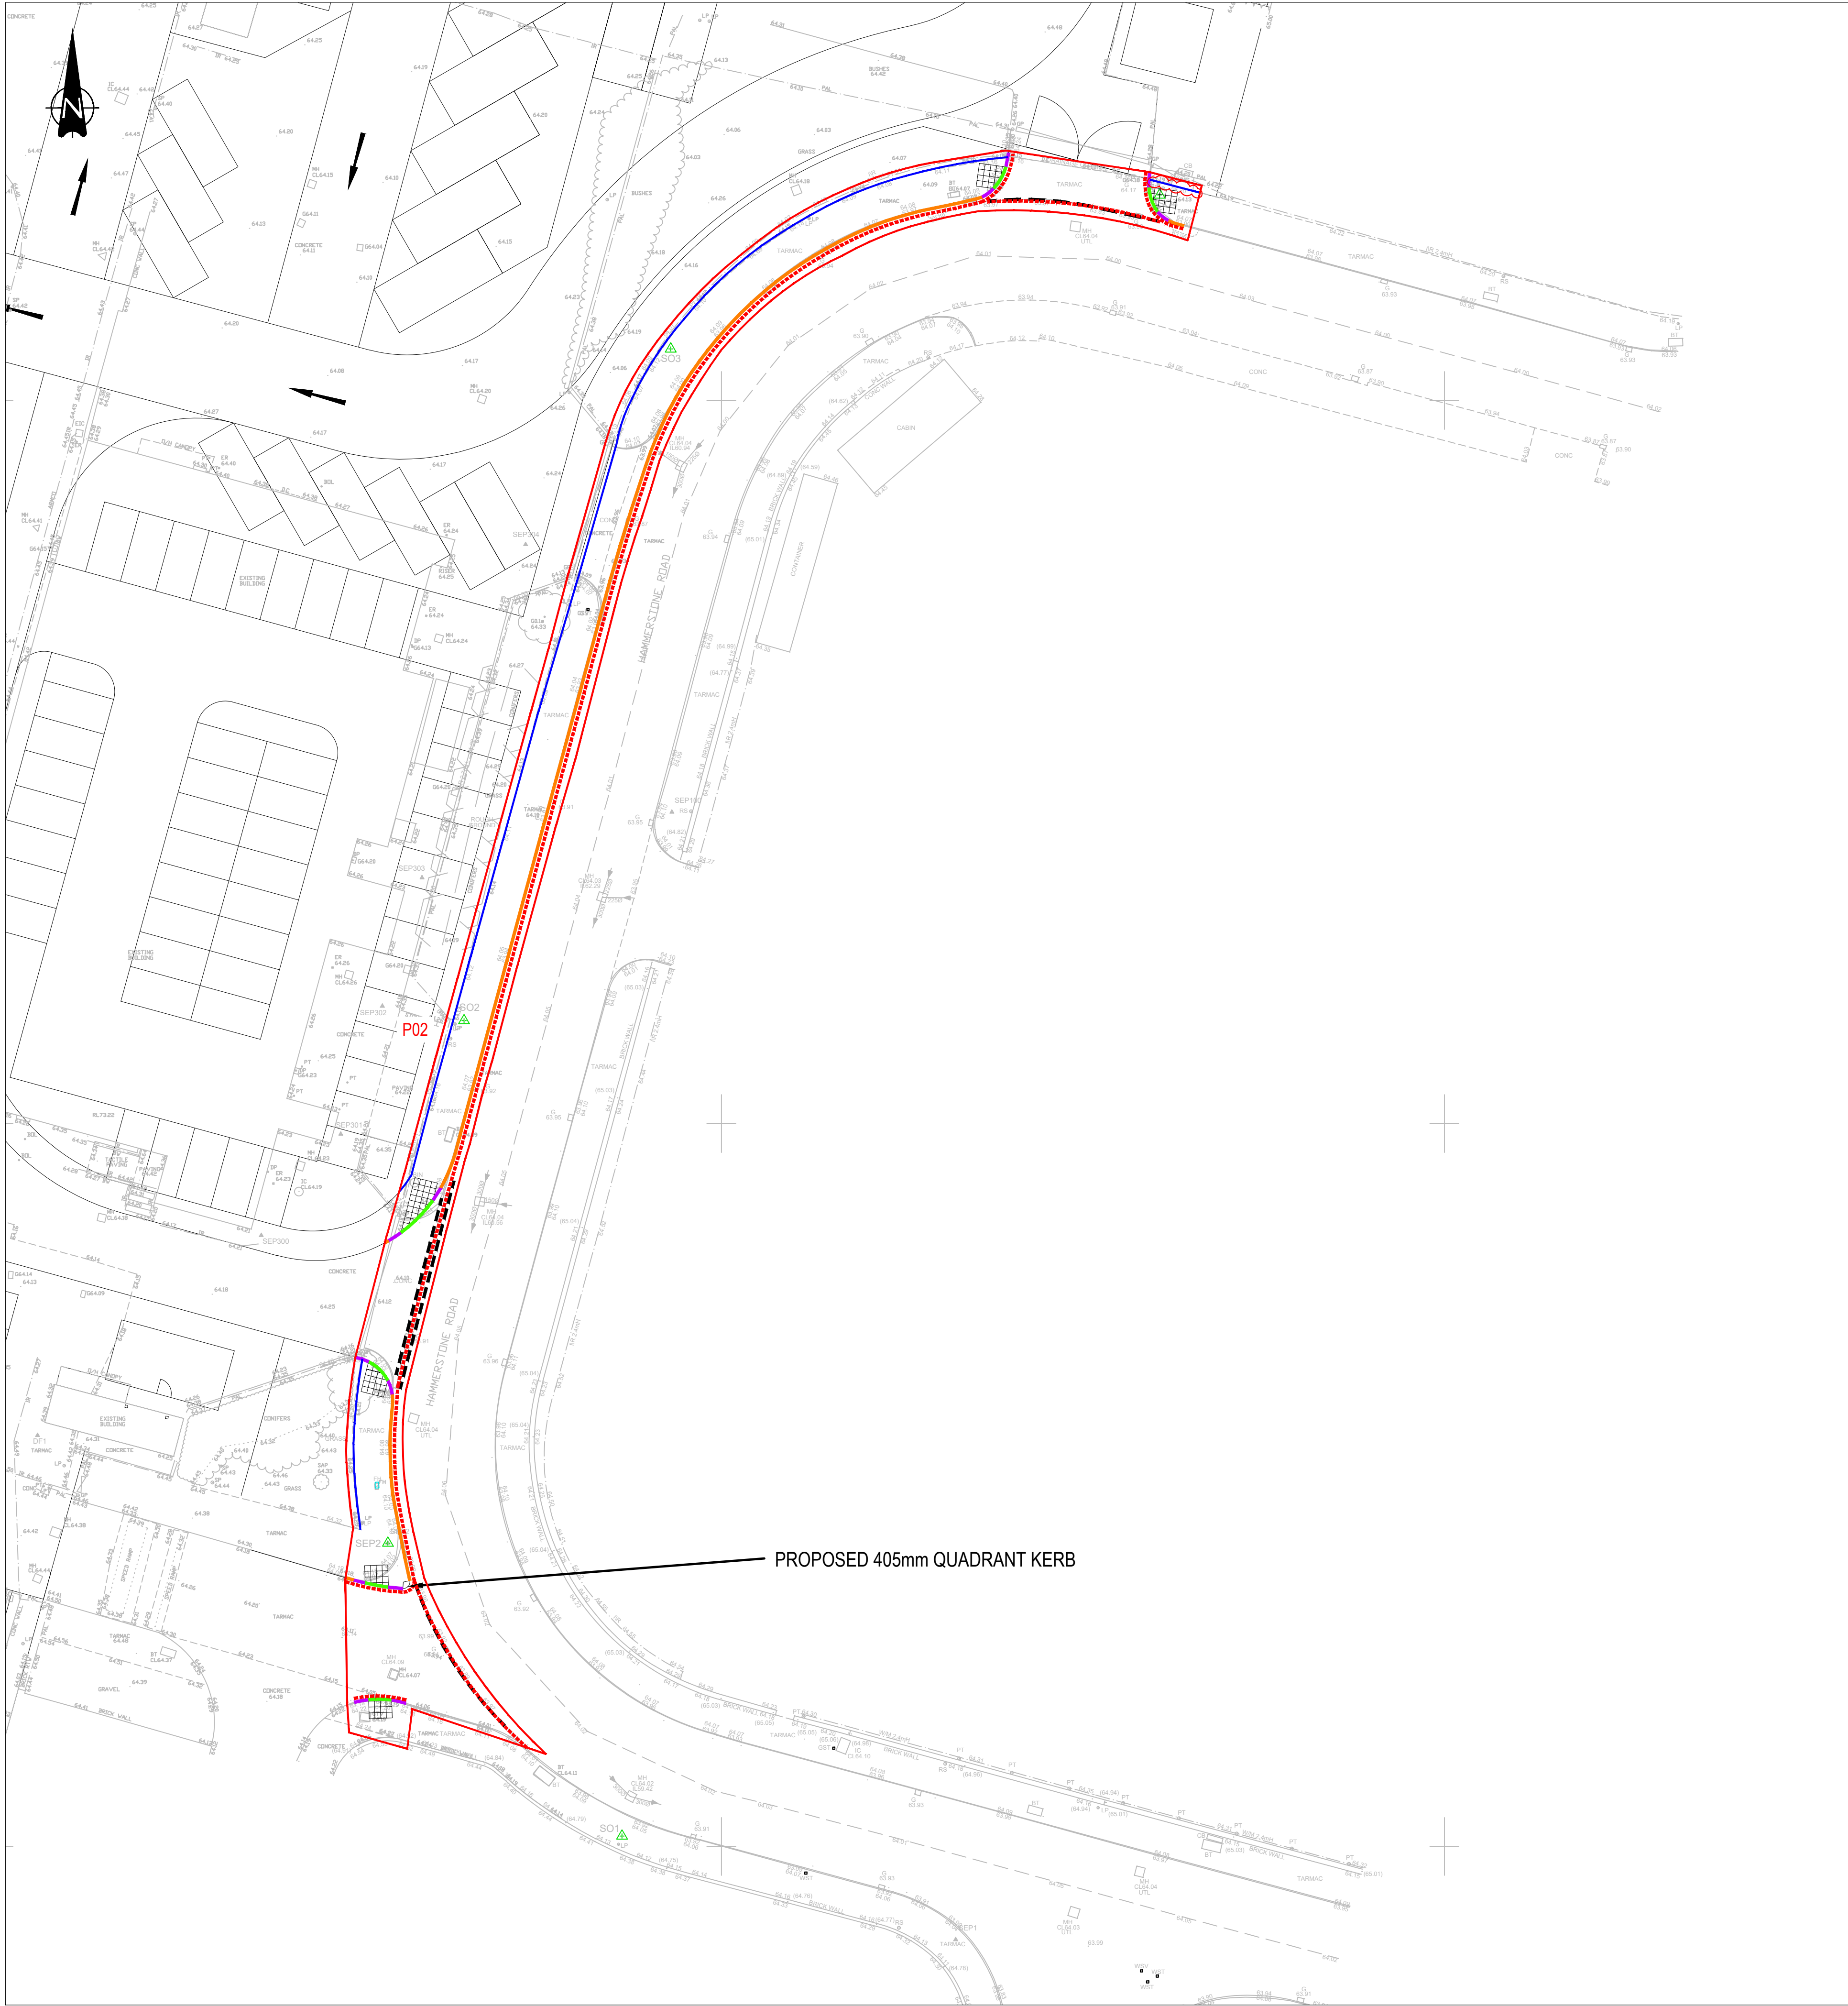

KEY

- EXTENT OF SECTION 278
- K1 HALF BATTERED KERB 125mm FACE
- K2 BULL NOSE DROPPED KERB 0-6mm FACE
- K3 TRANSITION KERB
- K5 EDGING KERB:
50mm UPSTAND ALONG LANDSCAPED AREAS
0mm WHERE THERE IS NO LANDSCAPING
- KERB EDGE AND CHANNEL REMOVAL RE-INSTATEMENT-600mm WIDE
40mm AC10 CLOSE SURF 100/150 TO BS EN 13108-1 SURFACE
COURSE (CLAUSE 911) CONCRETE BED FOR KERBING TO BE
EXTENDED. MCC HIGHWAYS TO CONFIRM EXTENT ON SITE DURING
CONSTRUCTION
- FOR KERBING STANDARD DETAILS, REFER TO THE FOLLOWING MCC
DRAWINGS:
 - STANDARD DETAIL K1
 - STANDARD DETAIL K2
 - STANDARD DETAIL K5
 - STANDARD DETAIL K7

GENERAL NOTES:

- THIS DRAWING IS TO BE READ IN CONJUNCTION WITH ALL RELEVANT ARCHITECTS AND ENGINEERS DRAWINGS AND SPECIFICATIONS.
- DO NOT SCALE THIS DRAWING. ANY AMBIGUITIES, OMISSIONS AND ERRORS ON DRAWINGS SHALL BE BROUGHT TO THE ENGINEERS ATTENTION IMMEDIATELY. ALL DIMENSIONS MUST BE CHECKED / VERIFIED ON SITE.
- ALL DIMENSIONS ARE IN MILLIMETRES UNLESS NOTED OTHERWISE.
- FOR GENERAL NOTES REFER TO DRAWING.

P05	UPDATED TO COMMENTS	06/02/24	HS	HS
P04	UPDATED TO MCC COMMENTS	01/02/24	HS	HS
P03	UPDATED TO MCC COMMENTS AND STAGE 2 RSA	20/12/23	HS	HS
P02	UPDATED BASED ON MCC COMMENTS	14/09/23	JS	HS
P01	FIRST ISSUE	22/06/23	HS	HS
Rev:	Description:	Date:	By:	Chkd:

Curtins

Merchant Exchange, 17-19 Whitworth Street West, Manchester, M1 5WG
0161 236 2394
manchester@curtins.com
www.curtins.com

Civils & Structures • Transport Planning • Environmental • Infrastructure • Geotechnical • Conservation & Heritage • Principal Designer
Birmingham • Bristol • Cambridge • Cardiff • Douglas • Dublin • Edinburgh • Glasgow • Kendal • Leeds • Liverpool • London • Manchester • Nottingham

Status: **SUITABLE FOR INTERNAL REVIEW / COMMENT**

Project: **HAMMERSTONE ROAD**

Dwg Title: **SECTION 278 KERBING**

Drawn By: HS	Designed By: HS	Checked By: AR
068065	Date: 22/06/23	Scales @ A1: 1:250
Project No - Originator - Function - Spatial - Form - Discipline - Number		
Revision		

HRD - CUR - XX - 00 - DR - C - 95-004

P05

*RESIDUAL HAZARD REGISTER (RELATES TO CIVIL/STRUCTURAL MATTERS ONLY)
MUST BE READ IN CONJUNCTION WITH CURTINS RESIDUAL HAZARD REGISTER 080139-CUR-XX-XX-HA-Z-00001.
HAZARDS THAT SHOULD BE OBVIOUS TO A COMPETENT CONTRACTOR HAVE NOT BEEN INDICATED ON THIS DRAWING. SHOULD ANY ADDITIONAL HAZARDS BE IDENTIFIED, THE CONTRACTOR SHOULD NOTIFY ALL RELEVANT PROJECT TEAM MEMBERS.*

HAZARD REGISTER			
Hazard Ref.	Item (Feature, Element or Activity)	Potential Hazard Identified	Action (Information to Assist Control)
8.01	Works in Public Highway	Risk to operatives & Public off site from construction traffic.	Traffic Management plan to be developed

