




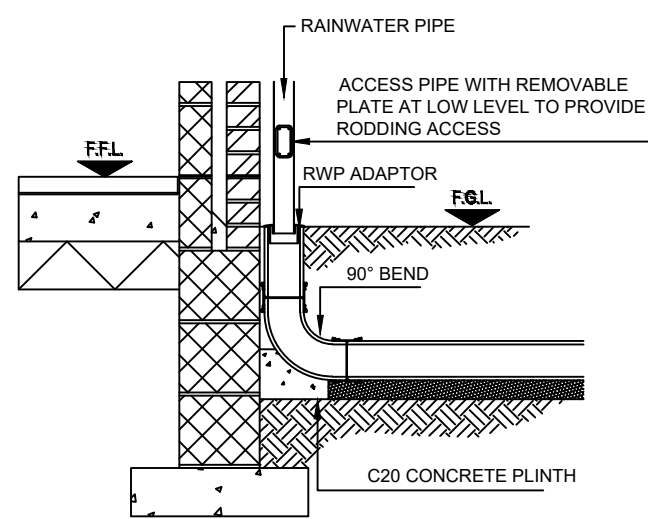


TYPICAL RAINWATER PIPE CONNECTION

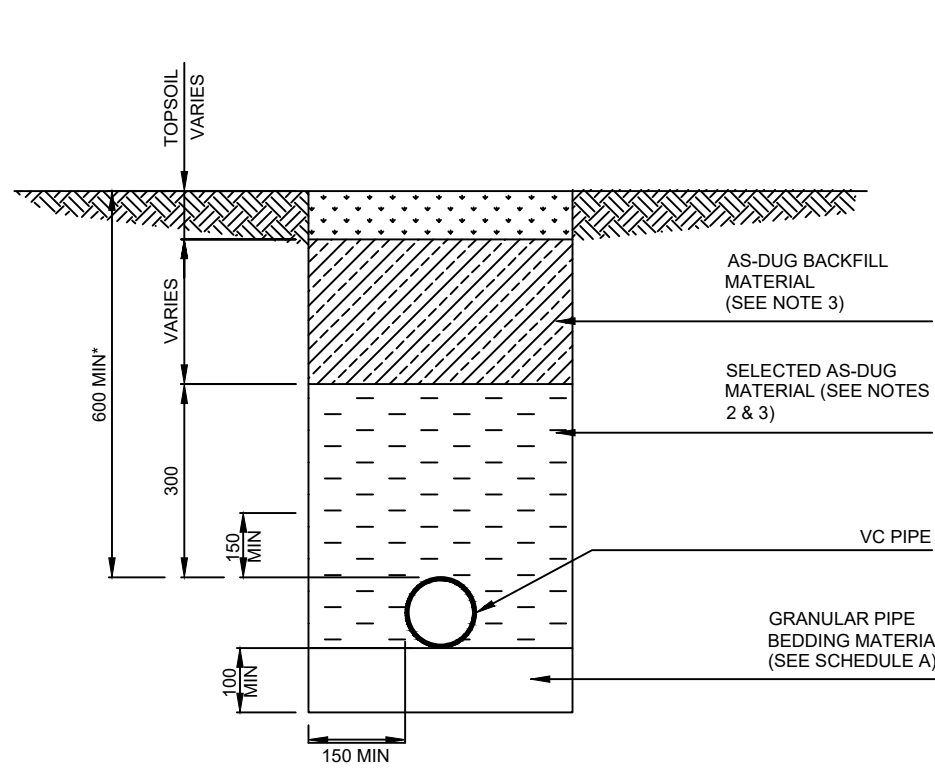


VC PIPES UNDER LANDSCAPED AREAS CLASS F GRANULAR BED

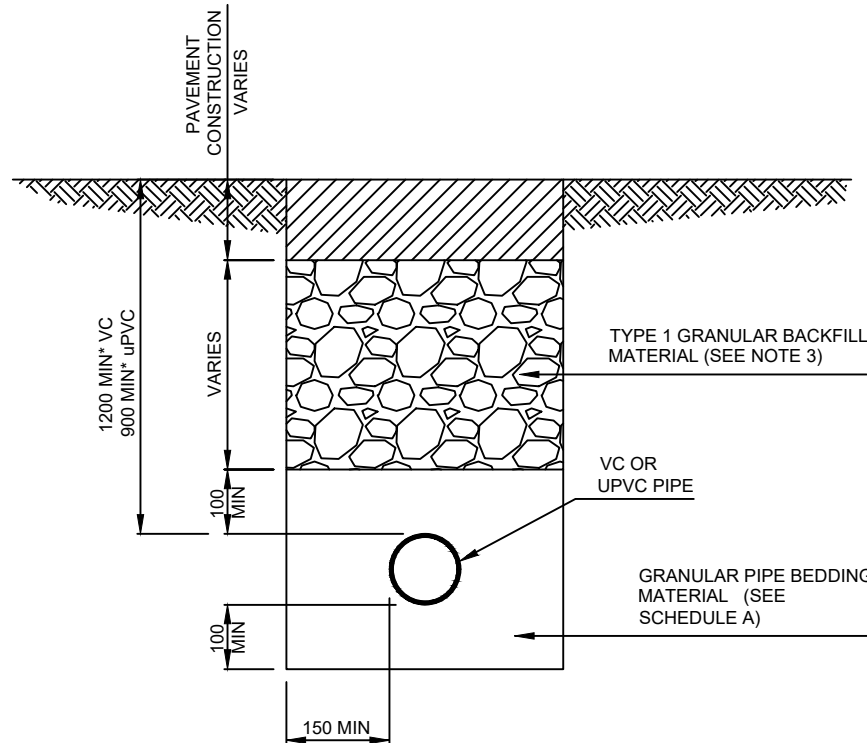


VC OR UPVC PIPES UNDER TRAFFICKED AREAS CLASS S GRANULAR BED & SURROUND PIPE BEDDING DETAILS

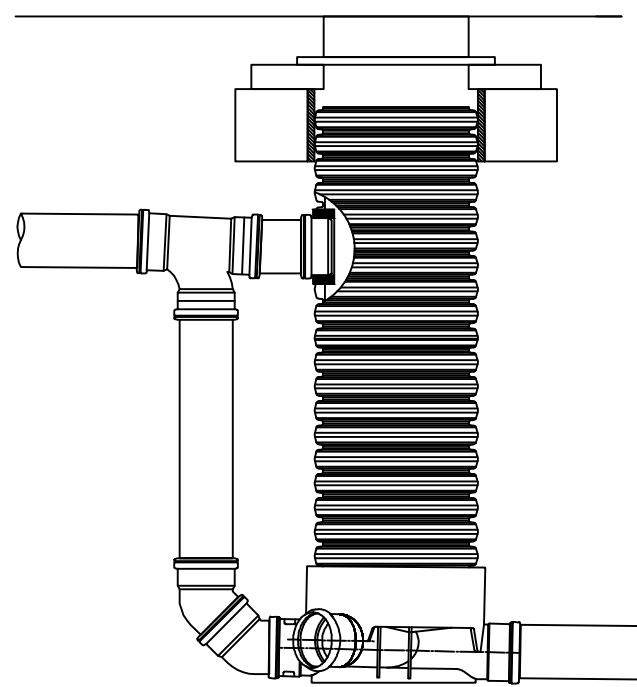


PVC-U/POLYPROPYLENE INSPECTION CHAMBER BACKDROP DETAILS

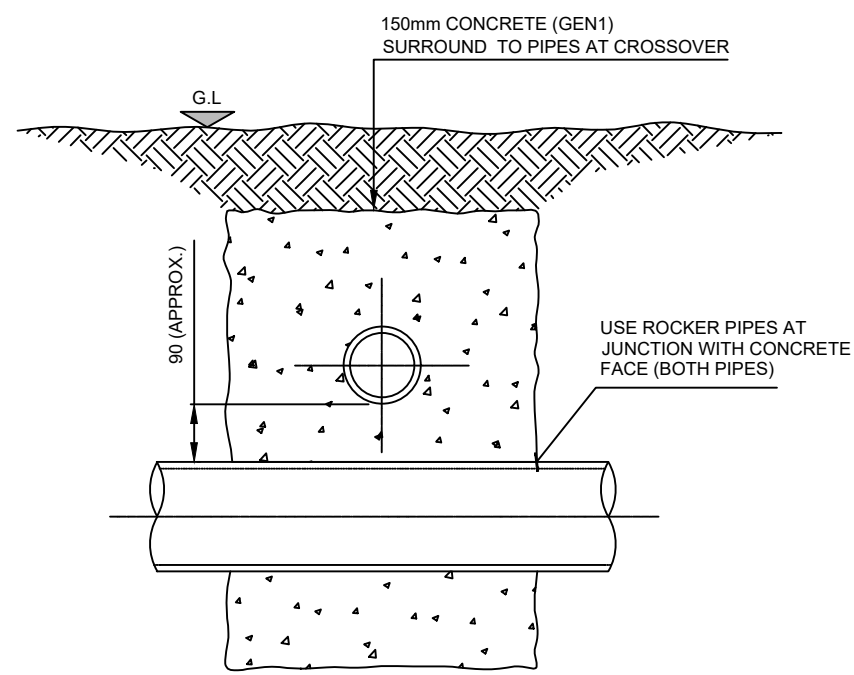

CROSS-OVER DETAIL

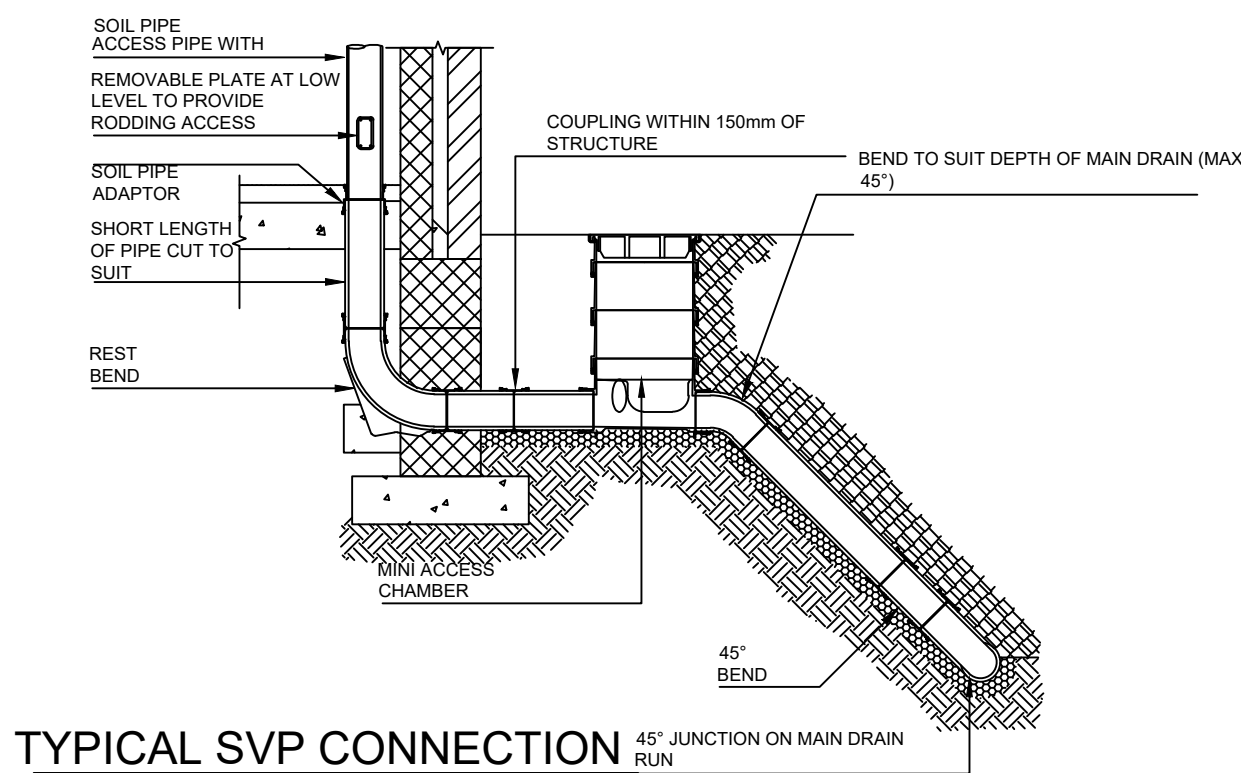


TYPICAL SVP CONNECTION 45° JUNCTION ON MAIN DRAIN RUN

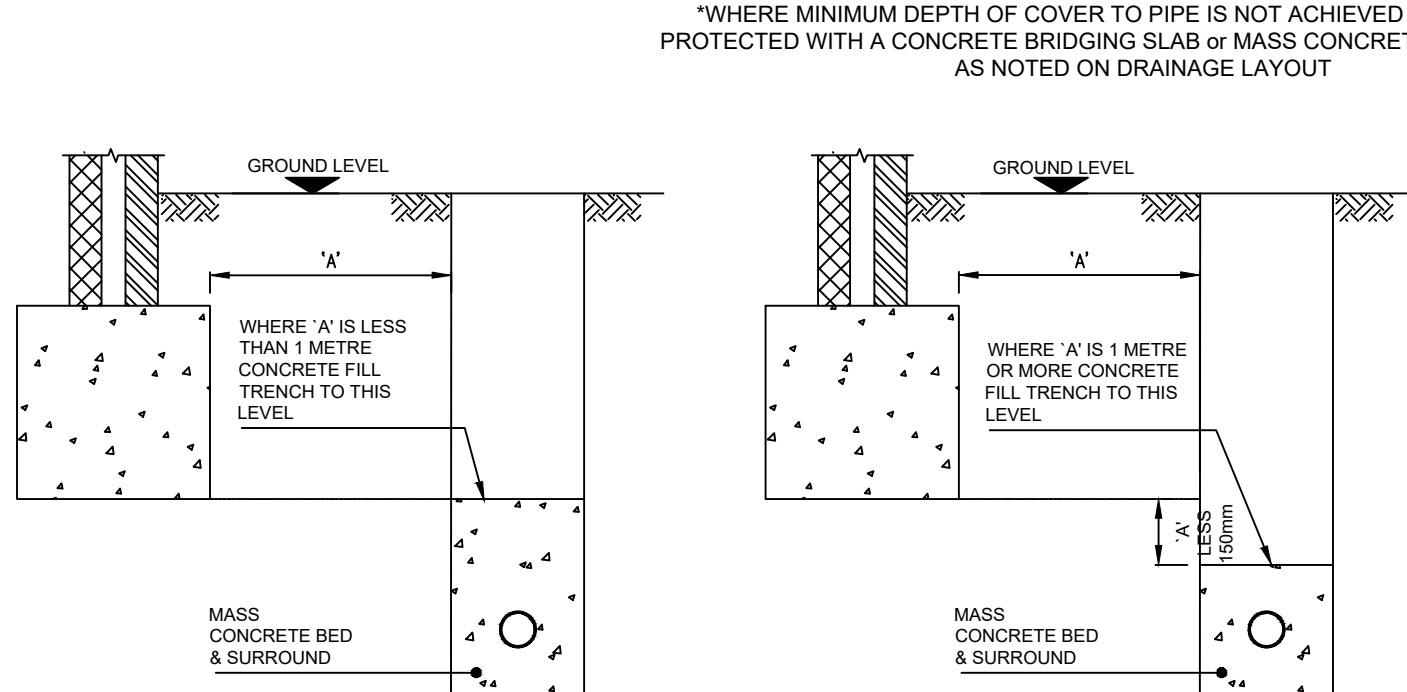


PIPE RUNS NEAR BUILDINGS

NOTE: A CUT LENGTH OF 150mm CLAY PIPE AND A 150mm COUPLING INSERTED BETWEEN THE HOPPER AND THE BASE CAN BE USED TO INCREASE THE GULLY DEPTH TO A MAXIMUM OF 600mm

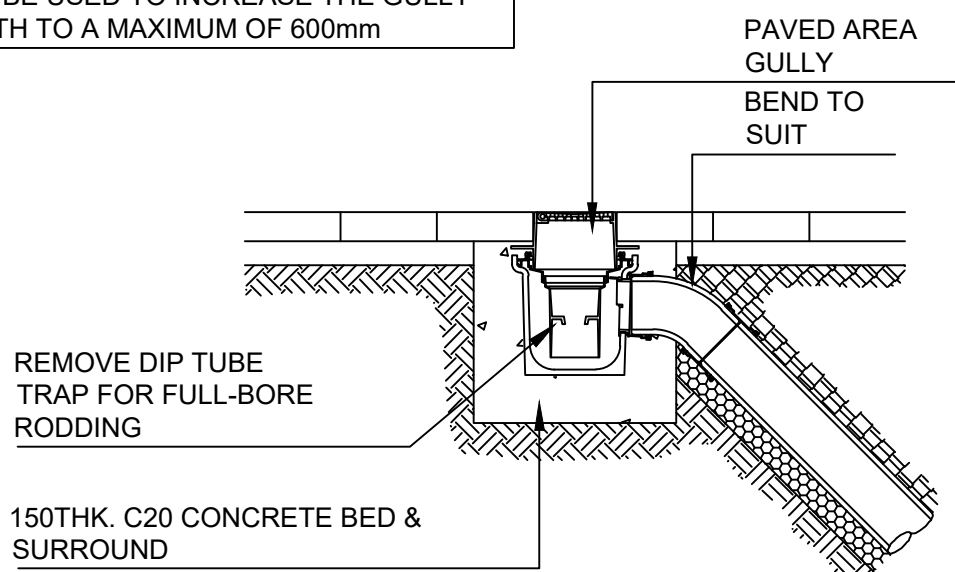

PAVED AREA GULLY CONNECTION


NOTE: THE DEPTH OF THE GULLY CAN BE INCREASED BY UP TO 300mm BY FITTING A 225mm COUPLING AND A 300mm HIGH RAISING PIECE BETWEEN THE FRAME AND THE GULLY BODY.

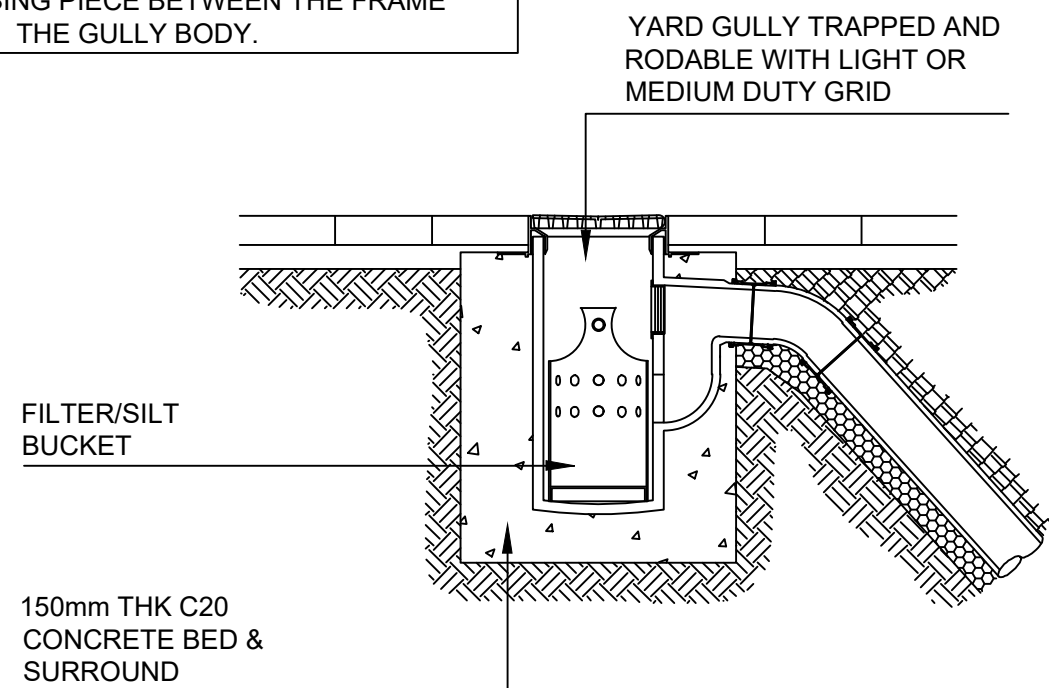

YARD GULLY CONNECTION


ADDITIONAL ROCKER PIPES MAY BE NECESSARY TO ACCOMMODATE TRANSITION OF PIPE GRADIENT TO VERTICAL DOWNPIPE

CARE TO BE TAKEN TO MAINTAIN FLEXIBILITY OF JOINTS

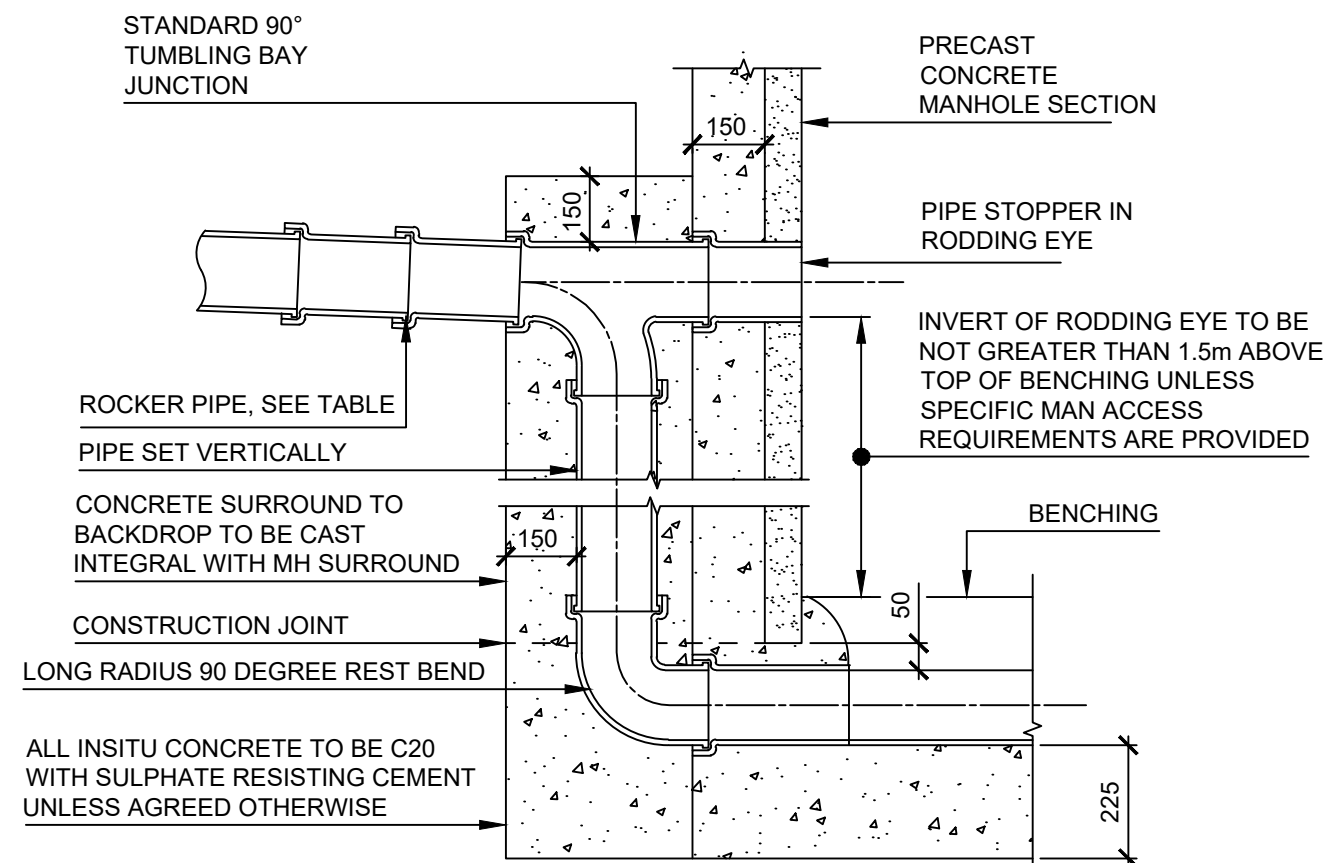


NOMINAL DIAMETER (mm)	EFFECTIVE LENGTH (M)
150-600	0.6
600-750	1.0
GREATER THAN 750	1.25


TYPICAL VERTICAL BACKDROP TO MANHOLE DETAIL

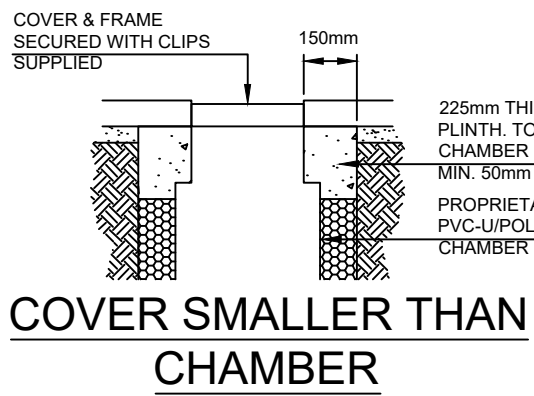


COVER SMALLER THAN CHAMBER

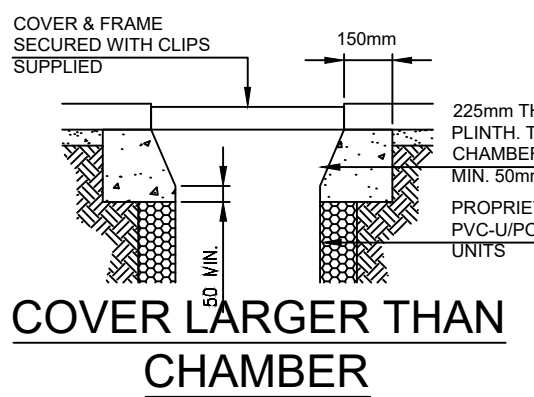



COVER LARGER THAN CHAMBER

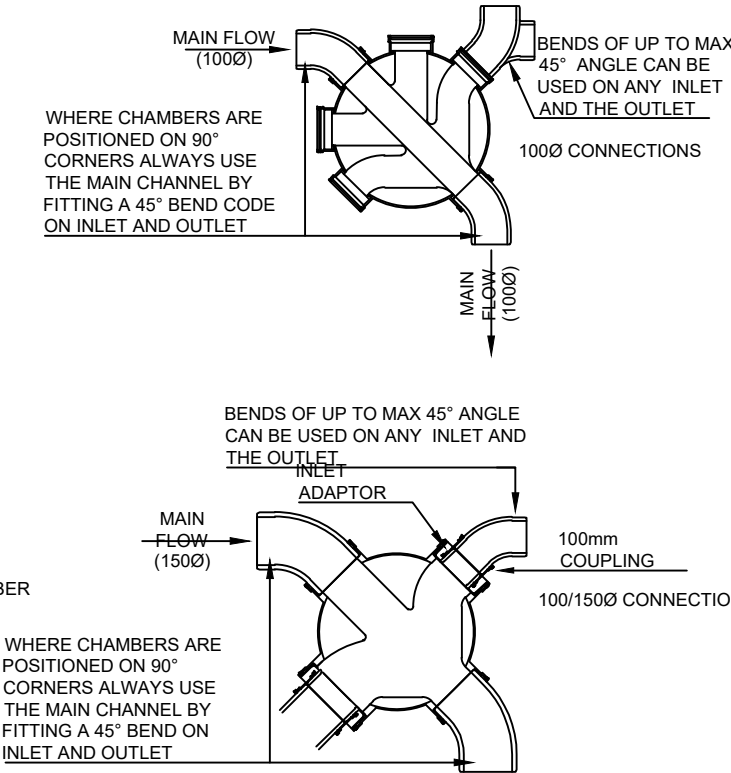


PVC-U/POLYPROPYLENE INSPECTION CHAMBER DETAILS - TYPE 2 (DEPTH FROM COVER LEVEL TO INVERT 600mm - 3000mm)

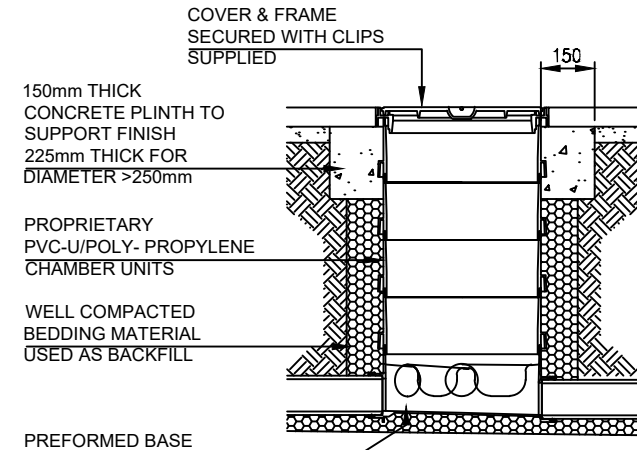

WHERE CHAMBER IS IN ROAD, REPLACE BEDDING BACKFILL WITH GRADE 20 CONCRETE 150mm MIN THICK

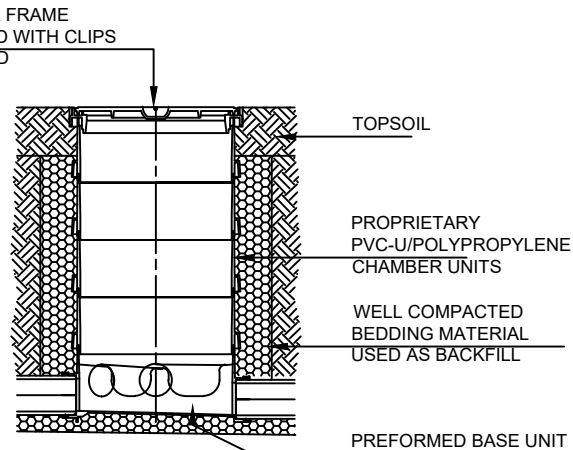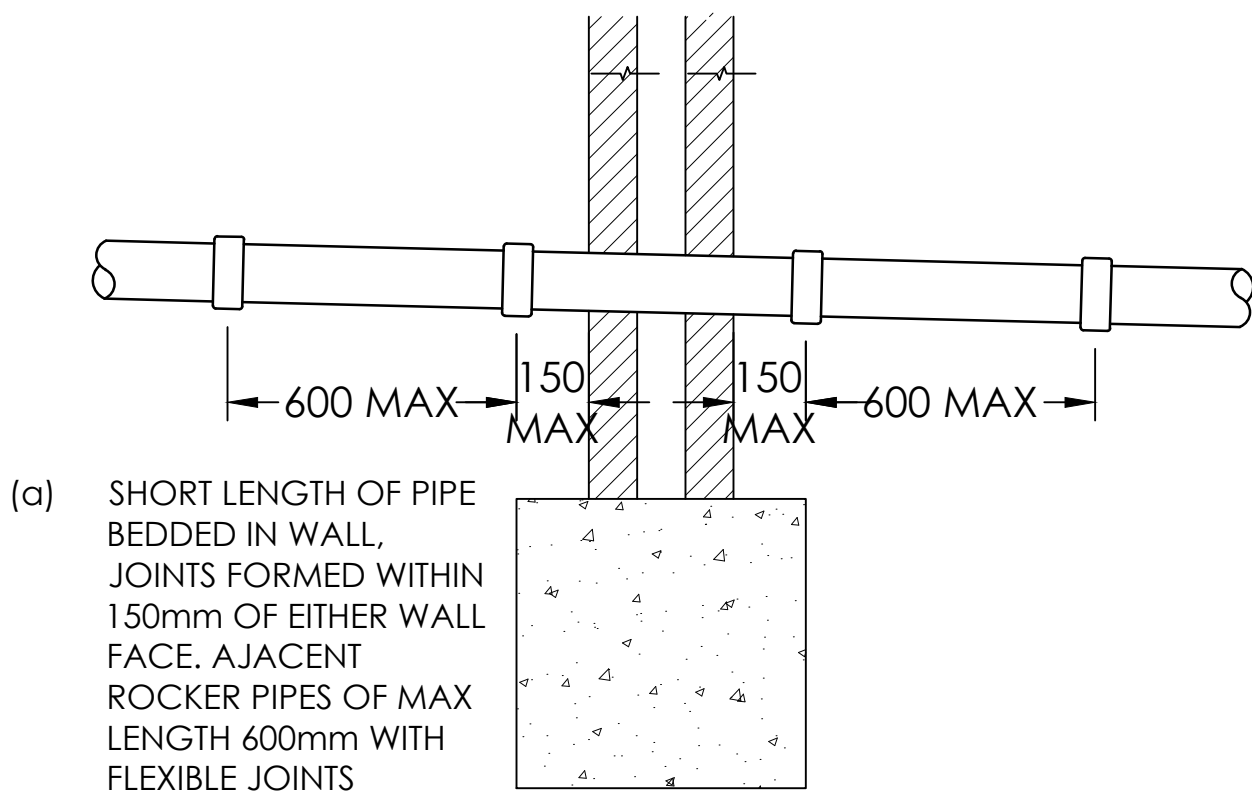


PIPES PENETRATING THROUGH WALLS

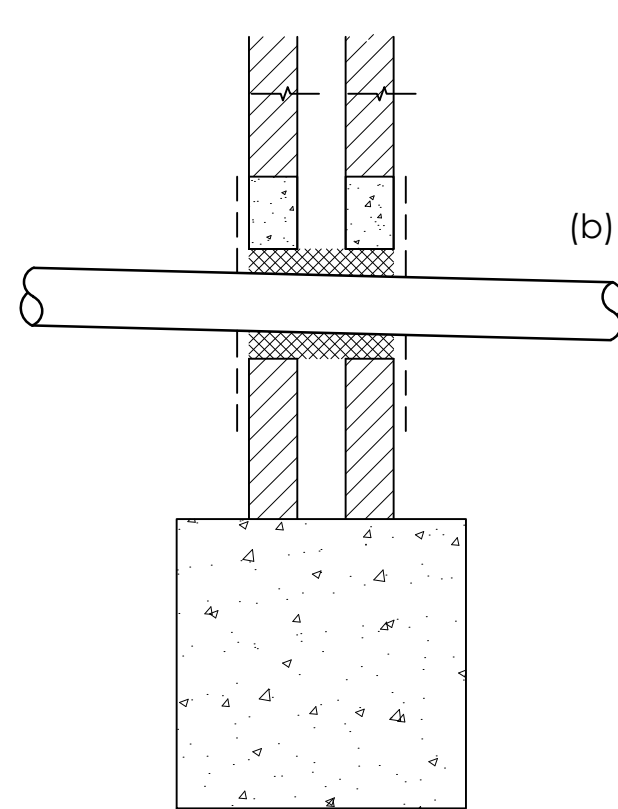

ARCH OR LINTELLED OPENING TO GIVE 50mm SPACE ALL ROUND THE PIPE.

MASK OPENING BOTH SIDES WITH RIGID SHEET MATERIAL TO PREVENT ENTRY OF FILL OR VERMIN.

IMPORTANT: FILL VOID WITH COMPRESSIBLE SEALANT TO PREVENT ENTRY OF GAS

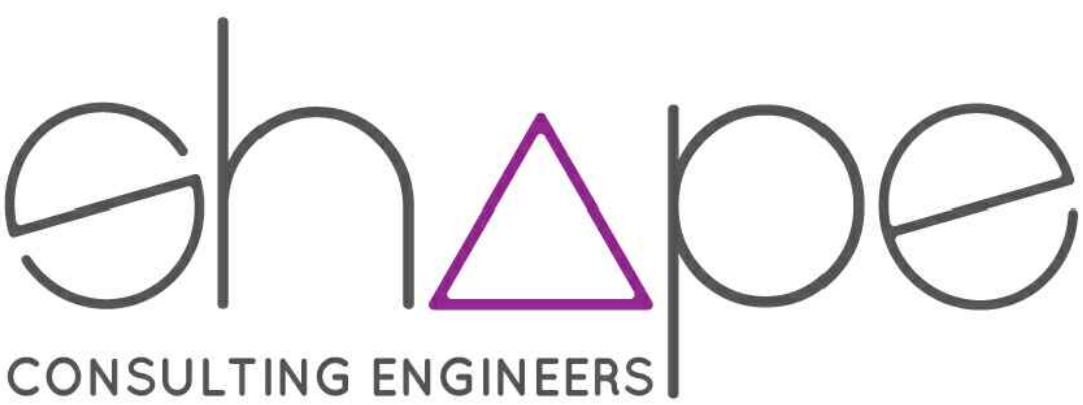

Amber House Green Lane Liverpool L13 7GD
0151 305 0700 www.shapeengineering.co.uk @shapetweets

PROJECT
Greenbrow Social Club
TITLE
Private Drainage Details

P01	GP	First Issue	05.02.24
Rev	By	Description	Date
Revision Schedule			
Client		Caseys Group	
Status	S2	Purpose of Issue Preliminary	
Designed By	GP	Approved By	EC
Drawn By	GP	Project No. C-0005	
Scale (@ A1)	As Shown	DATE	05/02/2024
Rev	P01		