

PROJECT NUMBER 2024-02

**PROPOSED LAYOUT FOR
VICTORIA COLLEGE OF ARTS
AND DESIGN (VCAD)**

AT

**58–60 Whitworth Street,
Manchester M1 6LT**

19/04/2023

***TO BE PRINTED ON A1 PAPER**



IT'S YOUR DREAM, LET'S BUILD IT RIGHT

Creative Design and Construction Ltd


**434 Cranbrook Road
Gants Hill, IG2 6LL**




Front View



Side View

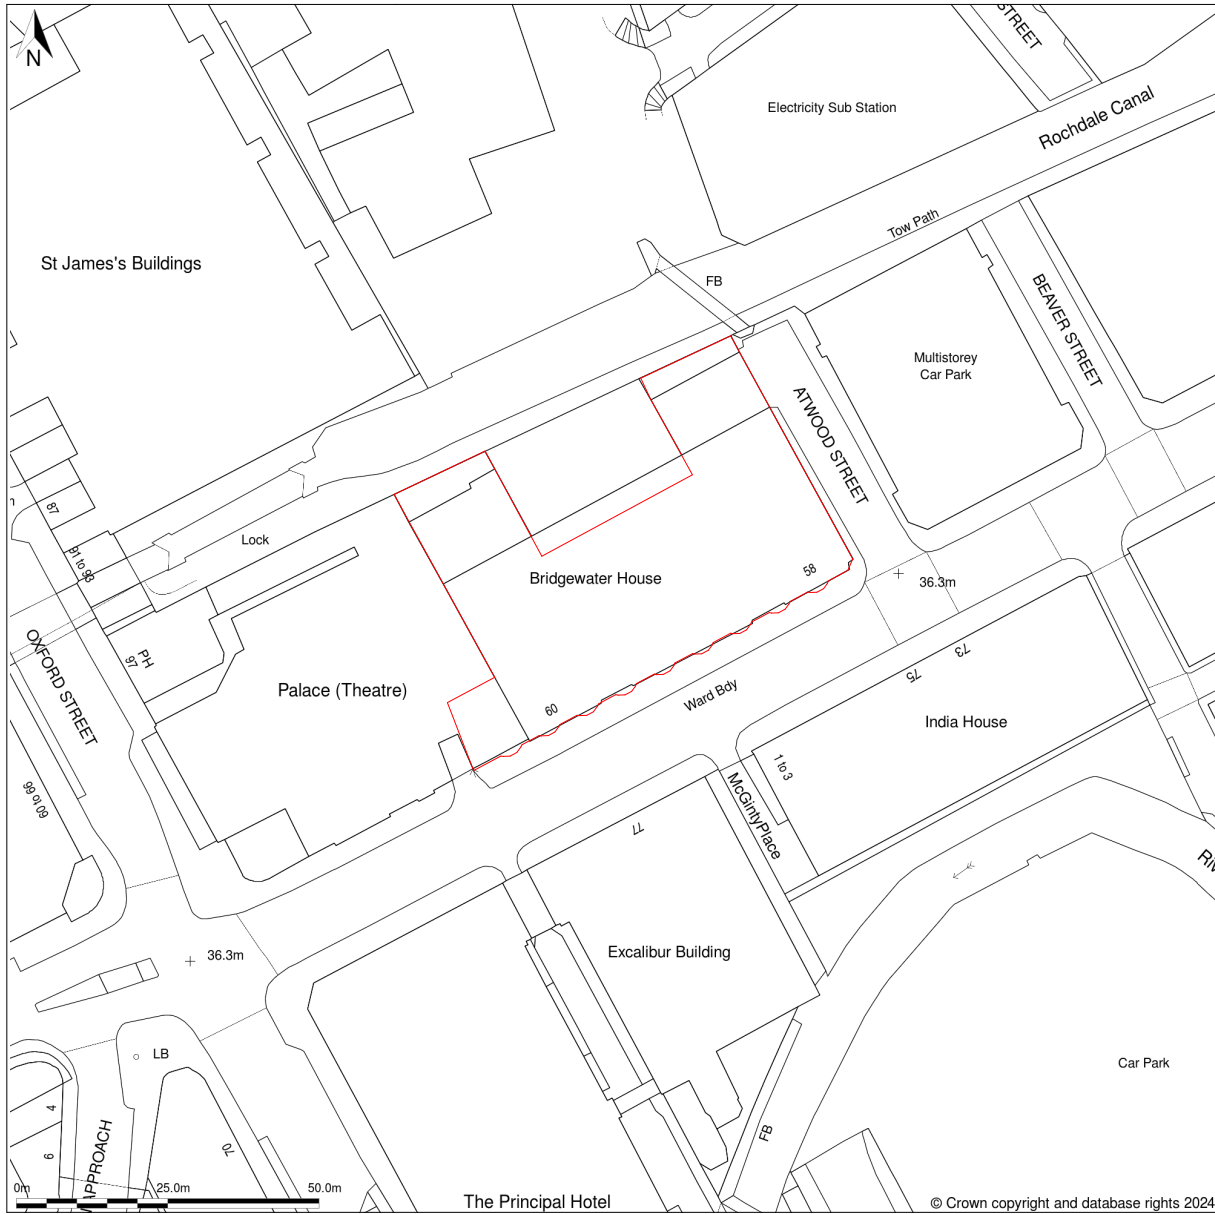

1 Location Plan 1:1250

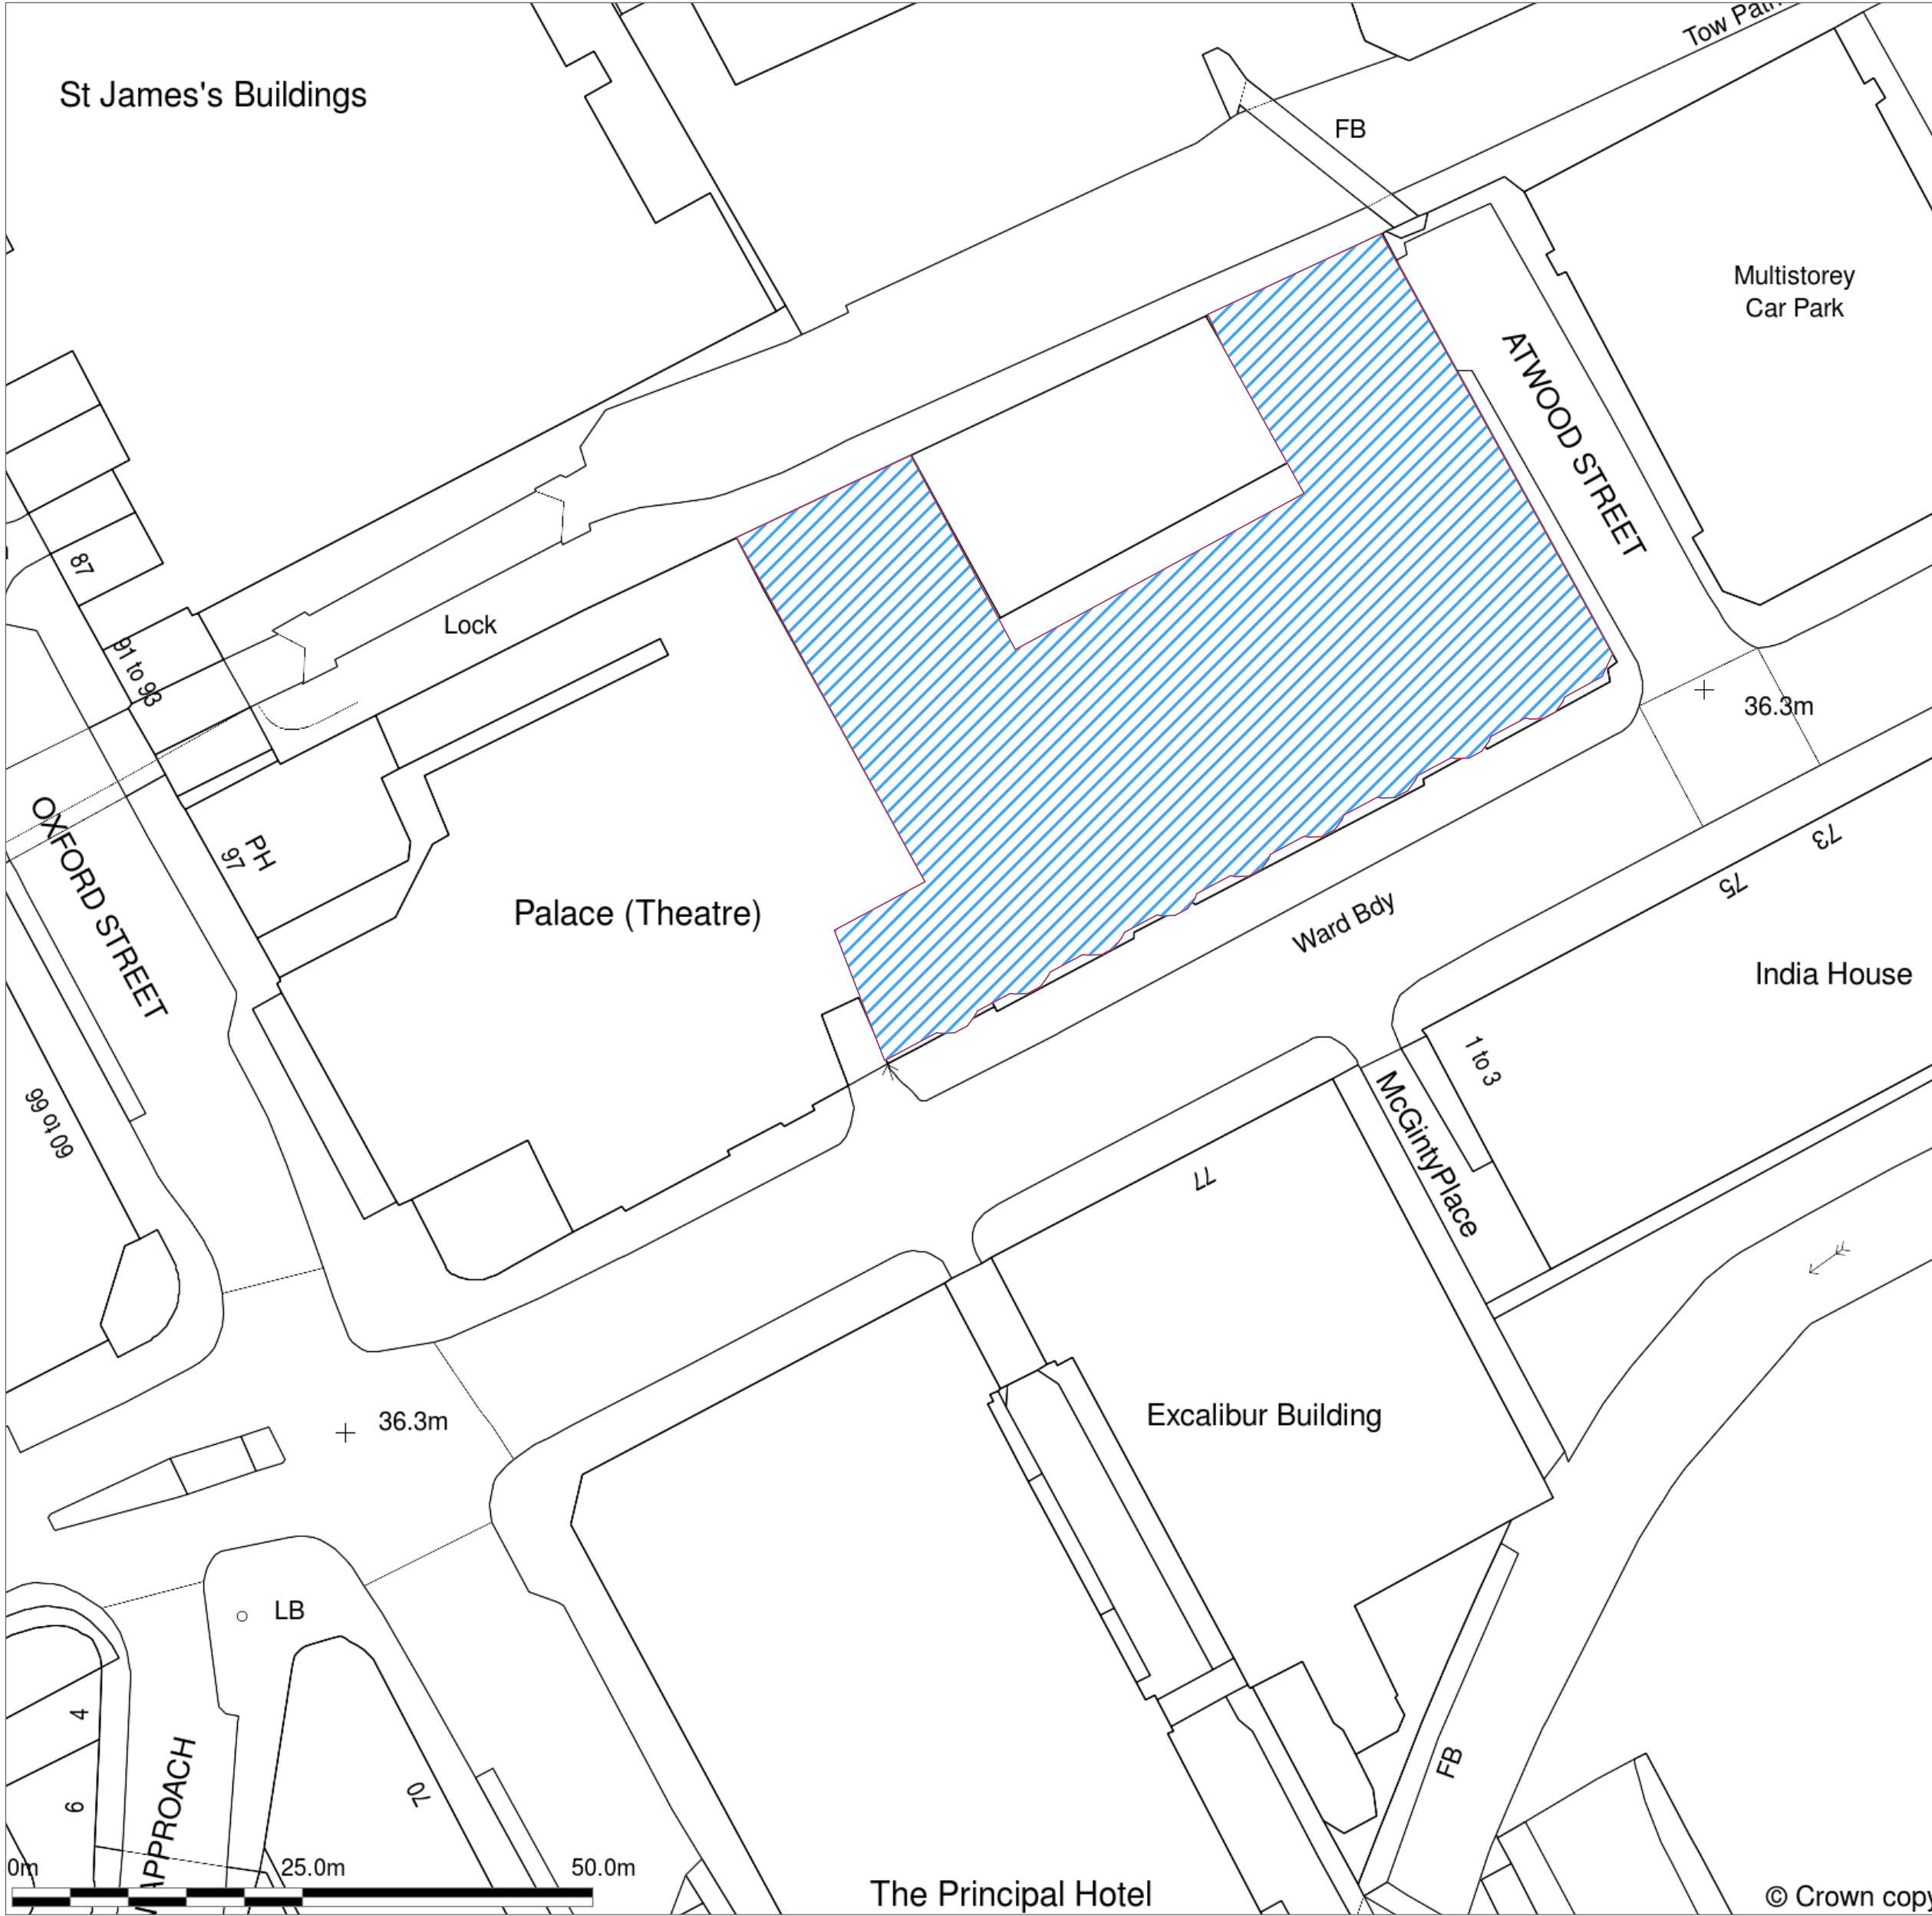

2 Site Plan 1:500

NOTES:
Construction work should not commence until planning permission is approved by the Planning Authority.
Drawings should not be used for Land registry purposes.
Party wall notices is to be served by either the owner/main contractor. No liability is taken to any Third Party relying on information contained in this drawing.
All dimensions must be verified on site before commencing any work or shop drawing.

Project **VCAD - MANCHESTER**
Manchester M1 6LT
Client **Mr Md Faruki**
Project No. **2024-02**
Project Status **Design**


Layout Title **Location Plan**
Layout No. **A001**
Scales @ A0 **1:1250, 1:500** **19/04/2023**
Revision **-** Revision Date **-**

Contact Person **Khondoker Rahman**
Sadeequl Alam
Contact Number **07538513571**
07515 658788
Contact Email **msadeequl@gmail.com**
sadeequl@cdc.construction
Address **Creative Design and Construction Ltd**
434 Cranbrook Road, Gants Hill,
Essex IG2 6LL




IT'S YOUR DREAM, LET'S BUILD IT RIGHT

EXISTING FIFTH FLOOR PLAN

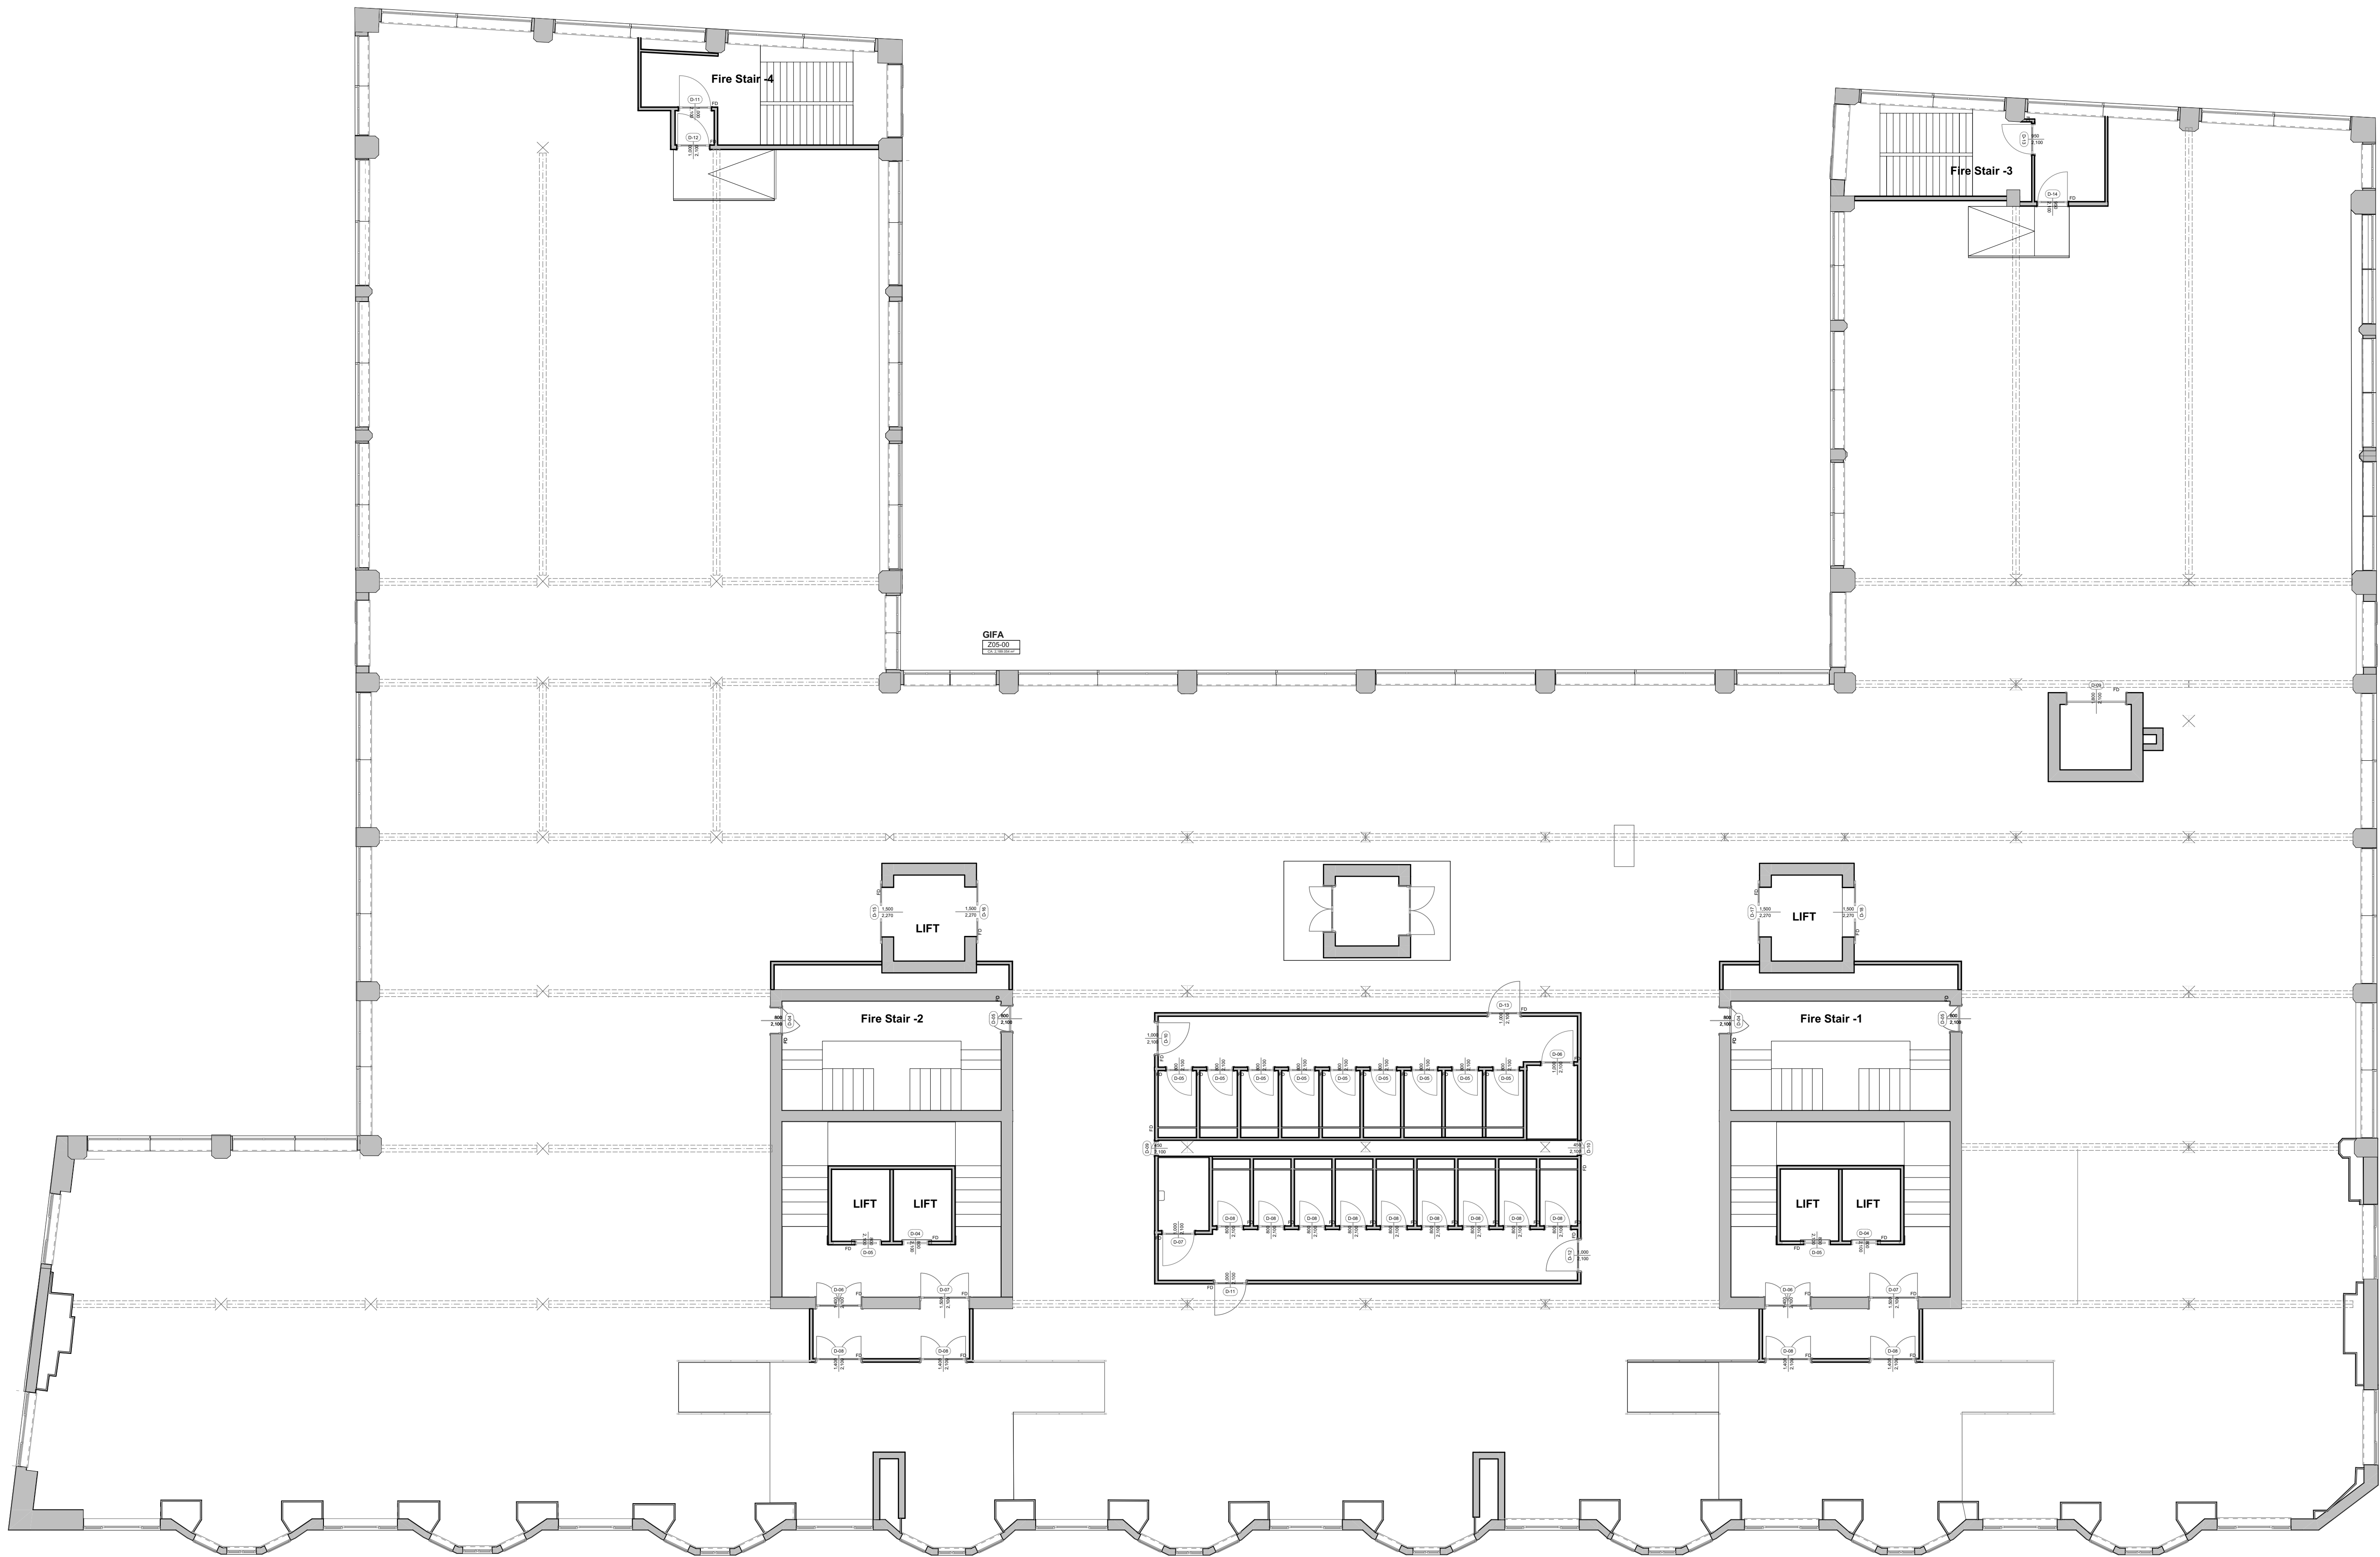

1 5TH 1:100

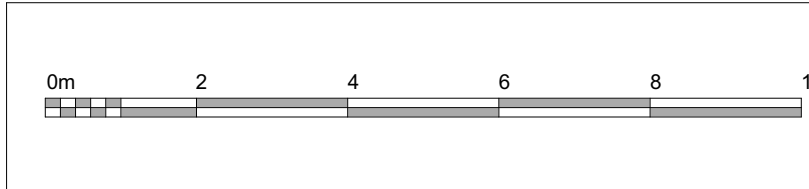

NOTES:
Construction work shall not commence until planning permission is approved by the Planning Authority.
Drawings should not be used for Land registry purposes.
Party wall notices is to be served by either the owner/main contractor. No liability is taken to any Third Party relying on information contained in this drawing.
All dimensions must be verified on site before commencing any work or shop drawing.


Project	VCAD - MANCHESTER Manchester M1 6LT
Client	Mr Md Faruki
Project No.	2024-02
Project Status	Design

Layout Title	5Th Floor Plan - Existing
Layout No.	A003
Scales @ A0	1:100
Date	19/04/2023
Revision	-
Revision Date	-

Contact Person	Khondoker Rahman Sadeque Alam
Contact Number	07538313571 07515 658788
Contact Email	rahminkd@gmail.com, sadeque@cdc.construction
Address	Creative Design and Construction Ltd 434 Cranbrook Road, Gants Hill, Essex IG2 6LL



PROPOSED FIFTH FLOOR PLAN

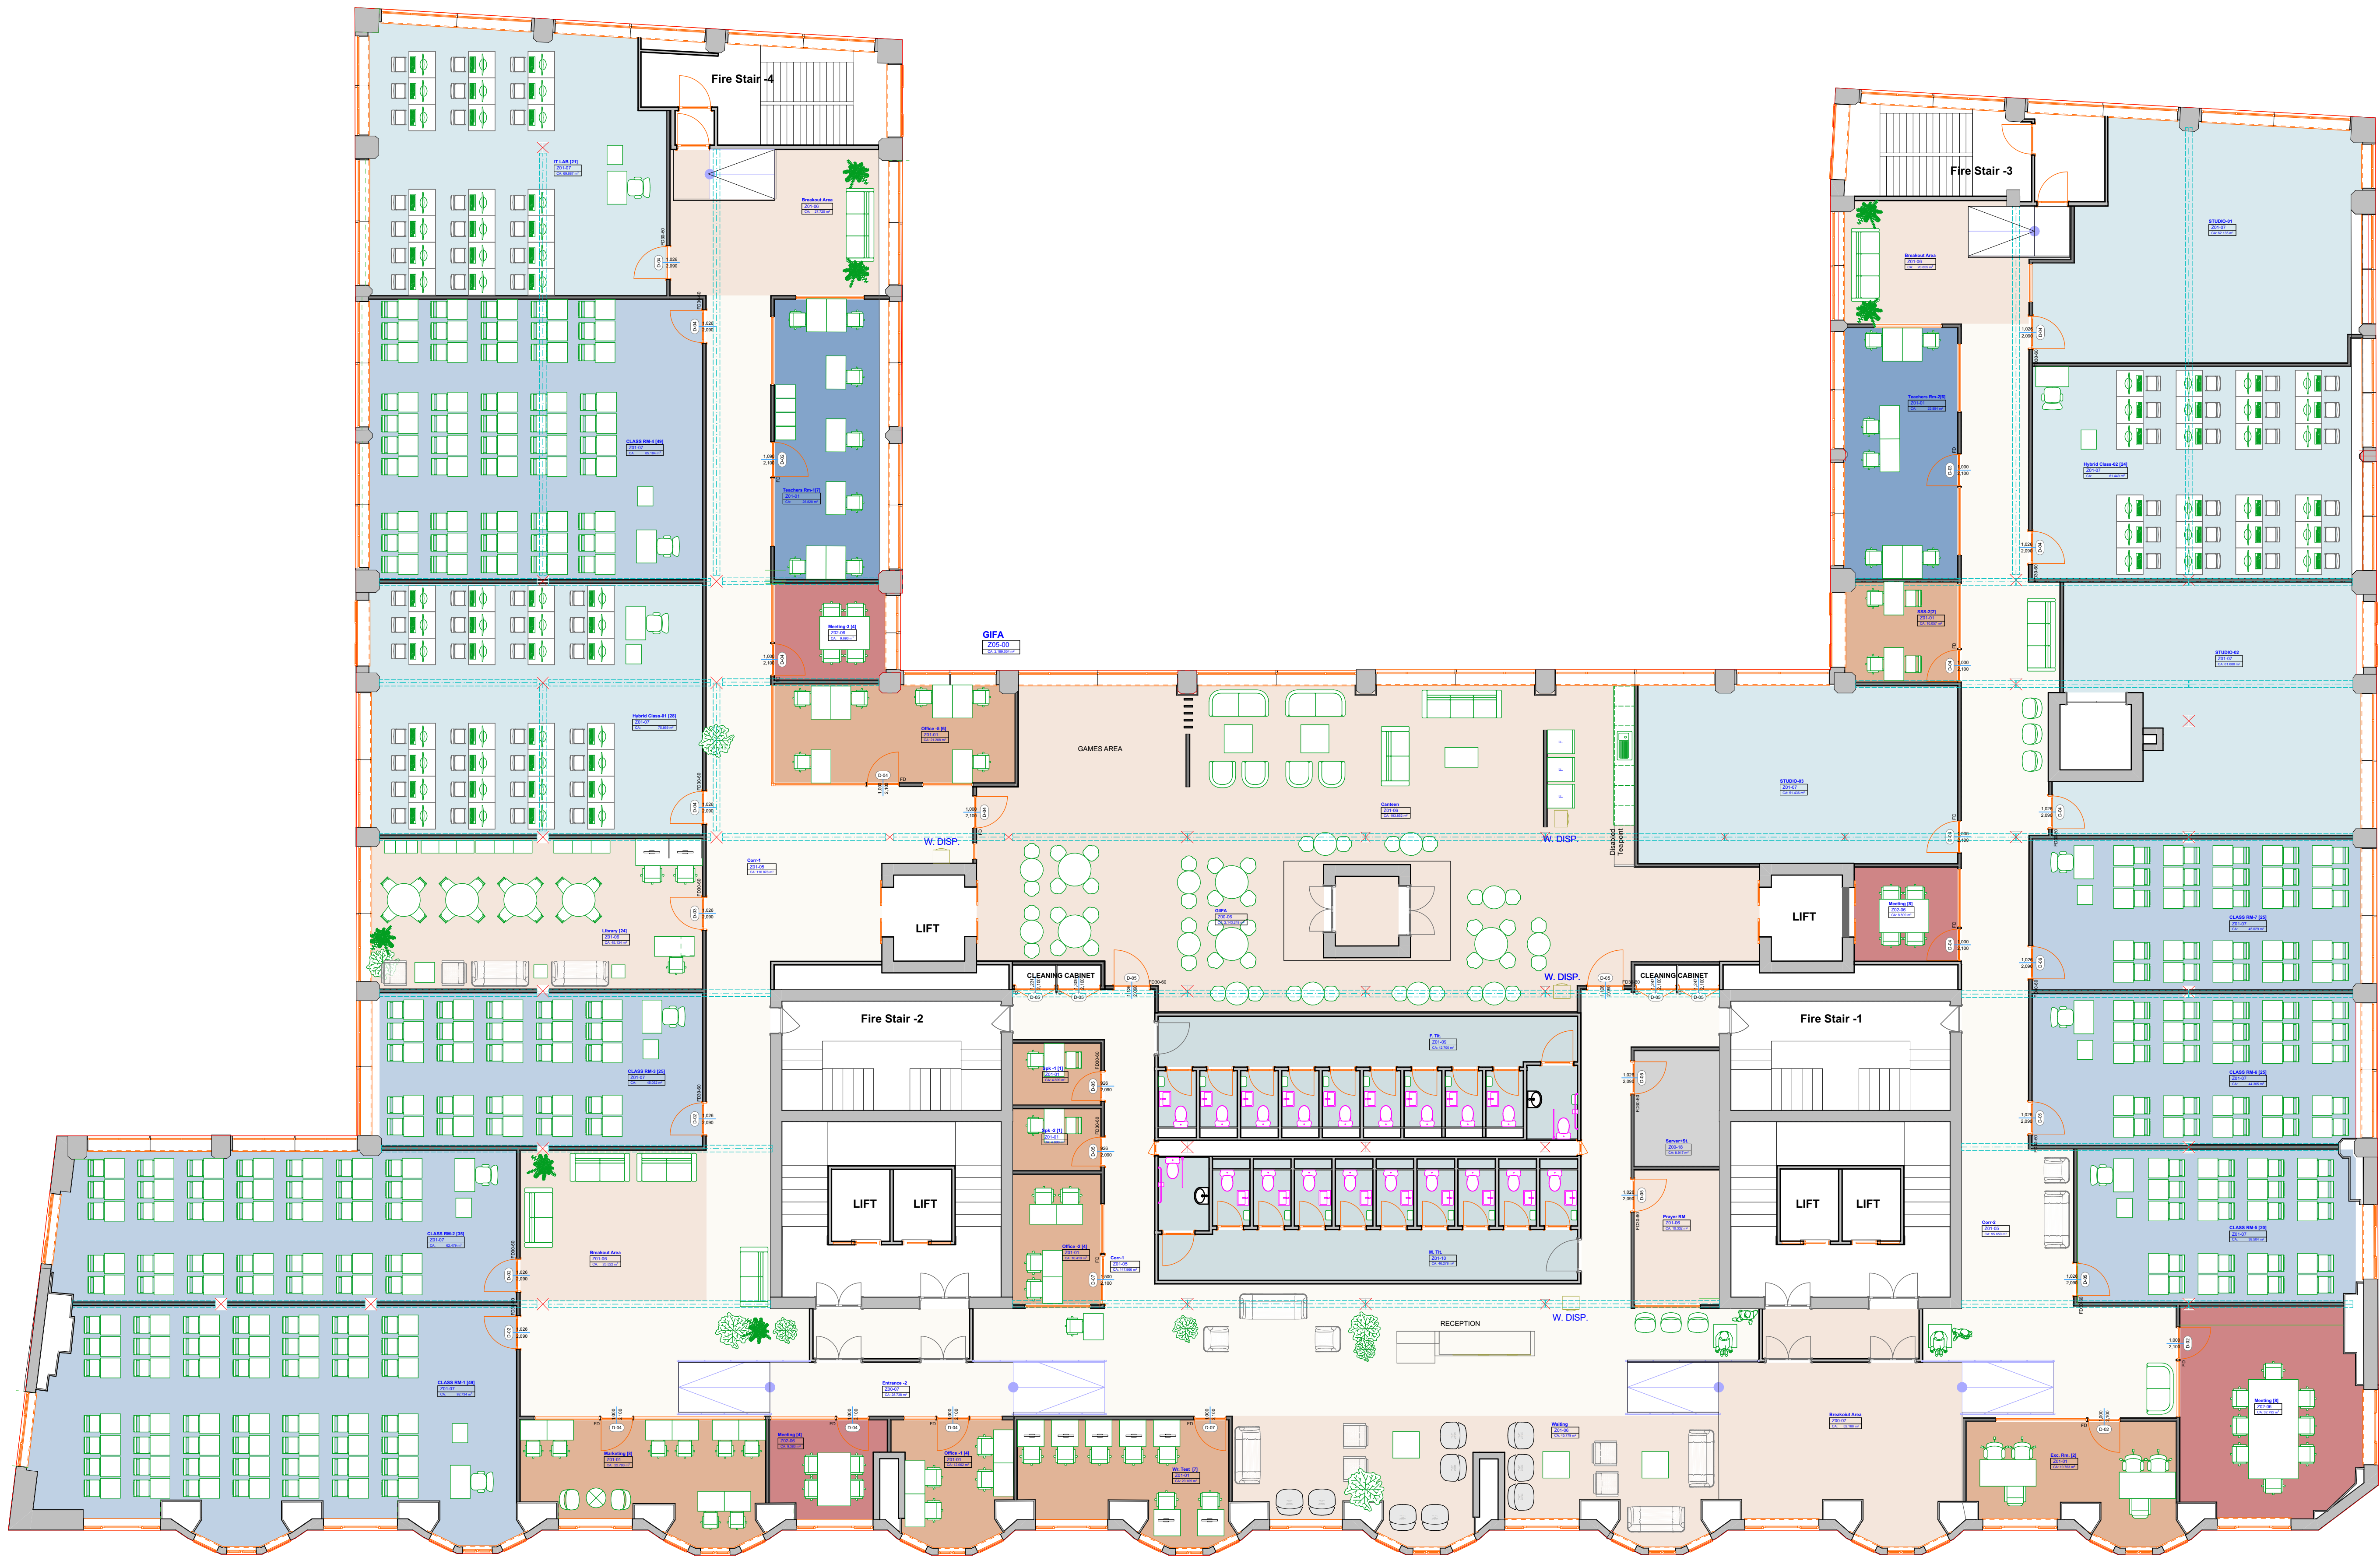

1 5TH 1:100