


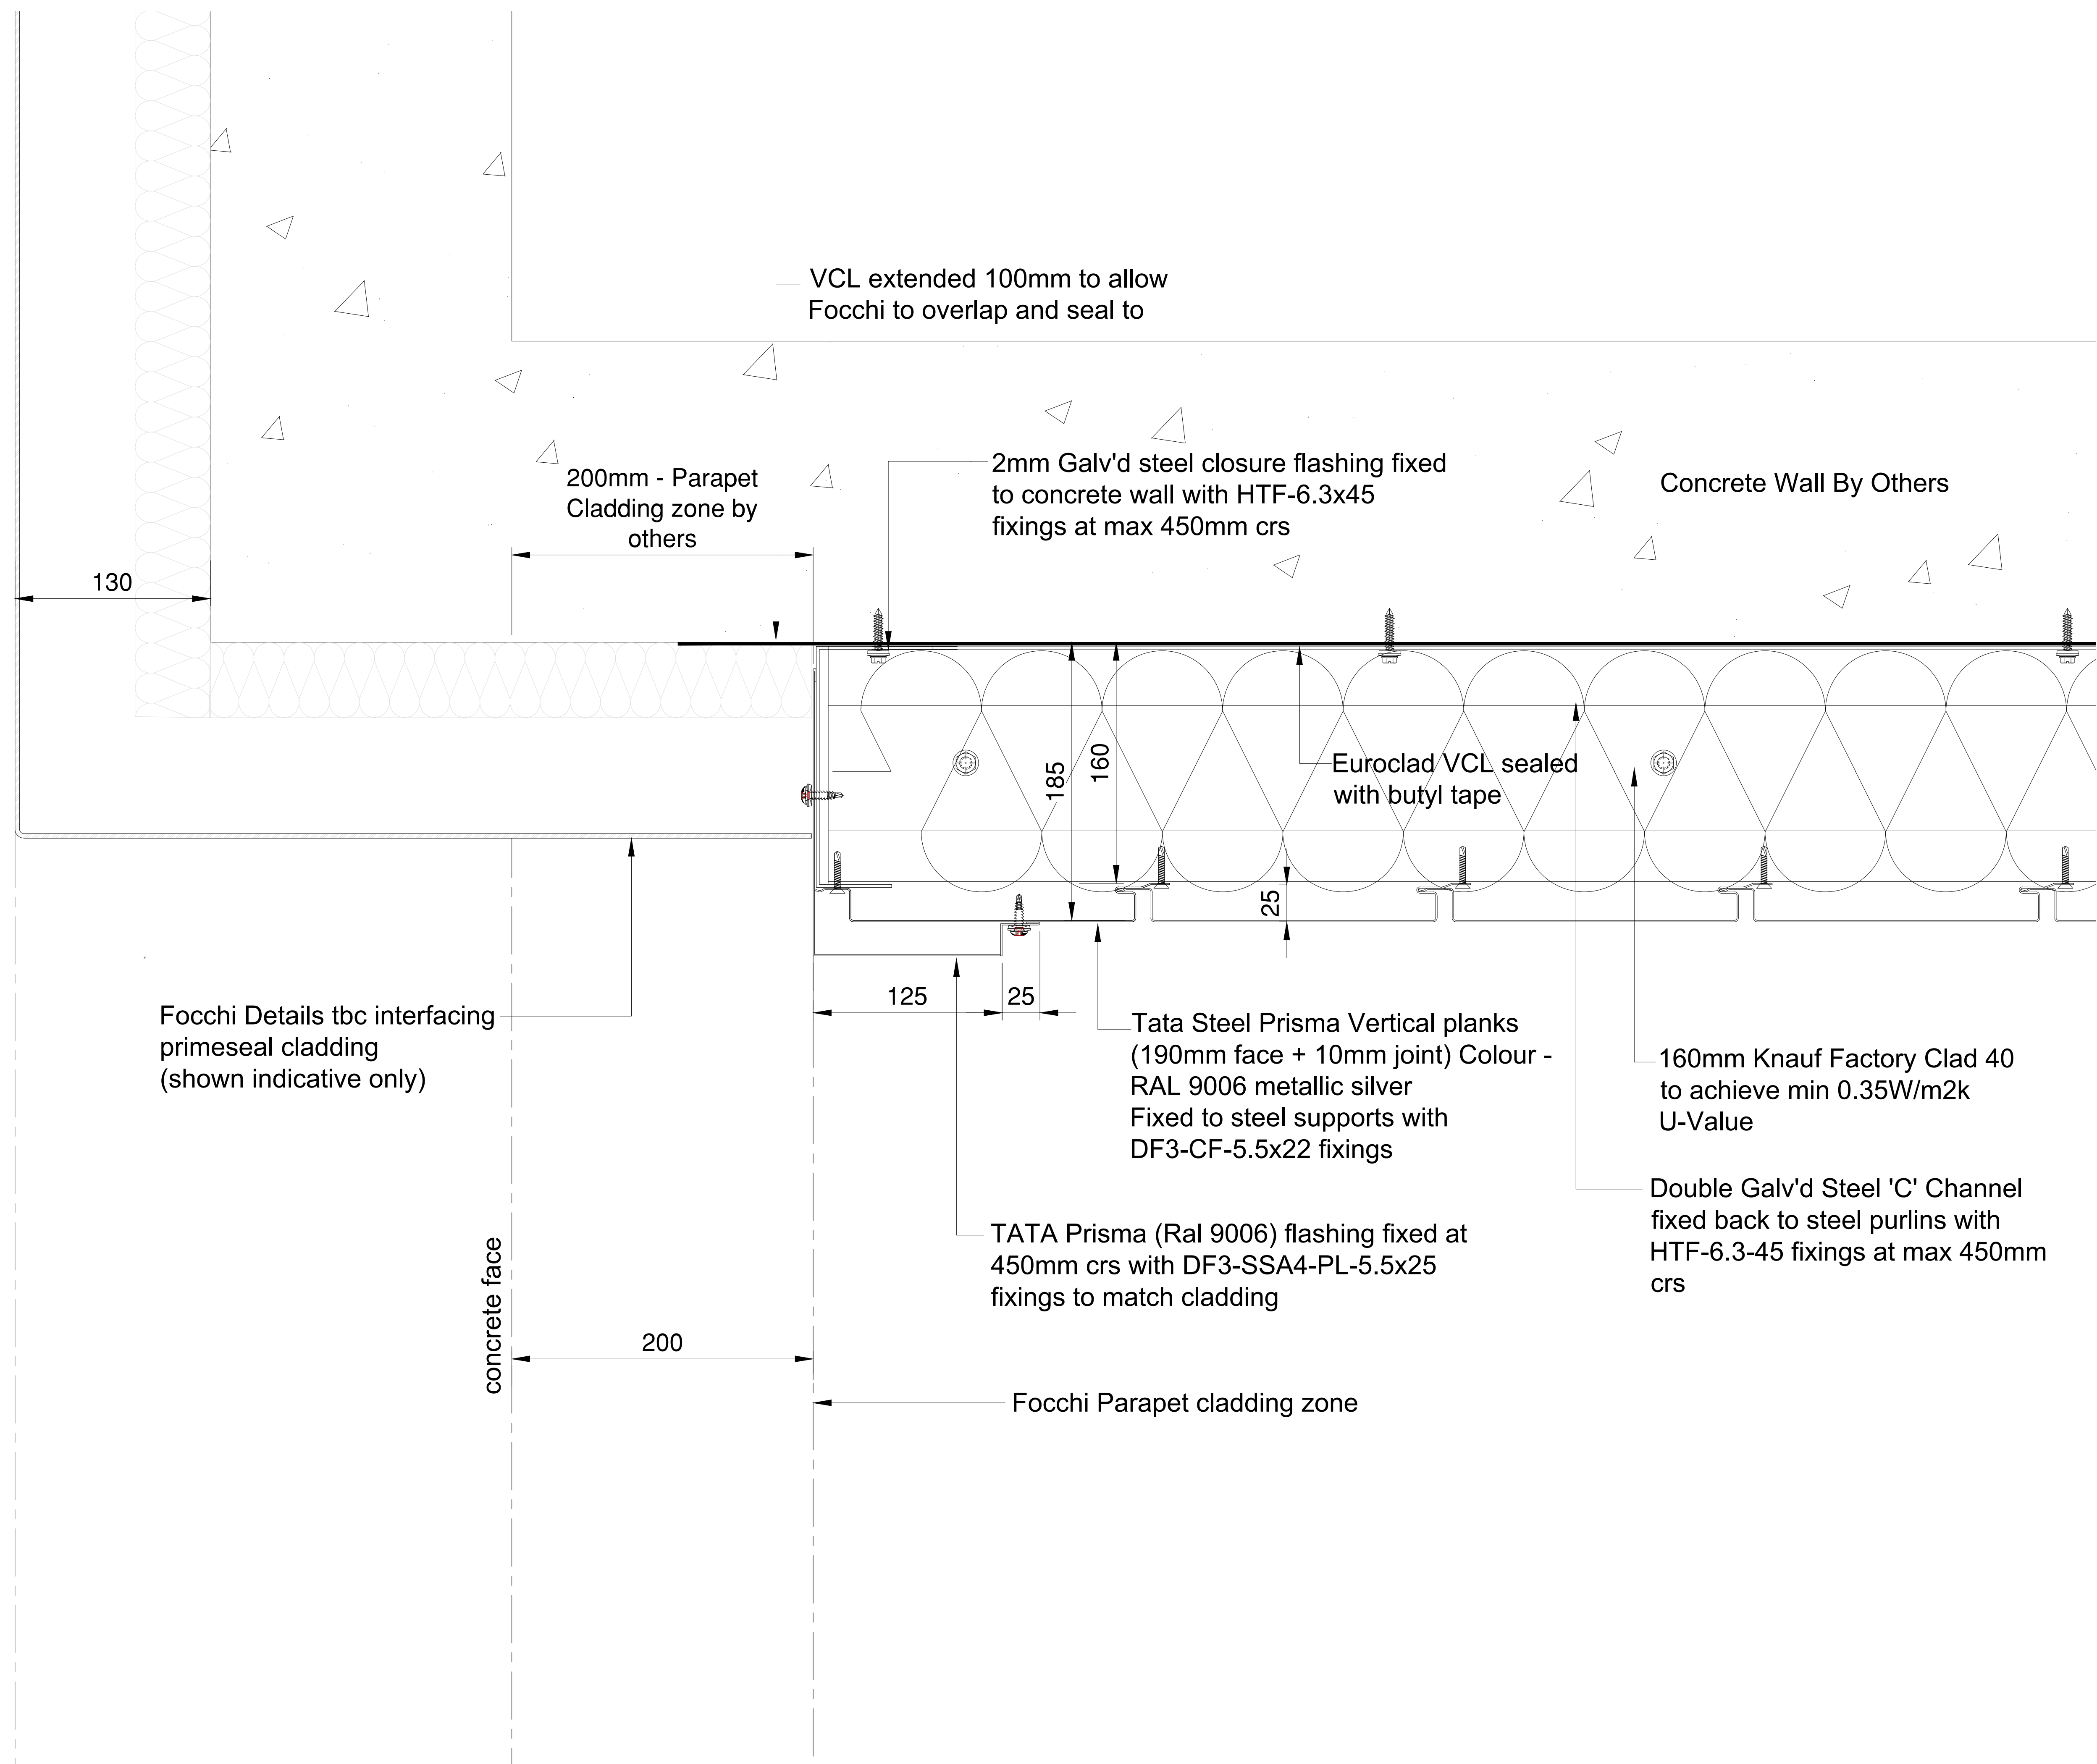

C01	Construction Issue	05.04.24
No.	Description	Date
DRAWING REVISIONS		



Project Name First Street Roofing		
Client Downing Construction		
Architect Simpson Haugh Architects		
Drawing Title Lift Overrun Cladding Head Detail at Focchi Cladding		

Project Number P222	Drawing Number FSS-PRI-X-RF-014	
First Issue Date 21.03.24	Drawn CM	Revision
Scale d.n.s	Checked -	C01