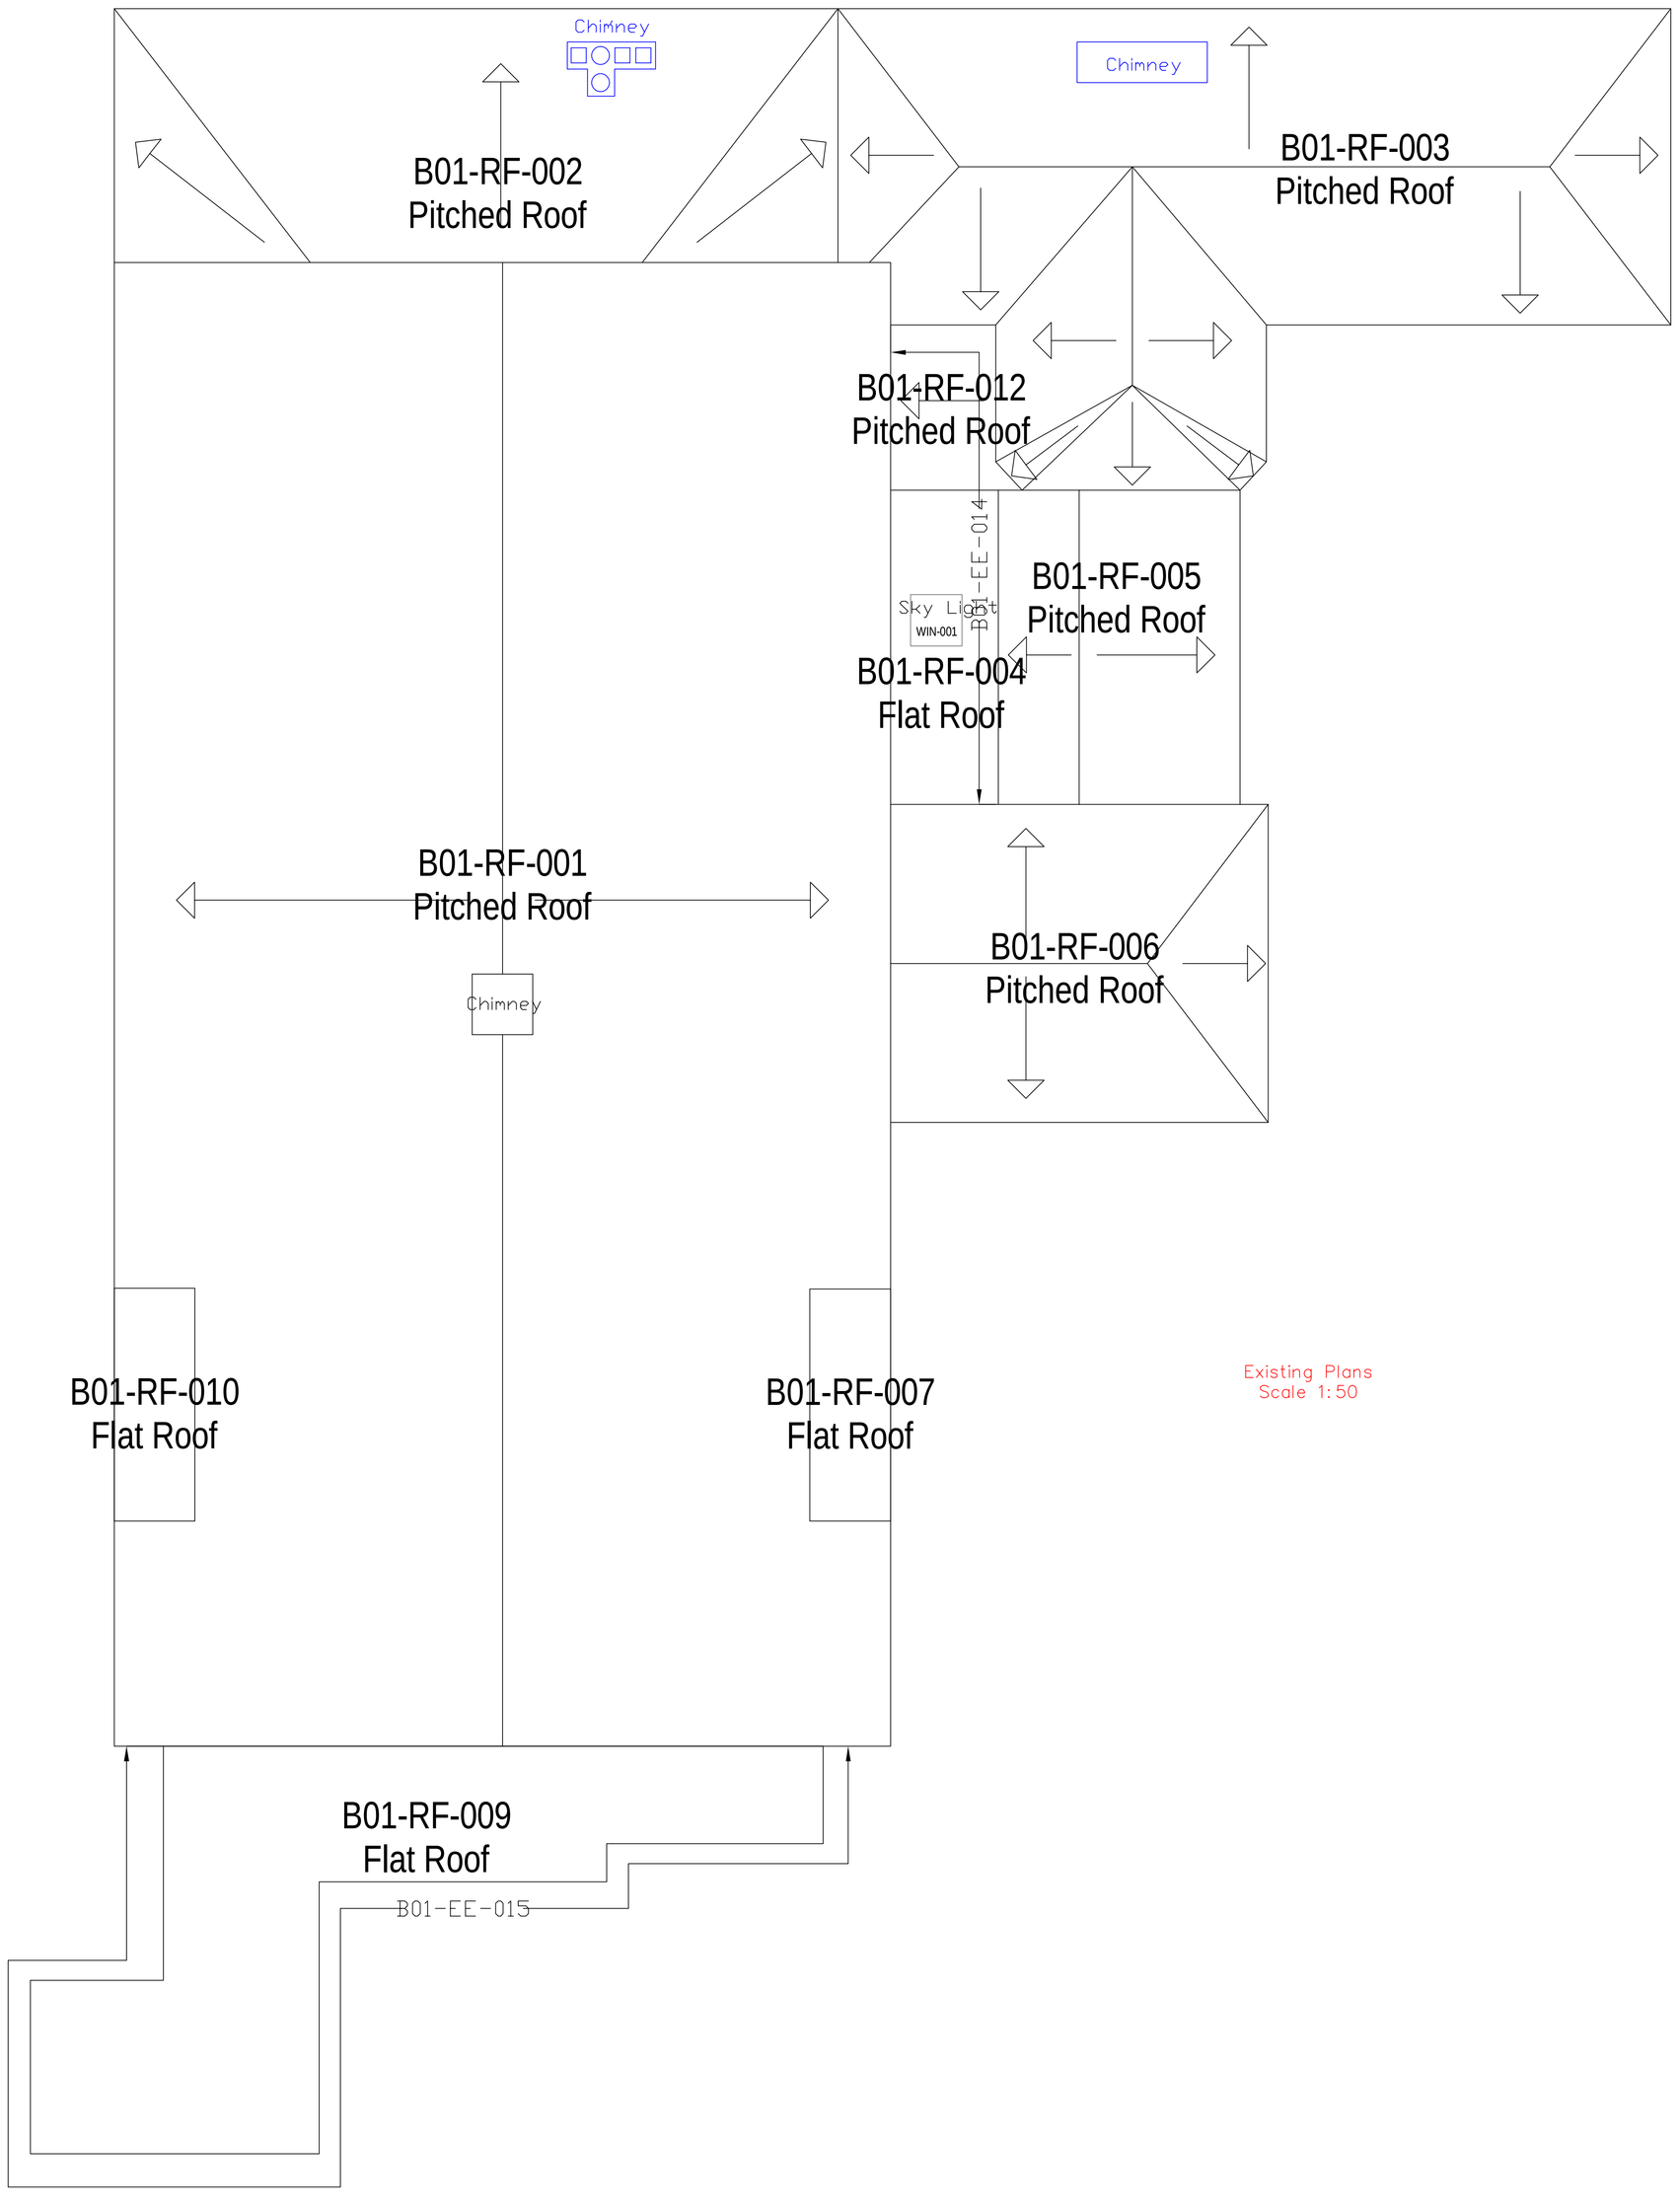

Existing Plans
Scale 1:50

NOTES
1. All dimensions are in millimetres unless otherwise stated
2. This drawing is to be read with all other relevant documentation
3. Do not scale from this drawing, all measurement data should be taken directly from the model

No part of this drawing or data file may be reproduced without prior written permission of the Manchester City Council or approved representative.

1:50
0 1m 2m 3m 4m 5m

MANCHESTER CITY COUNCIL
Capital Programmes Division
Manchester PO Box 53

DRAWING STATUS: PLANNING

PROPERTY TITLE: Simpson Memorial Hall
Moston Lane, Manchester
M40 9NB

UPRN: 000077032033
DFE NO.: 0000

PROJECT TITLE: Simpson Memorial Hall Refurbishment

DRAWING TITLE: PLANS AS EXISTING

JOB NO.: AMP45684
DATE: 05/01/2024

SCALE: 1:50@A0
AUTHOR: P A SCHOFIELD
CHECKED BY: AP

DRAWING NO.: SMH-MCC-B01-R2-DR-A-0012-S4

You created this PDF from an application that is not licensed to print to novaPDF printer (http://www.novapdf.com)