

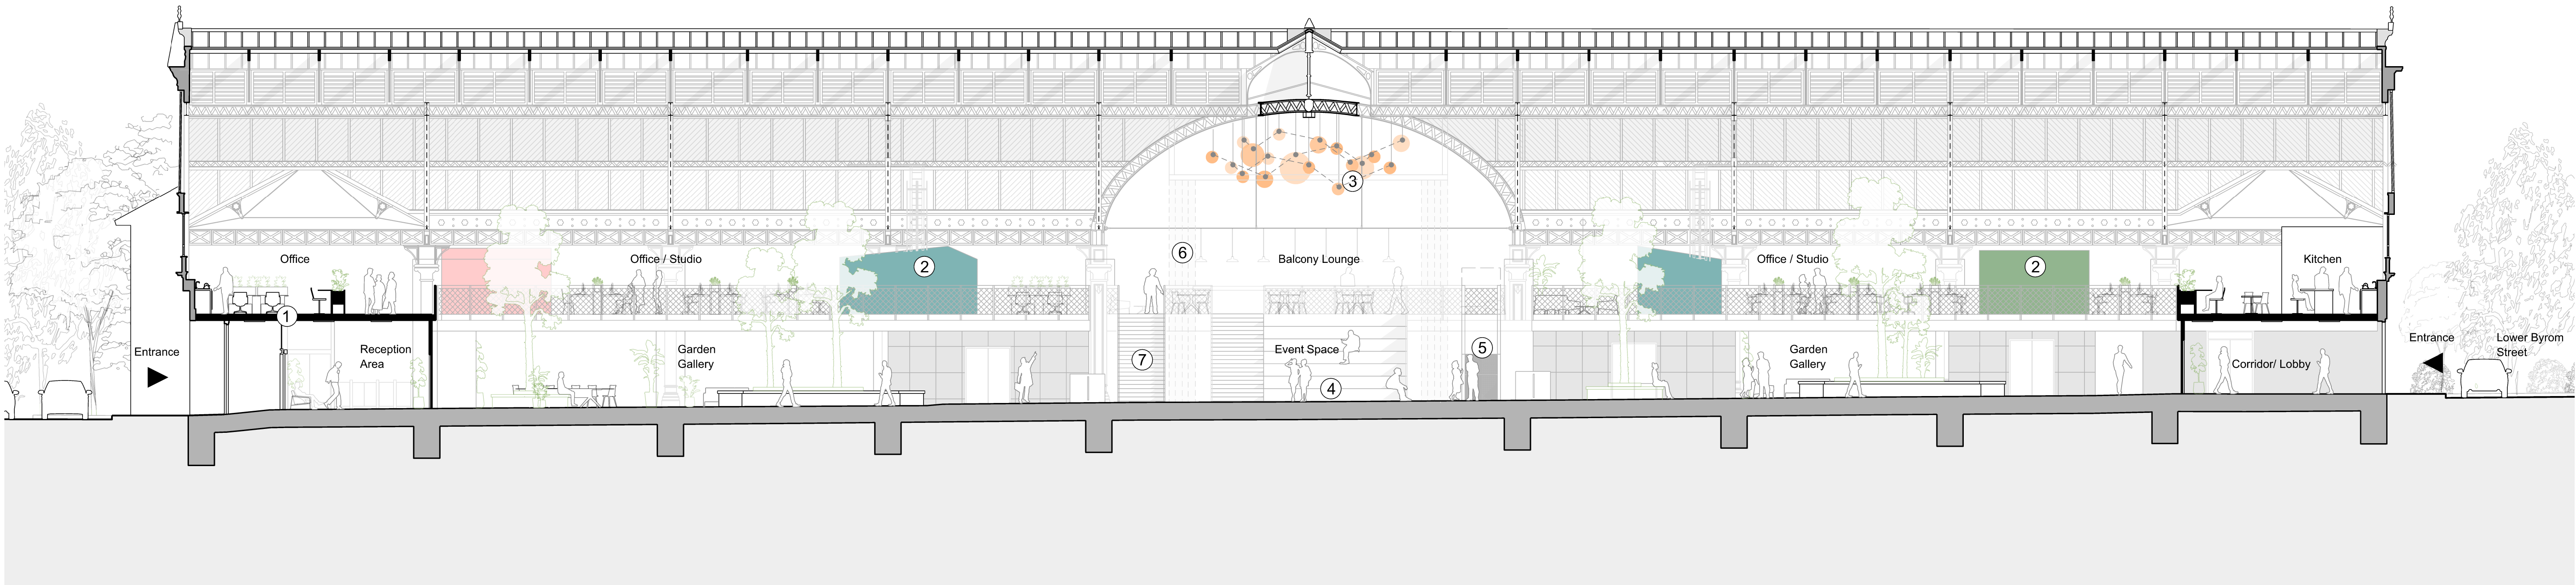


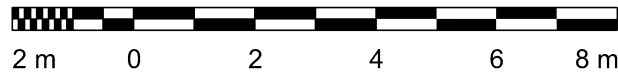

- Key:**
- ① Proposed mezzanine
 - ② Meeting pavilions
 - ③ Feature central lighting
 - ④ Retractable seating
 - ⑤ Proposed lift
 - ⑥ Double-height curtains
 - ⑦ Proposed staircase

Proposed Section : Section C-C

Notes:	Rev:	Date:	Description:	By:
Do not scale from this drawing. All dimensions are in millimetres unless otherwise noted. All dimensions to be checked on site before proceeding with work. All omissions and discrepancies to be reported in writing to Project 3 Architects Ltd. Areas indicated on this drawing are approximate and indicative only. © Project 3 Architects Limited Registered in England & Wales Number 08021795.	P01	19/07/23	First Issue	ws
	P02	10/08/23	Design Amendments	ko
	P03	21/08/23	MEP Coordination	ko
	P04	30/08/23	MEP & Layout Update	ko

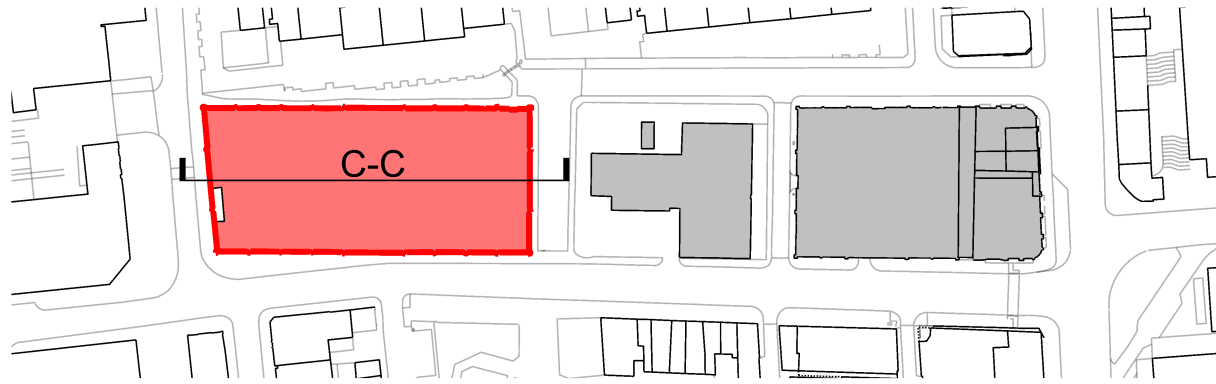

PROJECT3
architects

4 back grafton street
altrincham
cheshire
WA14 1DY

0161 233 0575
mail@project3architects.com
www.project3architects.com

Project:
Lower Campfield
Liverpool Road, Manchester

Title:
Proposed Section
Sections C-C

Status:
PLANNING

Drawing Number:
0774-P3A-XX-XX-DR-A-05032

Scale @ ISO A1:
1:125

Revision:
P04