
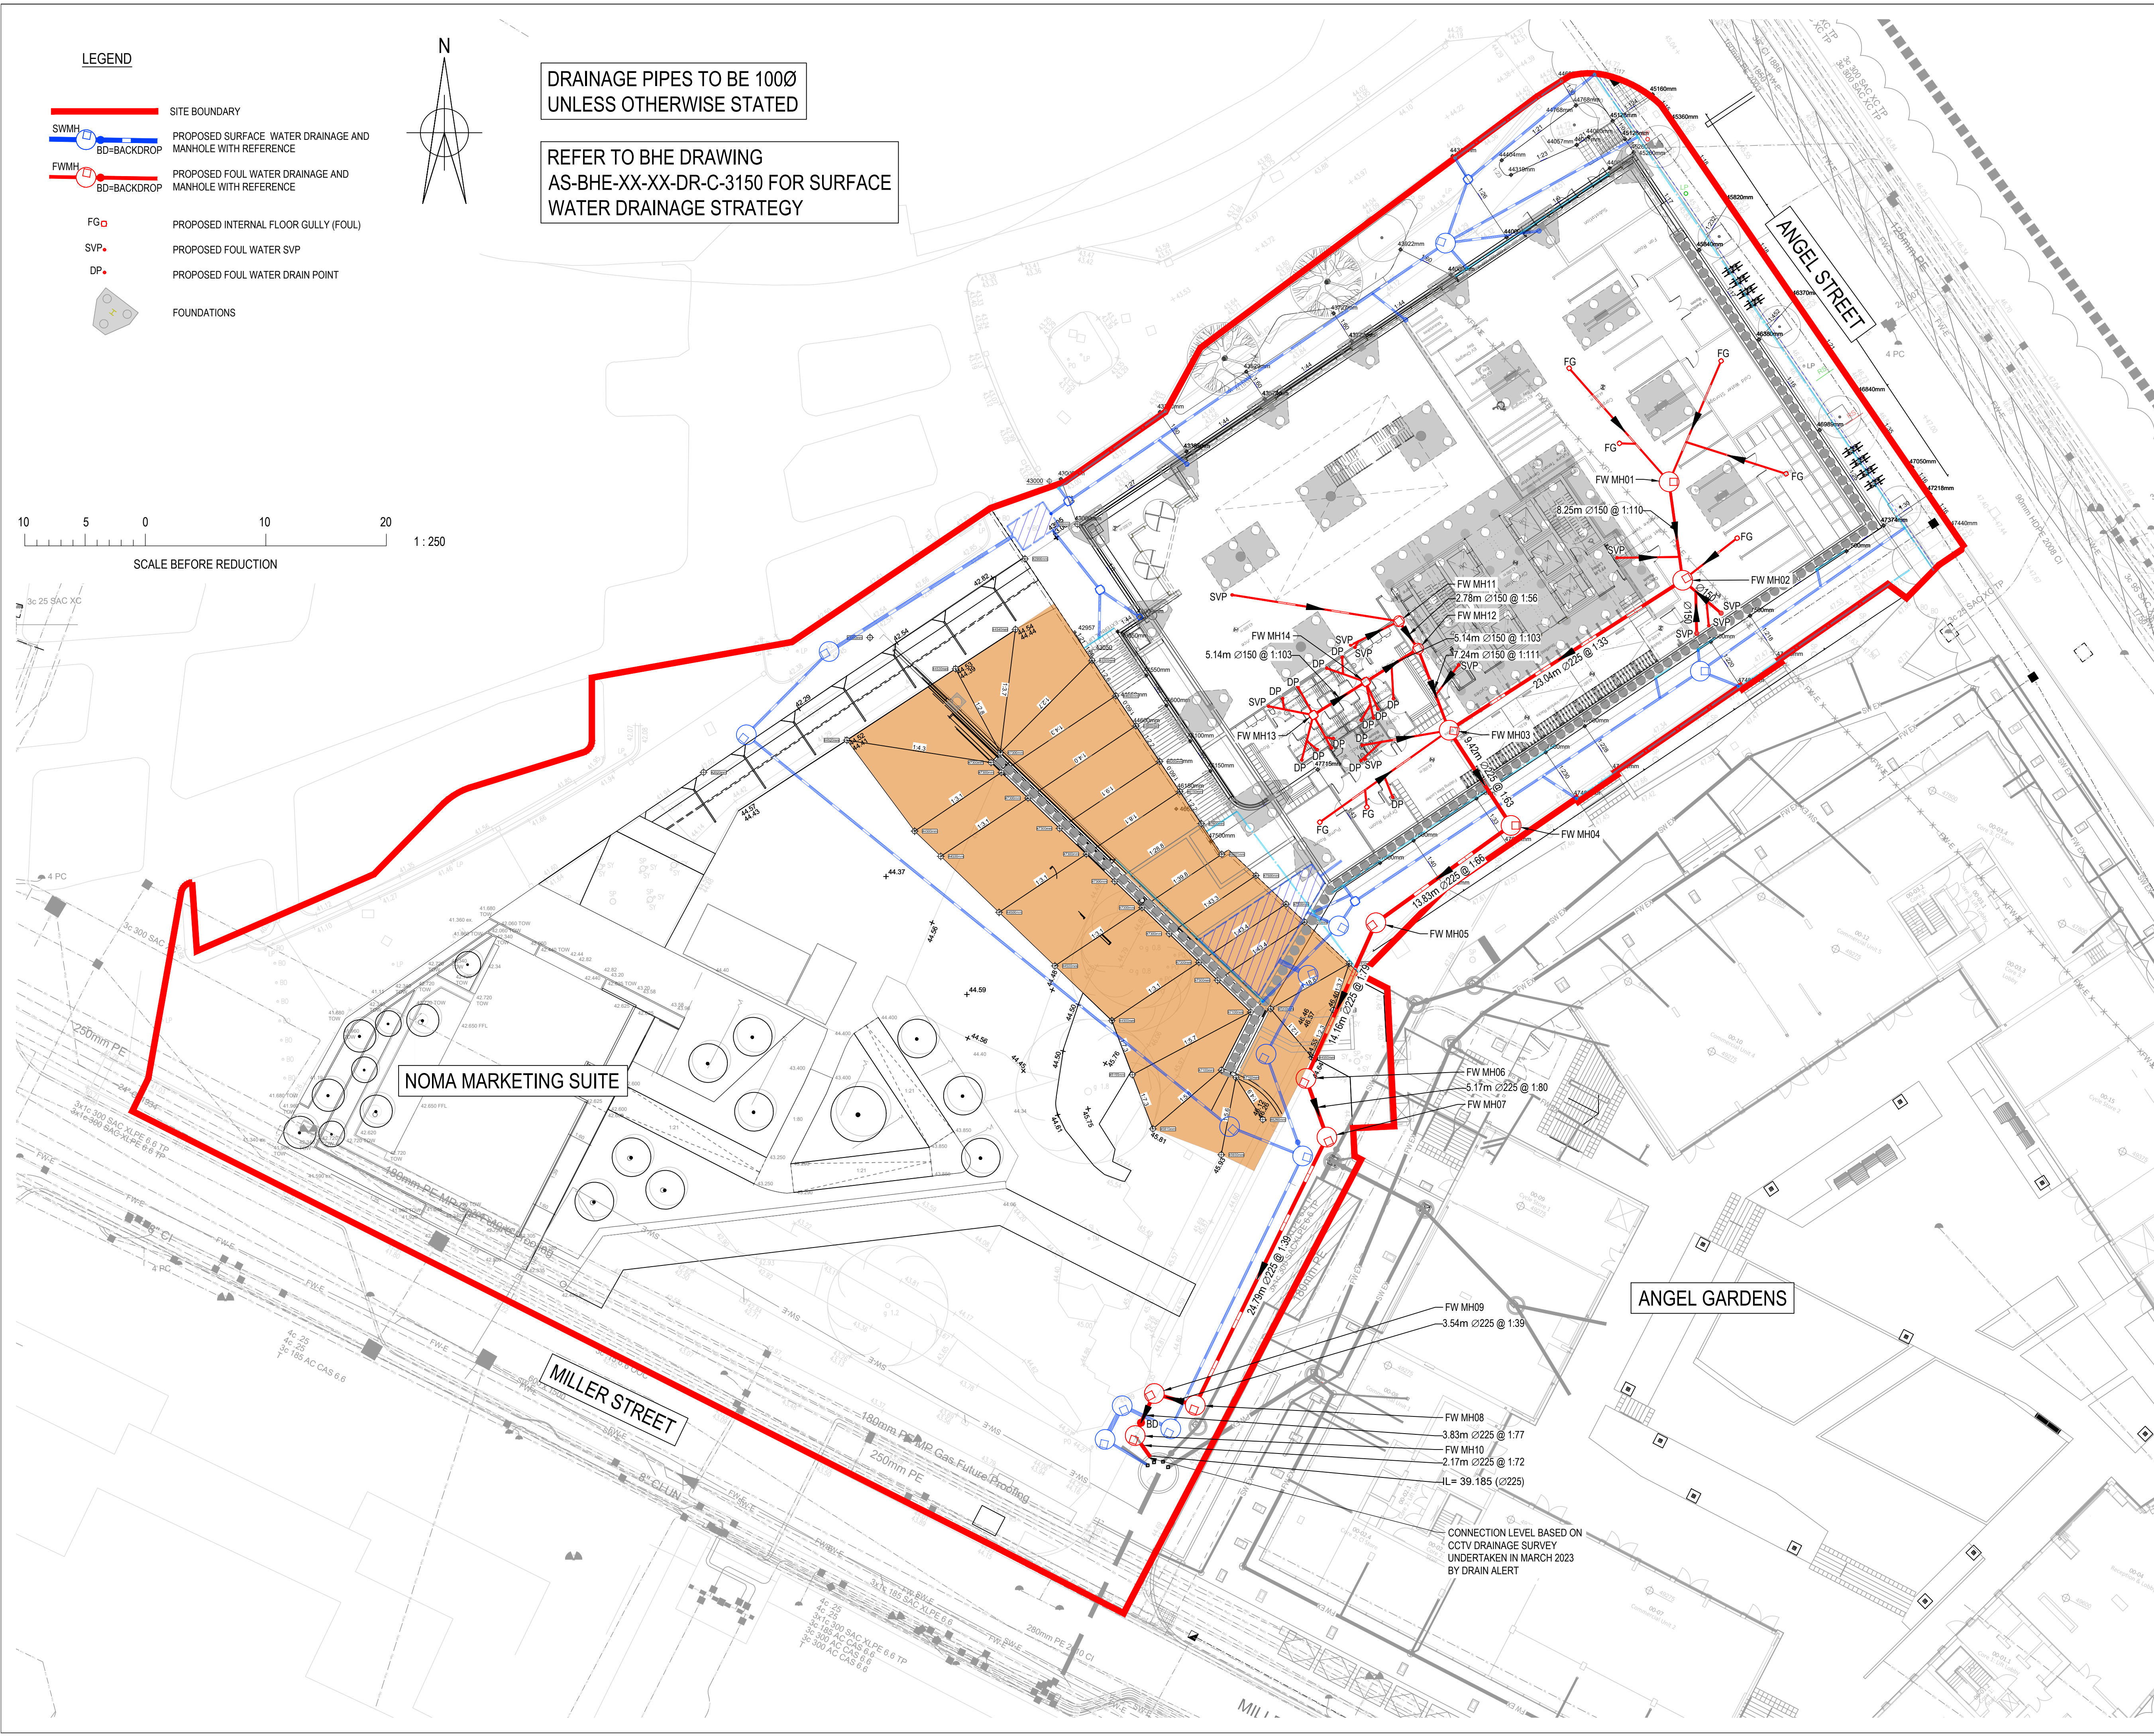


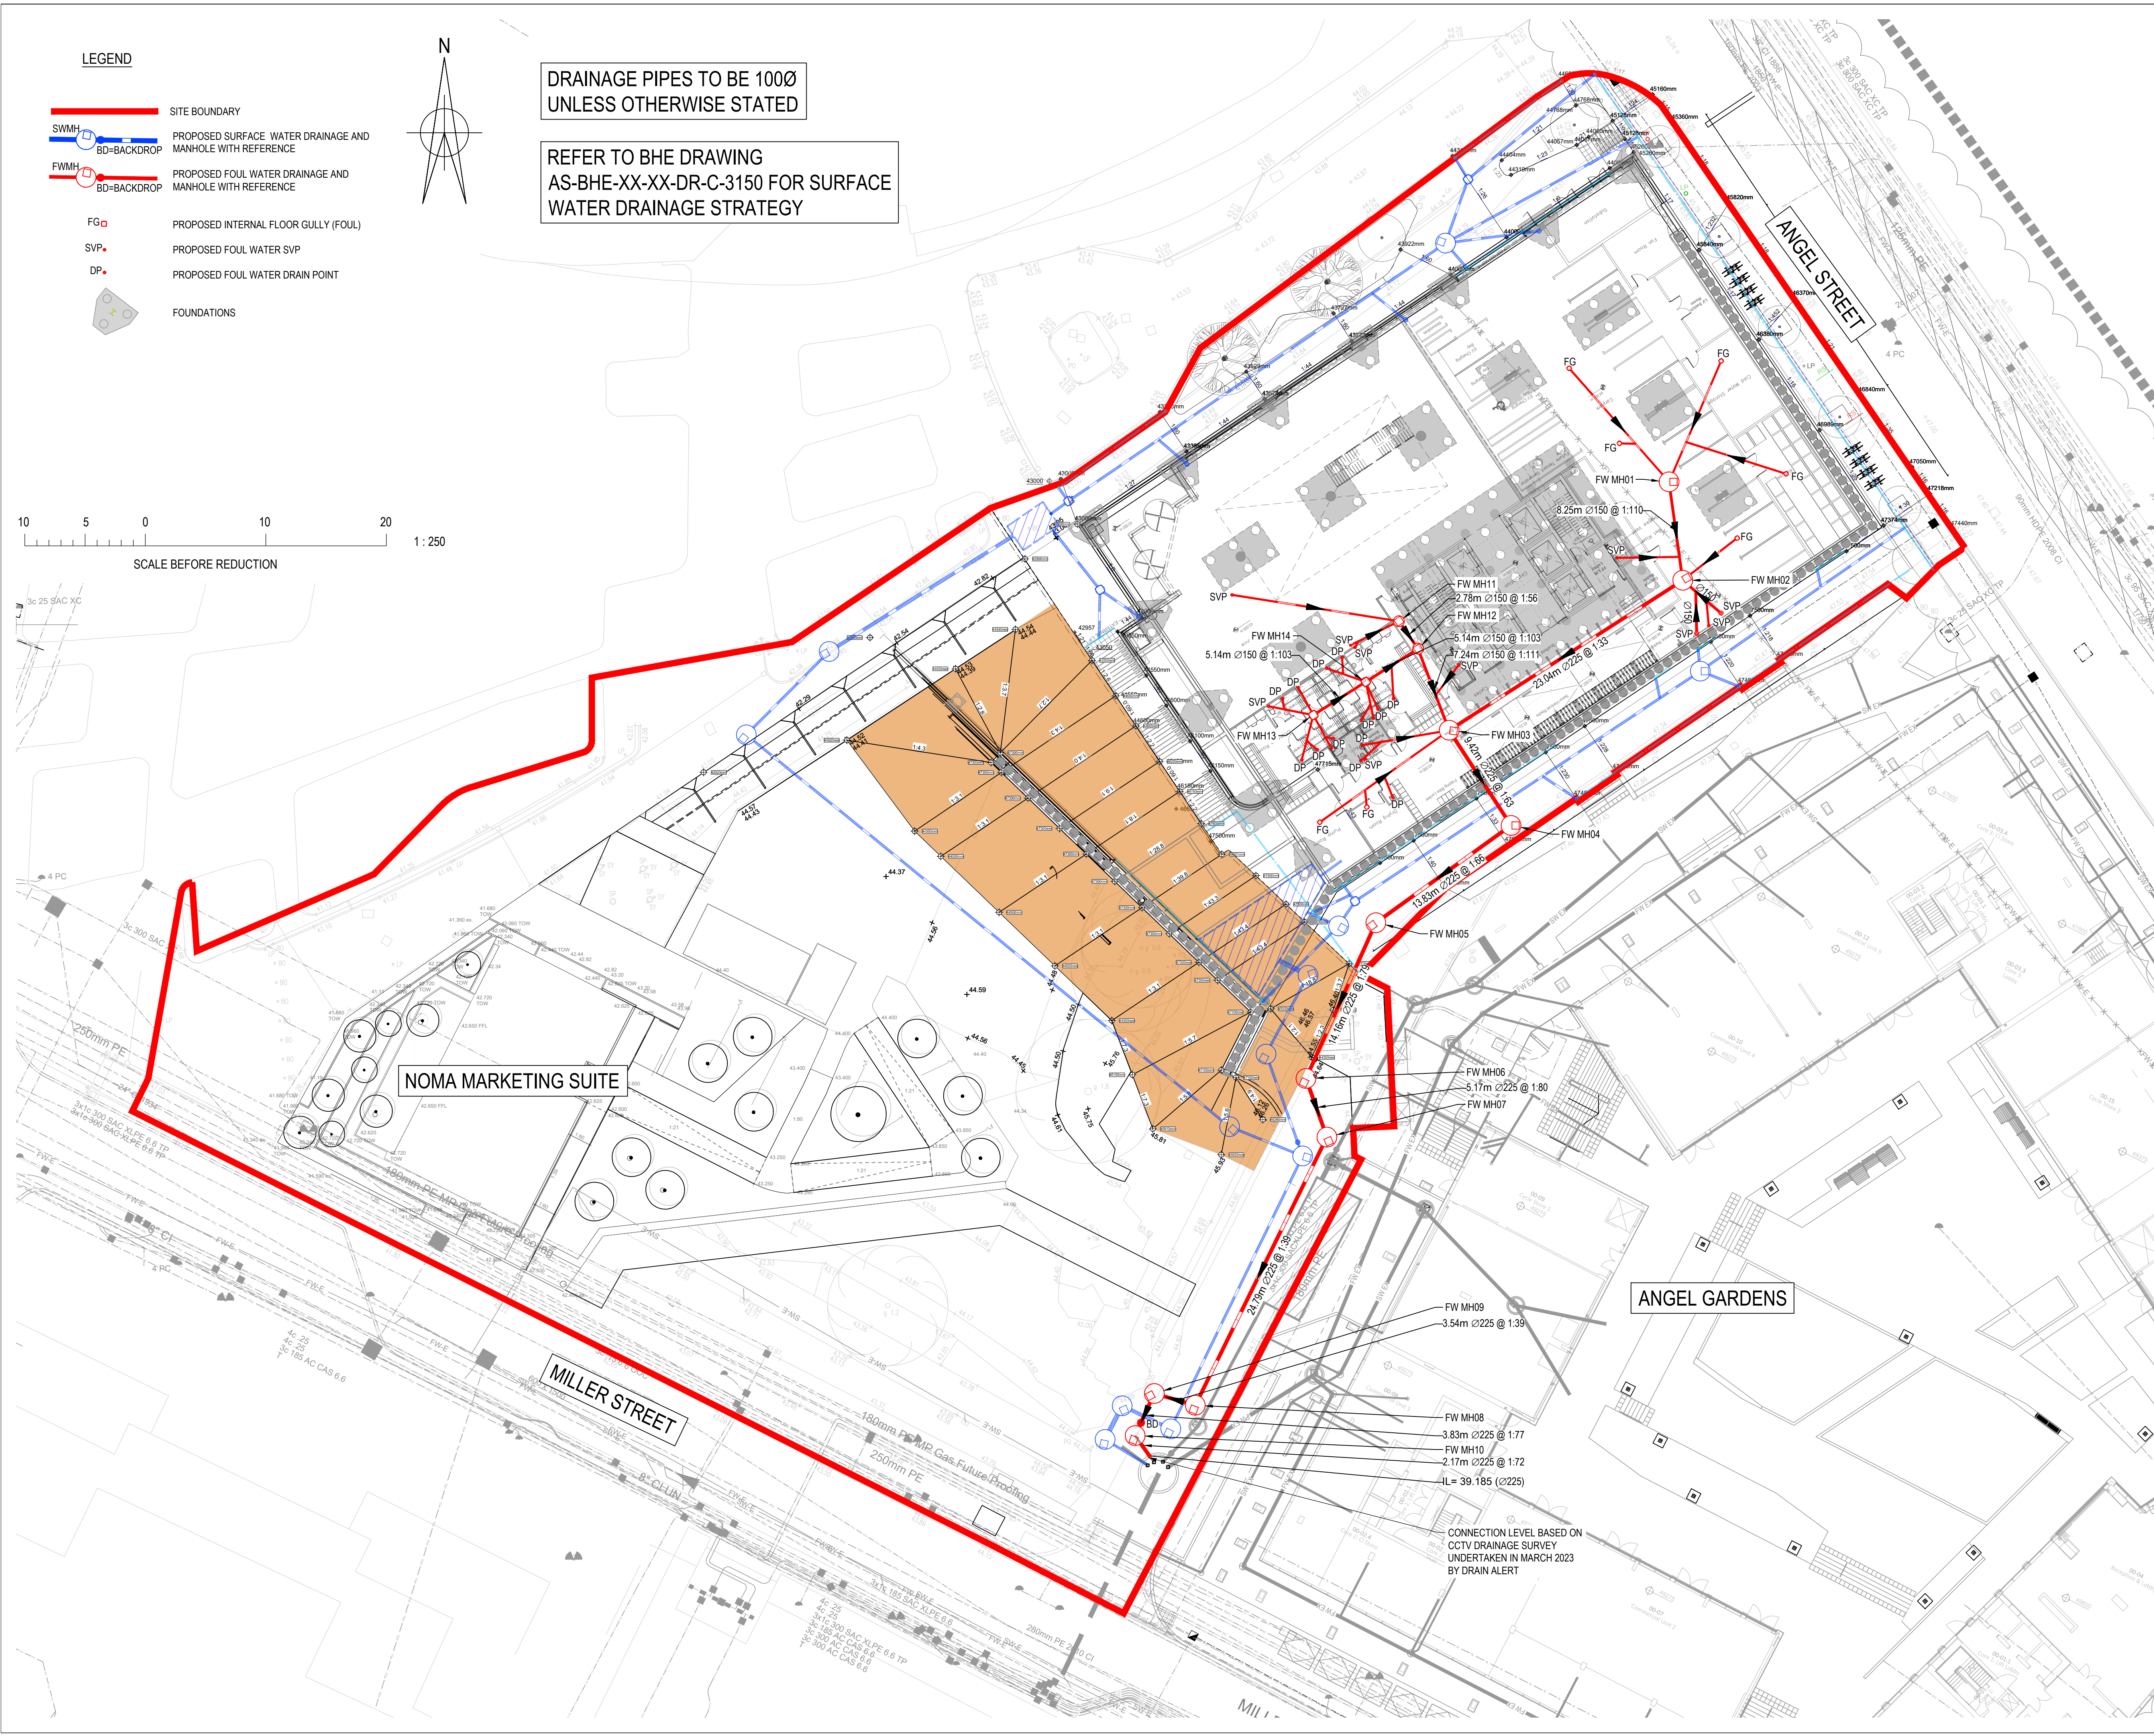

© Burol Happold Limited or its group companies.
All Rights reserved. Burol Happold and its group companies accept (unless otherwise agreed in writing) their rights under s 77 to 80 of the Copyright, Designs and Patents Act 1988.
DO NOT SCALE THIS DRAWING.

HEALTH AND SAFETY INFORMATION

IN ADDITION TO THE HAZARDOUS RISKS NORMALLY ASSOCIATED WITH THE TYPES OF WORK DETAILED ON THIS DRAWING, NOTE THE FOLLOWING:

CONSTRUCTION

- WORKS WITHIN POTENTIAL CONFINED SPACE CONDITIONS
- WORKS IN PROXIMITY TO LIVE SERVICES
- WORKS INTERFACE WITH THE PUBLIC ON MILLER STREET AND ANGEL STREET

MAINTENANCE/CLEANING/OPERATION

- WORKS WITHIN POTENTIAL CONFINED SPACE CONDITIONS
- WORKS IN PROXIMITY TO LIVE SERVICES
- WORKS INTERFACE WITH THE PUBLIC ON MILLER STREET AND ANGEL STREET

DECOMMISSIONING/DEMOLITION

- WORKS WITHIN POTENTIAL CONFINED SPACE CONDITIONS
- WORKS IN PROXIMITY TO LIVE SERVICES
- WORKS INTERFACE WITH THE PUBLIC ON MILLER STREET AND ANGEL STREET

GENERAL NOTES:

- THE DESIGN OF THIS SCHEME HAS BEEN BASED ON THE FOLLOWING DRAWINGS AND INFORMATION:
 - TOPOGRAPHICAL SURVEY: DRAWING No. 11164_001 RECEIVED APRIL 2021, BY ND OLIVER
 - GPR SURVEY: DRAWING No. 157-WDA-SS-EX-DR-UC-MU100-001-Rev01 RECEIVED MAY 2022, BY WDA
 - ARCHITECT LAYOUT DRAWING No. AS-CPA-P2-LG-DR-A-2000-P04-GA PLAN - LEVEL LG RECEIVED 19.04.2023, BY CARTWRIGHT PICKARD
 - LANDSCAPE ARCHITECT LAYOUT DRAWING No. PL2190.1-PLA-XX-XX-DR-L-0001 RECEIVED 18.04.2023, BY PLANT.
 - LANDSCAPE ARCHITECT LEVELS DRAWING No. PL2190.1-PLA-XX-XX-DR-L-0002 RECEIVED 18.04.2023, BY PLANT.
- THIS DRAWING IS TO BE READ IN CONJUNCTION WITH ALL OTHER RELEVANT DRAWINGS, DETAILS AND SPECIFICATIONS.
- ALL DIMENSIONS ARE IN METRES UNLESS STATED OTHERWISE.
- FOR ENGINEERING PROJECT NOTES (DRAINAGE, EXTERNAL WORKS, ETC) REFER TO DRAWING AS-BHE-XX-XX-DR-C-100
- REFER TO DRAWING AS-BHE-XX-XX-DR-C-3850 FOR MANHOLE SCHEDULES.
- THIS DRAWING IS TO BE READ IN CONJUNCTION WITH ALL OTHER RELEVANT DRAWINGS, DETAILS AND SPECIFICATIONS.
- ALL DIMENSIONS ARE IN METRES UNLESS STATED OTHERWISE.
- PRIOR TO THE COMMENCEMENT OF WORK THE LOCATION, SIZE AND DEPTH OF ALL EXISTING DRAINS/SEWERS AND SERVICES SHALL BE ESTABLISHED BY THE CONTRACTOR. ANY DISCREPANCIES FROM THE INFORMATION INDICATED ON THESE DRAWINGS SHALL IMMEDIATELY BE BROUGHT TO THE ATTENTION OF THE ARCHITECT OR ENGINEER.
- THE CONTRACTOR SHALL ALLOW FOR THE PROTECTION, TEMPORARY AND PERMANENT SUPPORT AND DIVERSION WORKS AS NECESSARY, TO ALL EXISTING SERVICES TO THE SATISFACTION OF THE PUBLIC UTILITIES.
- EXTENT OF BREAKING OUT OF EXISTING CONCRETE SLAB IN THE ACCESS ROAD BETWEEN ANGEL GARDENS AND PLOT 3 TO BE CONFIRMED BY MAIN CONTRACTOR PENDING REVIEW OF EXCAVATION/TEMPORARY WORKS

P01 ISSUED FOR STAGE 3 28.04.2023 FR PT PT

Rev	Description	Date	Iss'd	Rev'd	App'd
-----	-------------	------	-------	-------	-------

STAGE 3

Project Stage

COMMENT

Status of Drawing

BURO HAPPOLD

3 Wellington Place
Leeds
LS1 4 AP
UK

Tel: +44 (0)113 204 2200
Fax: +44 (0)113 204 4144
Email: 0050930@burohappold.com
Web: www.burohappold.com

Client
MEPC

Architect
CARTWRIGHT PICKARD

Project
ANGEL SQUARE PLOTS 2 AND 3

Dwg Title
PROPOSED DRAINAGE
FOUL WATER
GENERAL ARRANGEMENT PLOT 2

Job No.
0050930

Scale
A1
1:250

Drawn/Designed By
FR

Checked By
PT

Approved By
PT

Drawing No.
AS-BHE-XX-XX-DR-C-3151

Revision
P01