



INTERNAL SCREEN SCHEDULE										
LEVEL	SCREEN NO.	ZONE NAME	STRUCTURAL OPENING	WALL THICKNESS	ASSOCIATED DOOR	FRAME FINISH	GLAZING TYPE	FIRE RATING	ACOUSTIC RATING	COMMENTS
06										
	IS-13	Small Meeting 1	3,489×2,400	122	ID-13	Powder coated to match Dulux 00NN 13/000	Single Glazed	30	39dB	
	IS-14	Small Meeting 2	2,336×2,400	122	ID-14	Powder coated to match Dulux 00NN 13/000	Single Glazed	n/a	39dB	
	IS-18	Small Meeting 3	2,090×2,400	122	ID-18	Powder coated to match Dulux 00NN 13/000	Single Glazed	n/a	39dB	
	IS-21	Exam Area	4,727×2,600	122	N/A	Powder coated to match Dulux 00NN 13/000	Single Glazed	n/a	39dB	
	IS-25	Small Meet.	1,980×2,400	100	ID-25	Powder coated to match Dulux 00NN 13/000	Single Glazed	n/a	39dB	New glazed partition in existing wall.
	IS-29	Medium Meeting 2	1,700×2,600	122	ID-29	Powder coated to match Dulux 00NN 13/000	Double Glazed	n/a	47dB	
	IS-30	Medium Meeting 1	2,600×2,600	122	ID-30	Powder coated to match Dulux 00NN 13/000	Double Glazed	n/a	47dB	
	IS-33	Collaboration	1,280×2,600	122	ID-31/ID-32	Powder coated to match Dulux 00NN 13/000	Double Glazed	n/a	47dB	

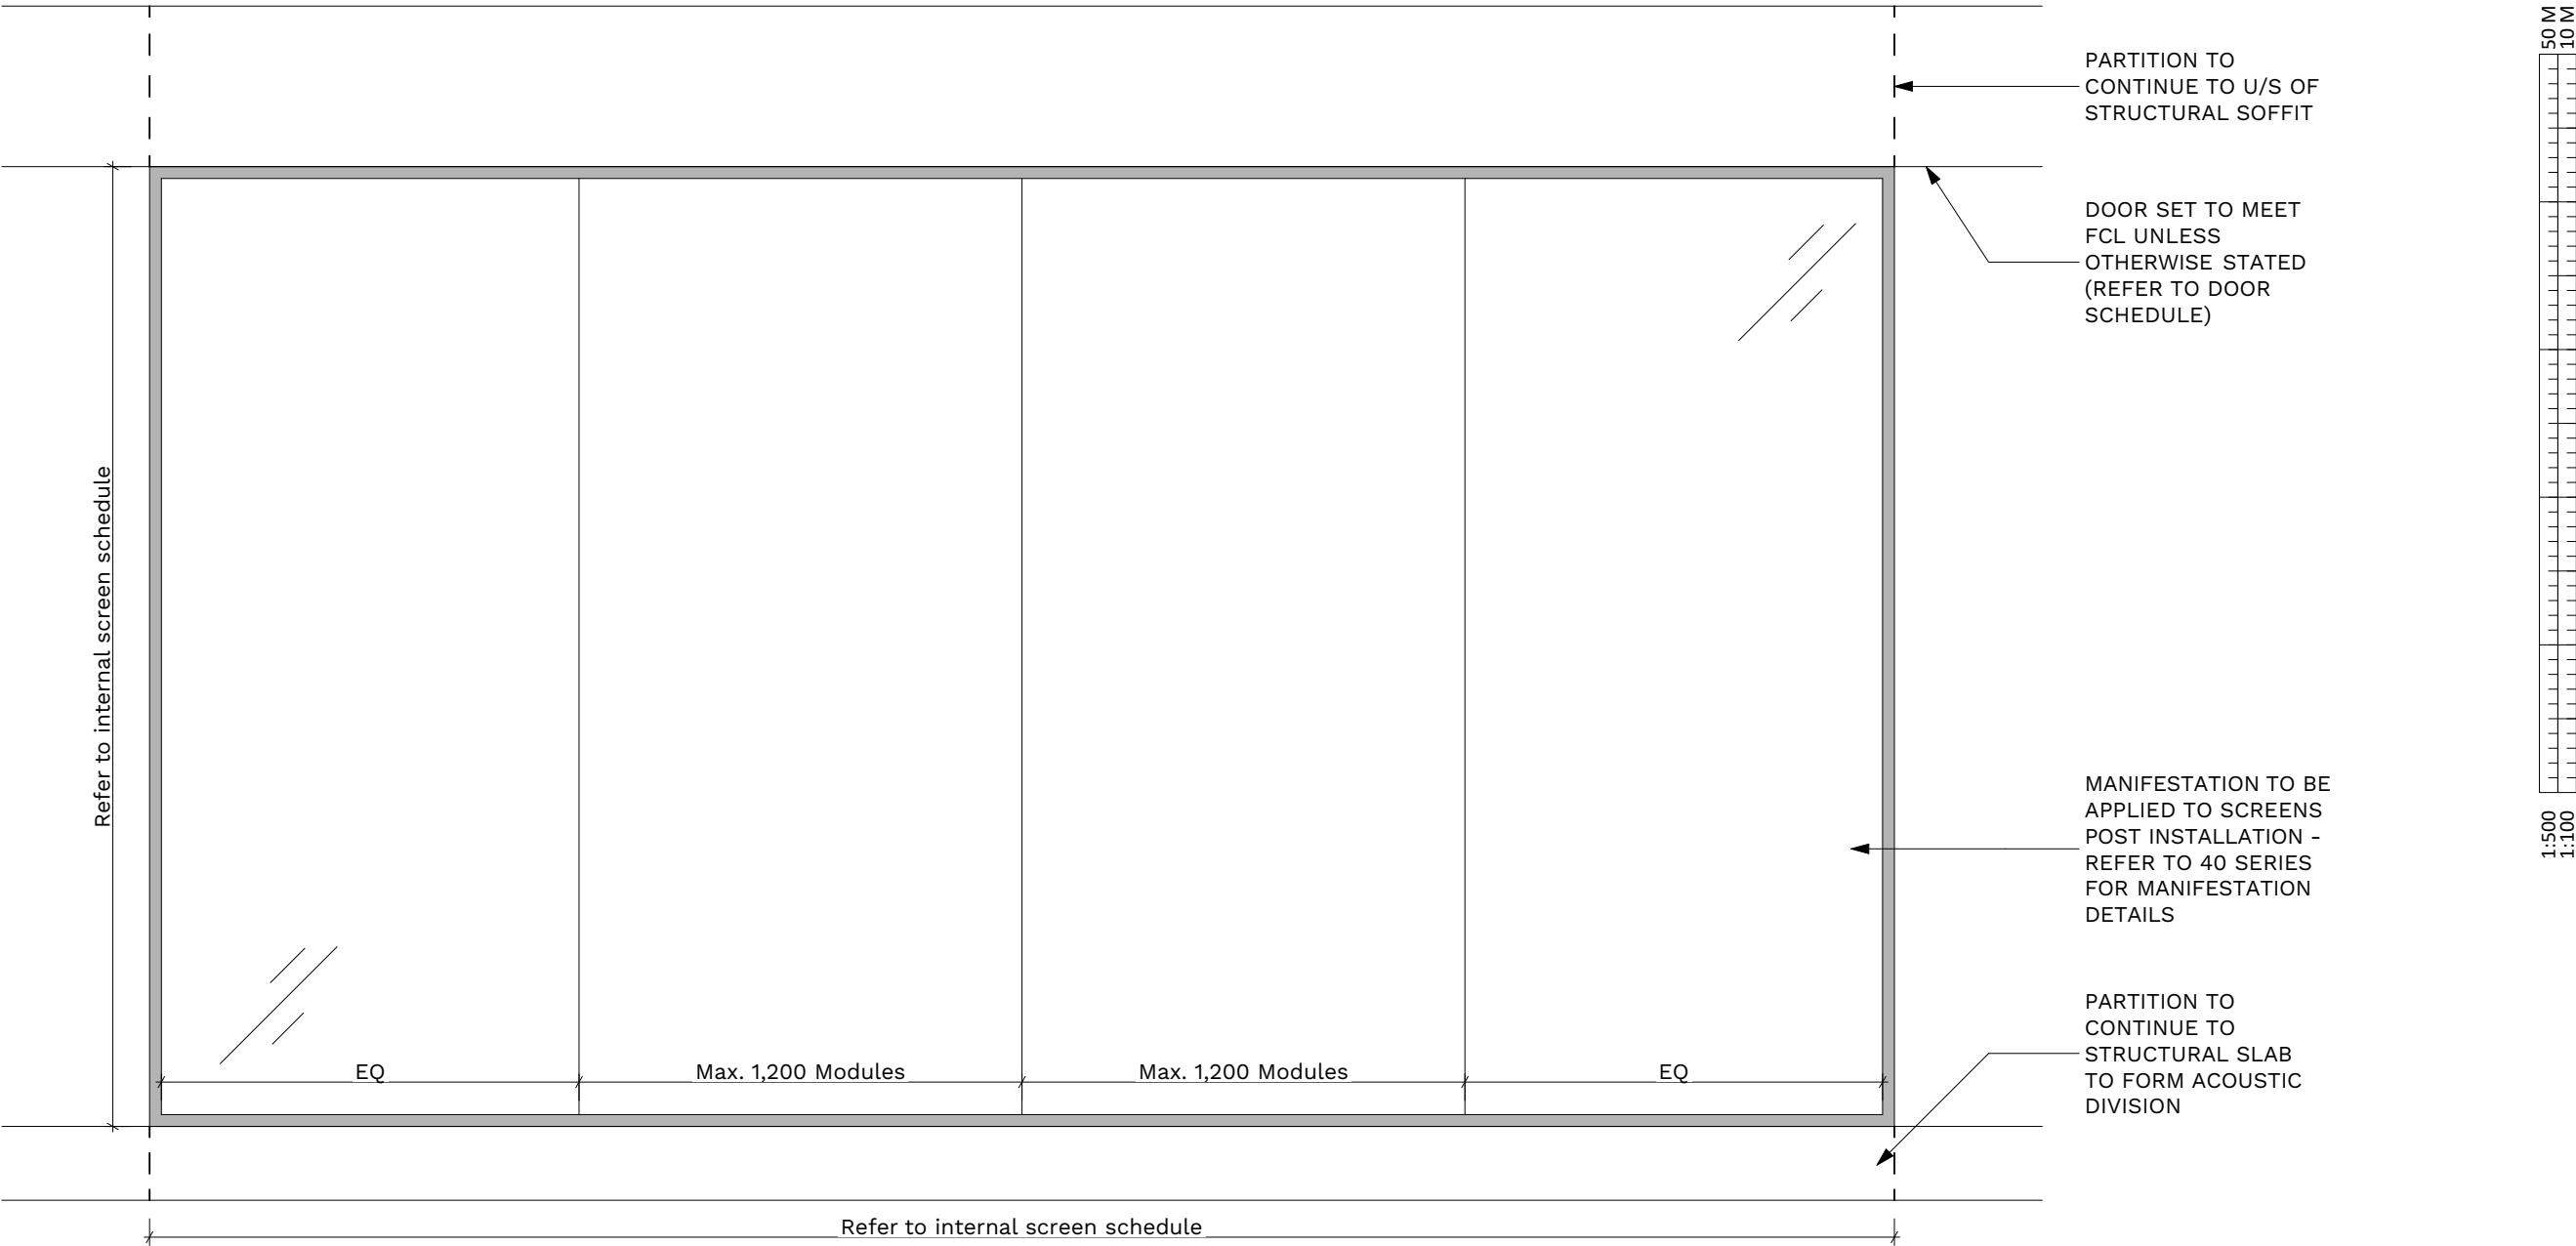


Typical Screen Elevation


1:20

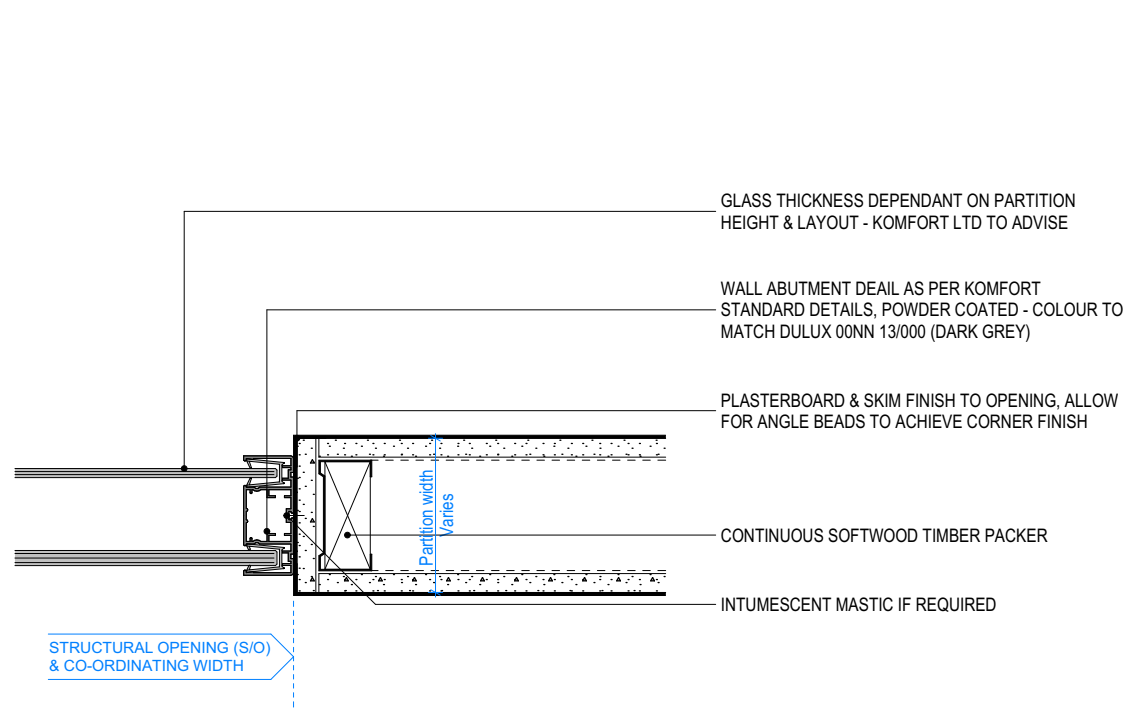


SCREEN JAMB / STUD JUNCTION

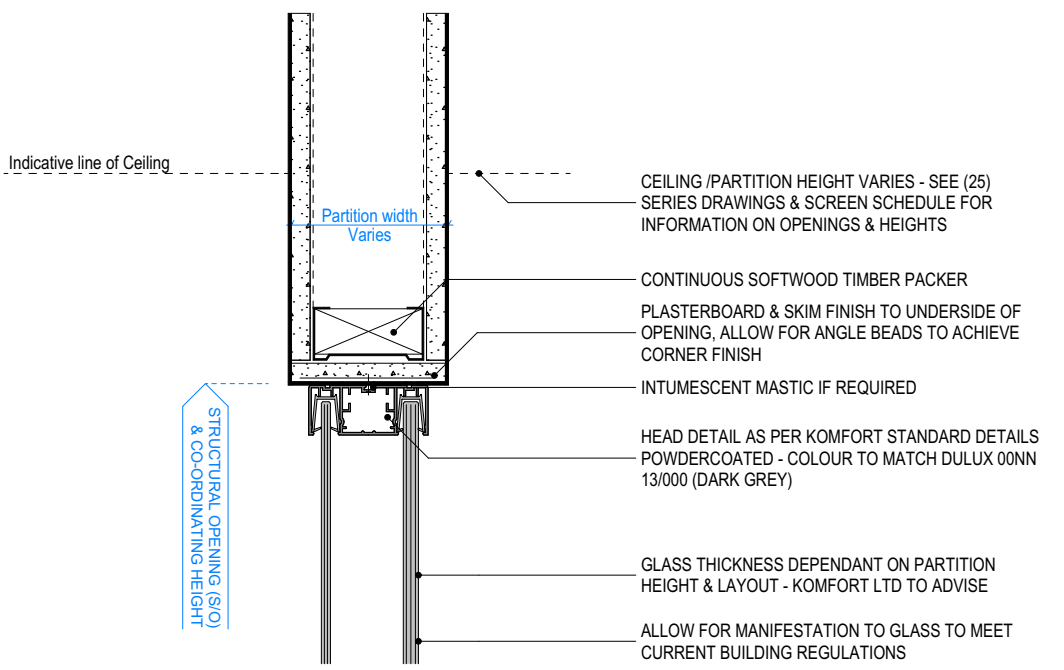


SCREEN HEAD / STUD JUNCTION

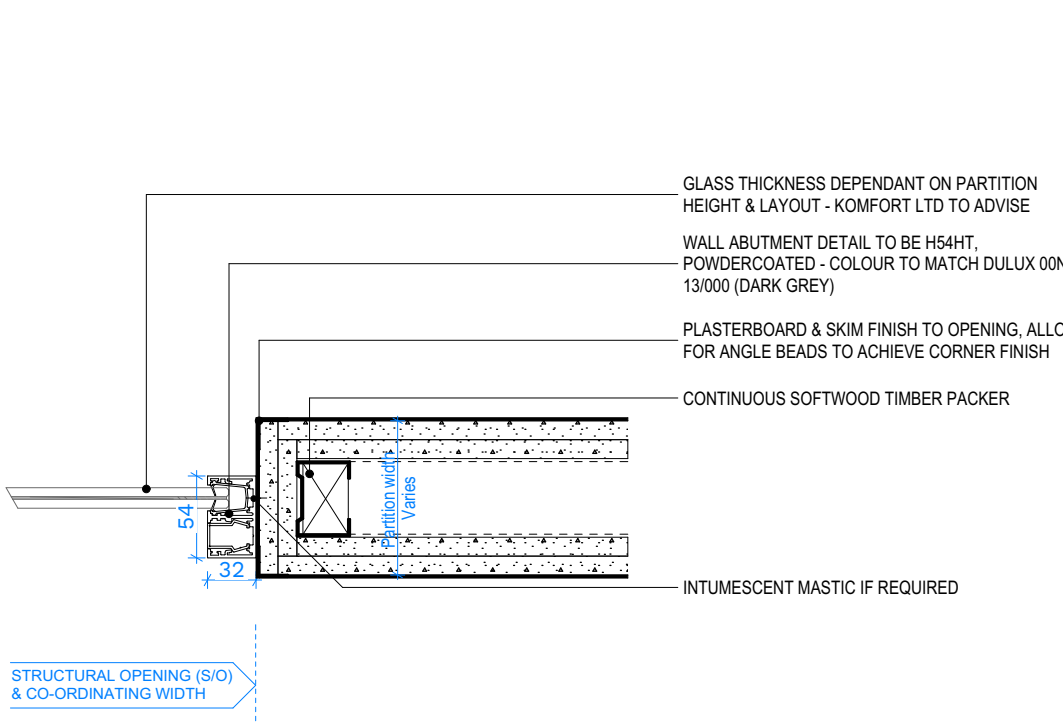


SCREEN JAMB / STUD JUNCTION

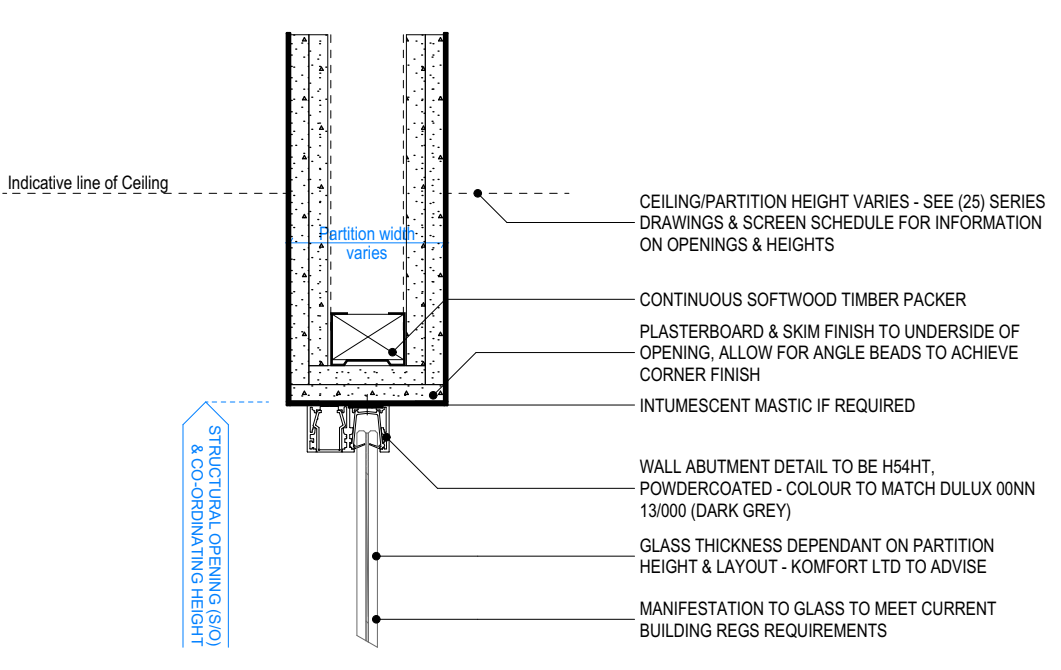


SCREEN HEAD / STUD JUNCTION

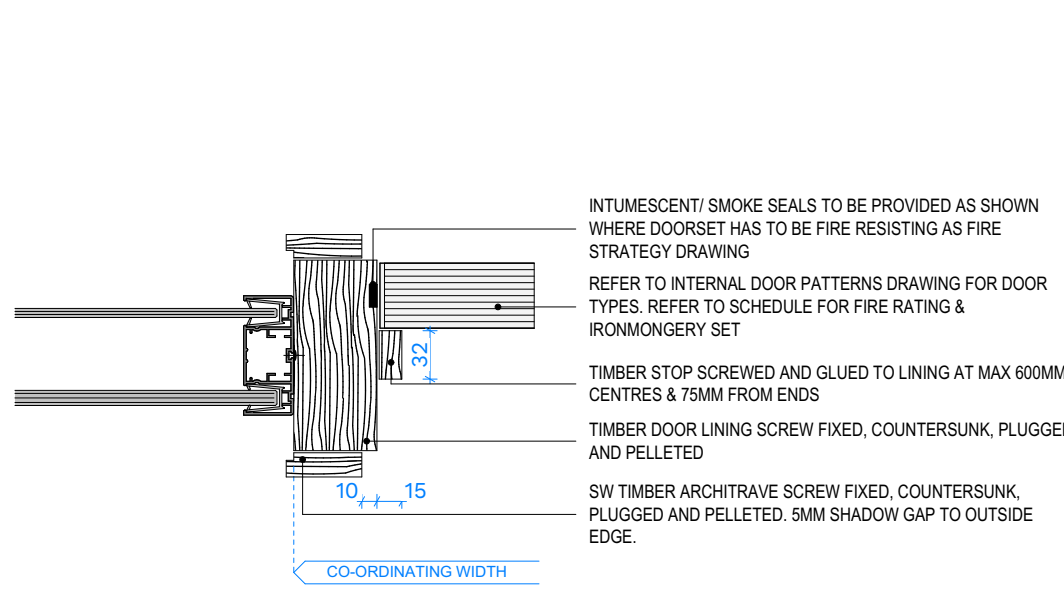


SCREEN JAMB / DOOR FRAME JUNCTION

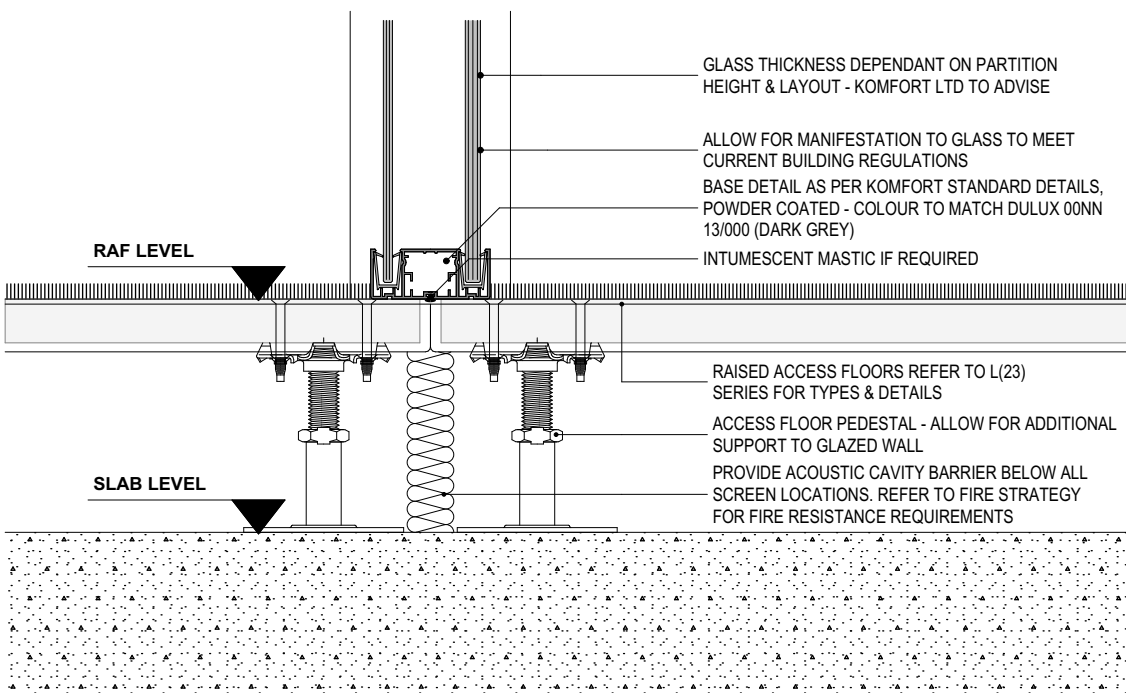

SCREEN JAMB / RAF JUNCTION

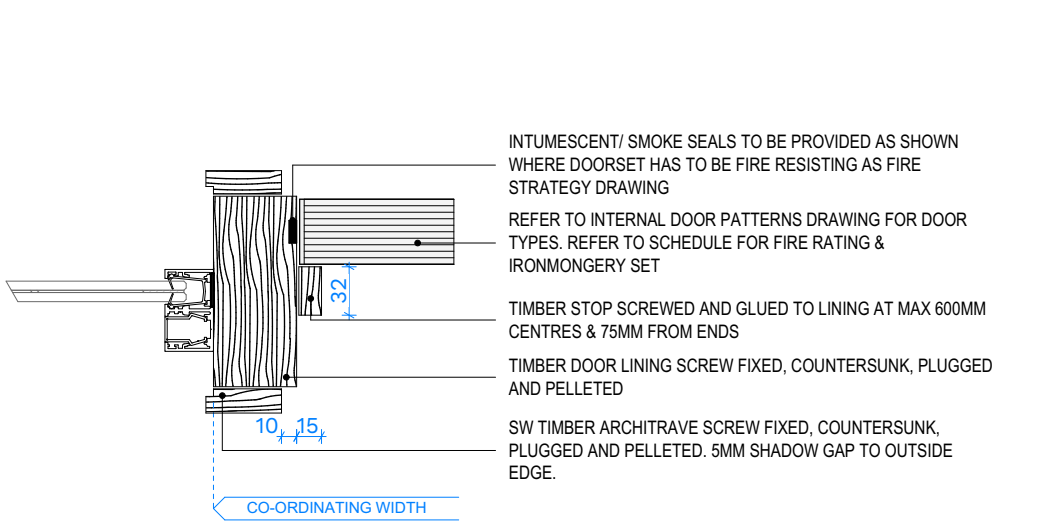

SCREEN JAMB / DOOR FRAME JUNCTION

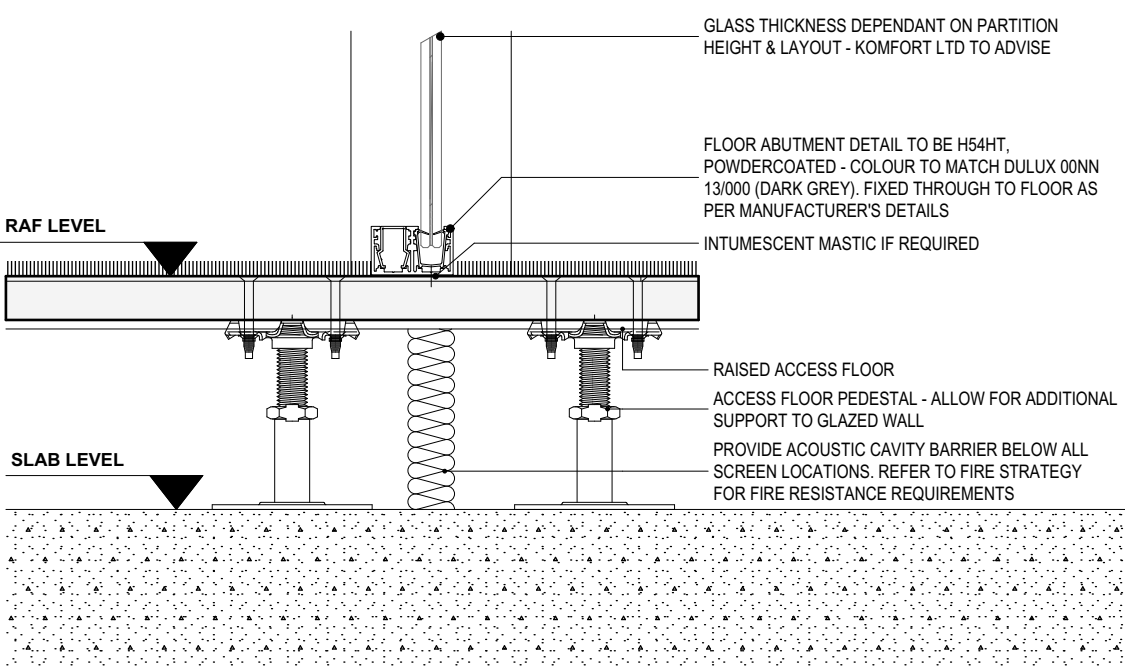

SCREEN JAMB / RAF JUNCTION

NON FIRED RATED GLAZED PARTITION:
DOUBLE GLAZED PARTITION SYSTEM
MANUFACTURER: KOMFORT OR EQUAL APPROVED
PRODUCT REFERENCE: POLAR DOUBLE GLAZED 14 PARTITION SYSTEM
dB: Rw47
FIRE RESISTANCE TO BS 476-22: N/A
ALL DETAILS INDICATIVE. REFER TO MANUFACTURER'S INFORMATION FOR REQUIRED FIXING DETAILS
ALL GLAZING TO BE FORMED OF TOUGHENED OR LAMINATED GLASS.

Typical Double Glazed Details

1:5

NON FIRED RATED GLAZED PARTITION:
SINGLE GLAZED PARTITION SYSTEM
MANUFACTURER: KOMFORT OR EQUAL APPROVED
PRODUCT REFERENCE: POLAR 35 SINGLE GLAZED
dB: Rw39
FIRE RESISTANCE TO BS 476-22: N/A
ALL DETAILS INDICATIVE. REFER TO MANUFACTURER'S INFORMATION FOR REQUIRED FIXING DETAILS
ALL GLAZING TO BE FORMED OF TOUGHENED OR LAMINATED GLASS.

Typical Single Glazed Details

FIRE RATED GLAZED PARTITION:
SINGLE GLAZED PARTITION SYSTEM
MANUFACTURER: KOMFORT OR EQUAL APPROVED
PRODUCT REFERENCE: POLAR 35 SINGLE GLAZED FIRE RATED
dB: Rw39
FIRE RESISTANCE TO BS 476-22: E30
ALL DETAILS INDICATIVE. REFER TO MANUFACTURER'S INFORMATION FOR REQUIRED FIXING DETAILS
ALL GLAZING TO BE FORMED OF TOUGHENED OR LAMINATED GLASS.
FIRE CONSULTANT TO CONFIRM SUITABILITY OF PARTITIONS AS REQUIRED

Notes
Check all dimensions on site. Do not scale from this drawing
Report any discrepancies and omissions to HLM Architects
This Drawing is Copyright ©

NOTES:
THIS SCHEDULE MUST BE READ IN CONJUNCTION WITH THE FOLLOWING INFORMATION:
- GA PLAN: BCM-HLM-01-06-DR-1-0001
- INTERNAL WALL TYPE PLAN: BCM-HLM-01-06-I-2500
- FIRE STRATEGY: BCM-HLM-01-06-I-7500
SURVEY OF EXISTING SCREENS REQUIRED PRIOR TO MANUFACTURER.

R04	UPDATED DESIGN PACK FOR PLANNING	27/10/23	CC	AI
T01	ISSUE FOR TENDER	03/02/23	CC	AI
P01	FINAL ISSUE FOR COMMENT	20/01/23	CC	AI
P02	UPDATED IN LINE WITH NEW INTERNAL SCREEN AND DOOR SIZES	13/12/22	CC	AI
P01	PRELIMINARY ISSUE FOR COMMENT	01/12/22	CC	AI
Rev	Description	Date	By	Chk
Revisions		Suitability		
Project		S2 INFORMATION		

British Council Manchester

Client
British Council

Title

INTERNAL SCREEN SCHEDULE AND PATTERNS

Drawing No. **BCM-HLM-01-06-DR-I-2511** Revision **P04**

Scale @ A1 Drawn
1:20 HP
Date Checked

23/11/2022 HLM