


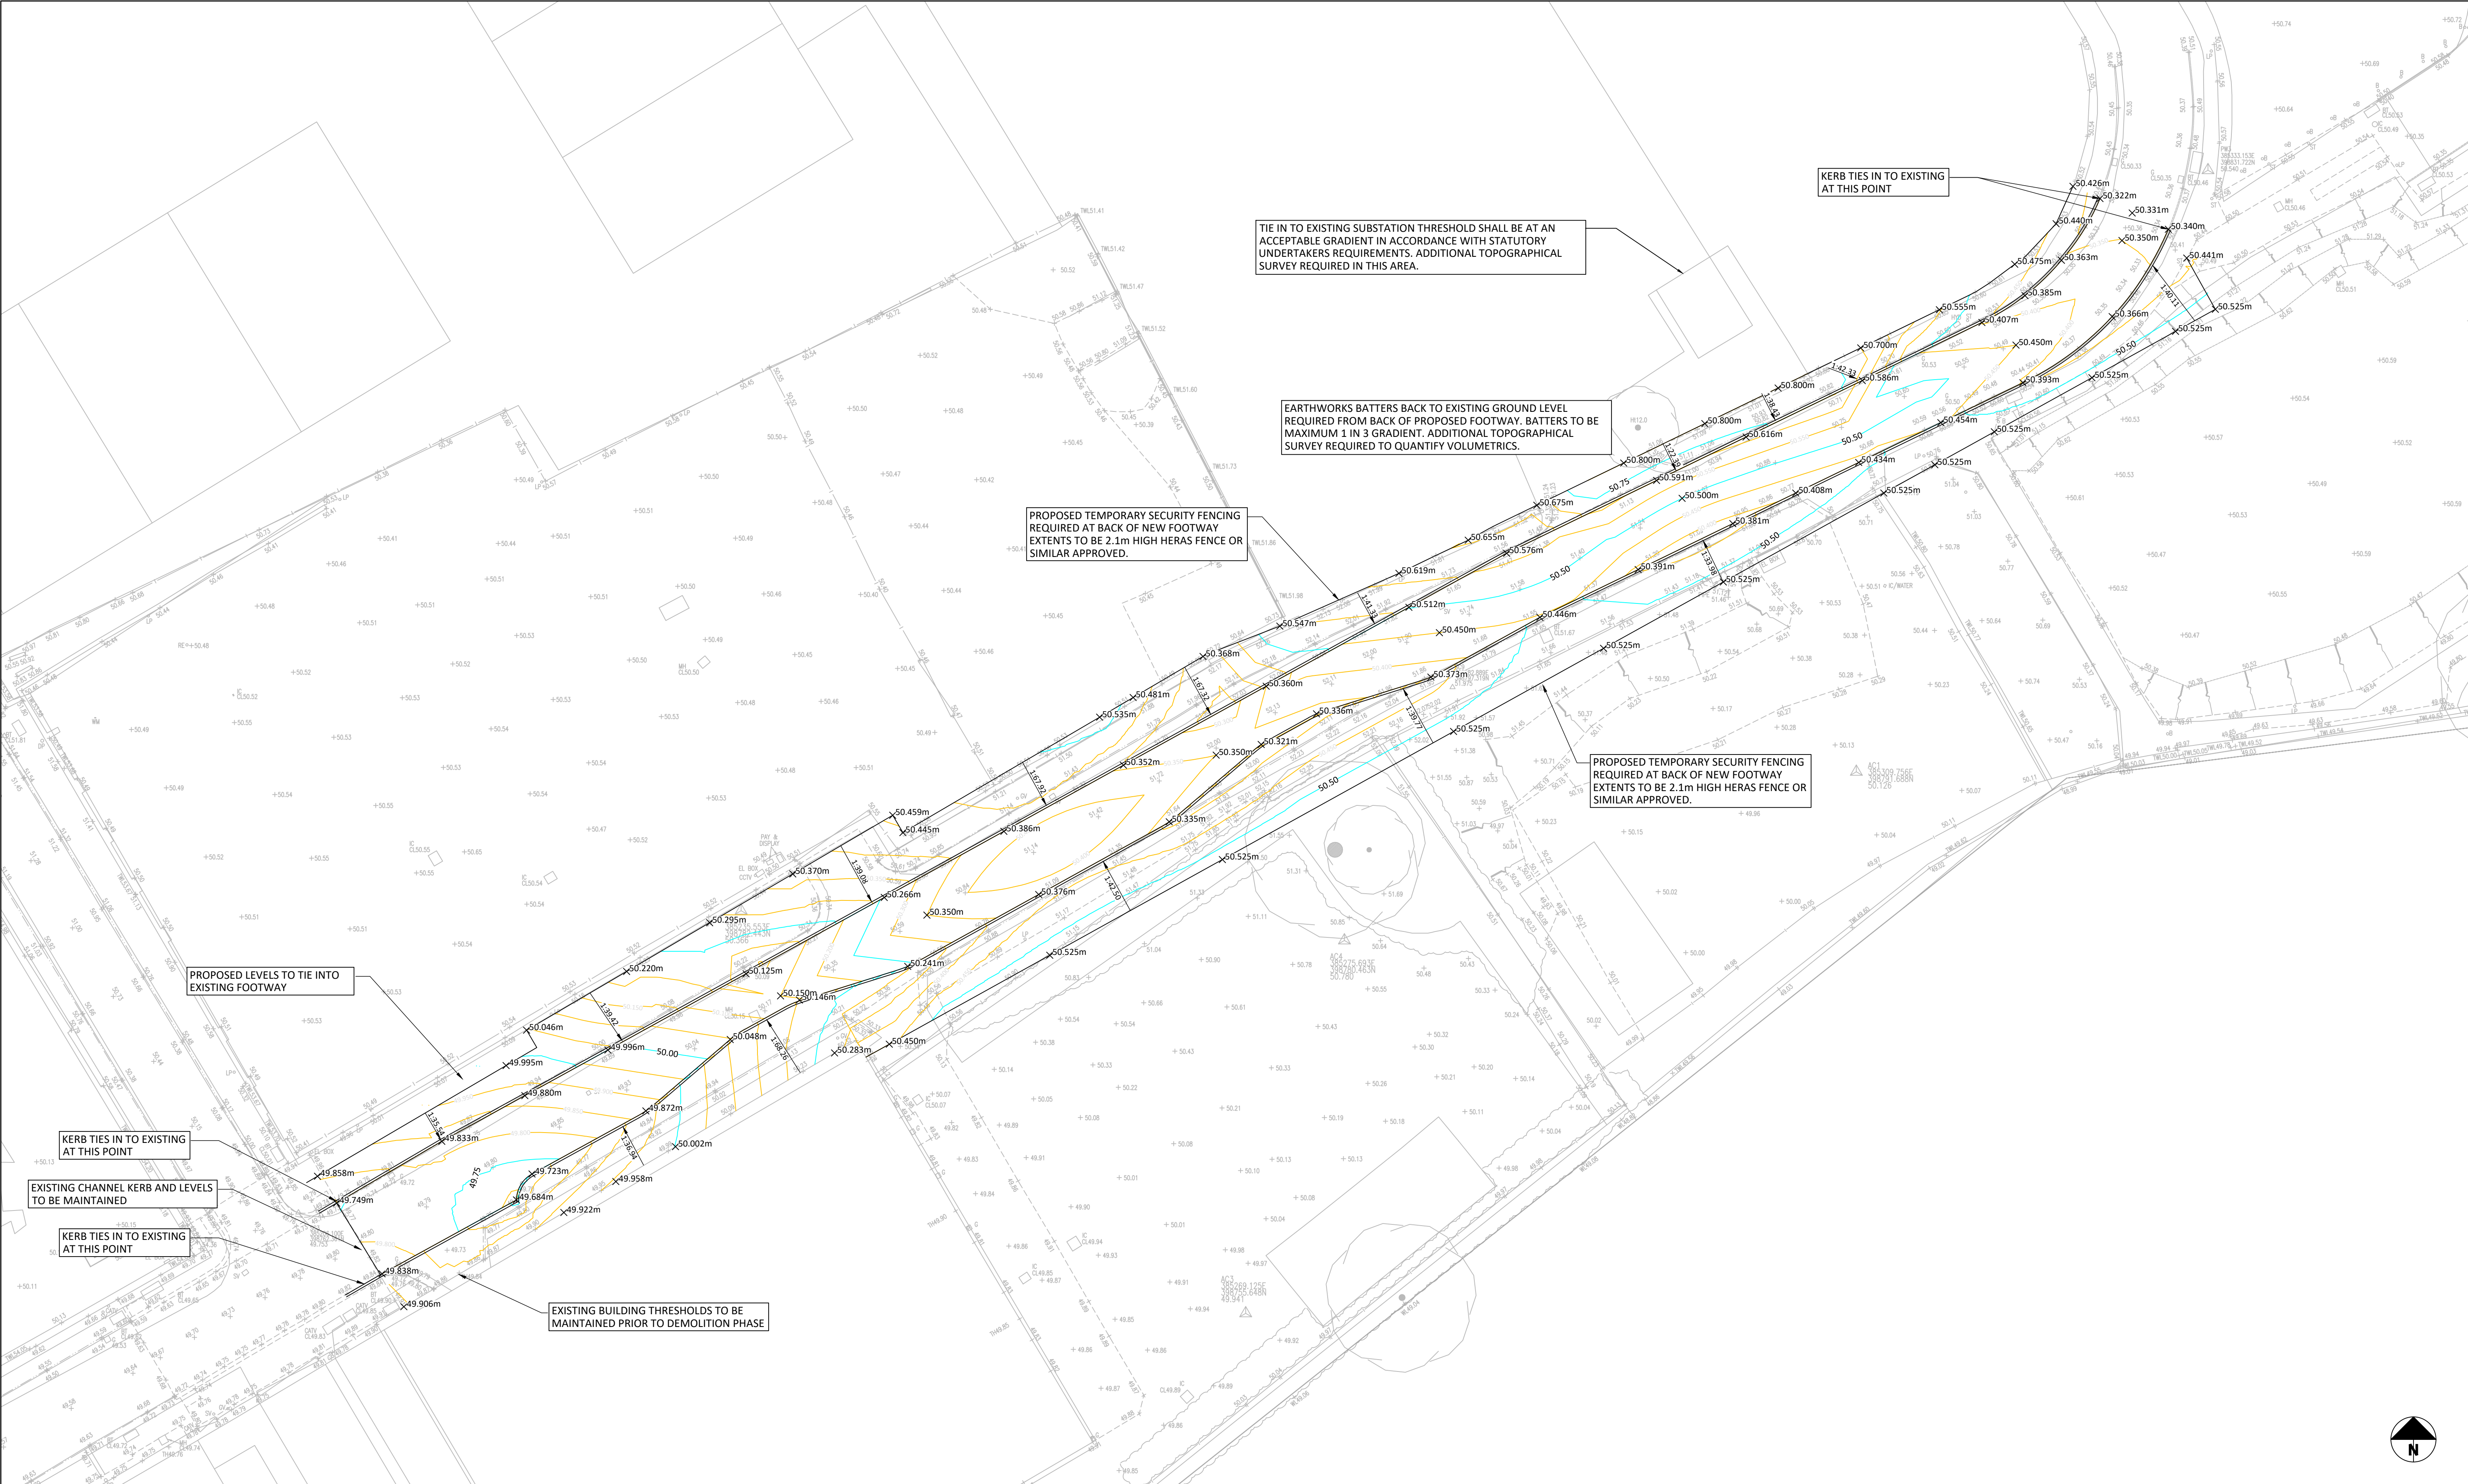

Standard Notes

1. This drawing is to be read in conjunction with all relevant Architect's and Engineer's drawings and the specification.
2. This drawing should not be scaled.
3. All dimensions are to be verified by the contractor on site.
4. All discrepancies should be reported to the C.A. prior to the commencement of the works.

Notes and Keys

- PROPOSED MAJOR CONTOUR (50mm CONTOUR INTERVALS)
- PROPOSED MINOR CONTOUR (250mm CONTOUR INTERVALS)

THIRD PARTY INFORMATION REFERENCED IN THIS DRAWING INCLUDES

TOPOGRAPHICAL SURVEY DATED 15.02.2021 UNDERTAKEN BY MALCOLM HUGHES CHARTERED LAND SURVEYORS

ORDNANCE SURVEY BACKGROUND SUPPLIED BY AECOM RECEIVED 21.06.2021

CIVIC ENGINEERS DO NOT GUARANTEE THE ACCURACY OF THESE FILES AND WOULD RECOMMEND SITE VERIFICATION PRIOR TO THE COMMENCEMENT OF CONSTRUCTION PHASE.

ALL PROPOSALS SUBJECT TO SECTION 278 APPROVAL

08.02.23	P03	CONTOUR LABELS/SPOT LEVELS ADDED	CD	CFK
13.01.23	P02	ISSUED FOR STAGE 4	BW	CFK
02.12.22	P01	ISSUED FOR STAGE 4	BW	CFK
Date	Rev	Description	Drawn	Chk

Project Number	Scale @ A1	Date Created	Drawn	Checked	Suitability
2561	1:200	DEC'22	BW	CFK	-

Project

Poland Street
Ancoats

Title

Jersey Street
Temporary Construction
Proposed Levels

MANCHESTER
LONDON
LEEDS
GLASGOW

Carver's Warehouse, 77 Dale Street, Manchester, M1 2HG. Tel: 0161 228 6701
Ancoats Wharf, 53 New Street, London SE1 2AQ. Tel: 020 7253 8977
Tower Works, Unit 22-23, Globe Road, Leeds, LS11 5SQ. Tel: 0113 3025 130
Graham Chambers, 45 West Nile St, Glasgow, G1 2PT. Tel: 0141 370 1829

www.civicingineers.com

Status

STAGE 4

Drawing Number

2561-CIV-XX-XX-D-H-40102

Revision

P03