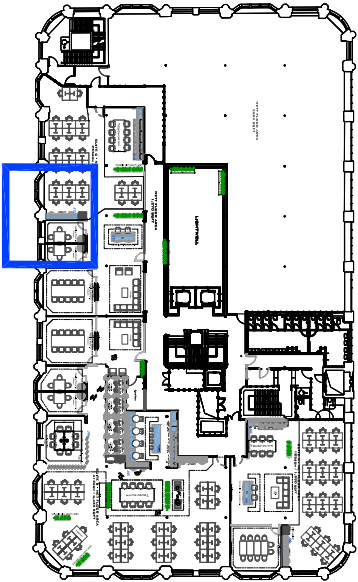


J12 Full height Storage

J09. Full Height Storage - Suite C.

Scale 1/100

Drawing to follow

Meeting Room 1.3
(3 person)

Meeting Room 1
(3 person)

J12
FULL HEIGHT STORAGE

Plan View
Scale 1/50

Obi


www.obiproperty.co.uk

All dimensions are in millimetres unless stated otherwise. No dimensions to be taken from drawings. All dimensions to be checked on site prior to construction.

Any discrepancies between drawings and site conditions are to be reported to the architect manager.

This drawing is to be read in conjunction with all relevant Structural, Electrical and Mechanical & Electrical Engineers drawings and specifications.

© COPYRIGHT
The copyright in this drawing is vested in Obi Property Ltd and no licence or assignment of any kind has been, or is, granted to any third party whether by provision of copies or originals of the drawings or otherwise unless otherwise agreed in writing.

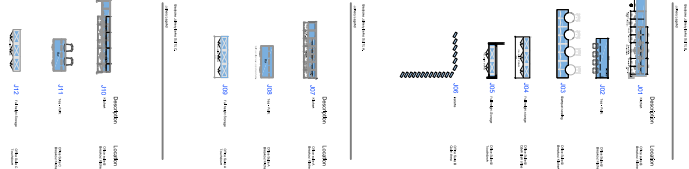

REV	DESCRIPTION	DATE	BY	CHK
A	Tender	14/10/23	RG	
-	Final Issue	28/04/23	RG	

CLIENT NAME
Philip J Davies Holdings plc

PROJECT NAME
Sevendale House

DWG TITLE:
Joinery / J12 Full Height Storage Suite C.

DWG NO: 34_112

SCALE 1 : 200 @A3

REVISION: -
DRAWN: RG

DWG STATUS:

TENDER

© Obi Property Limited
80 Halsey Street, Manchester, M2 3FX
t: 0161 237 1171 e: info@obiproperty.co.uk

Obi