A1

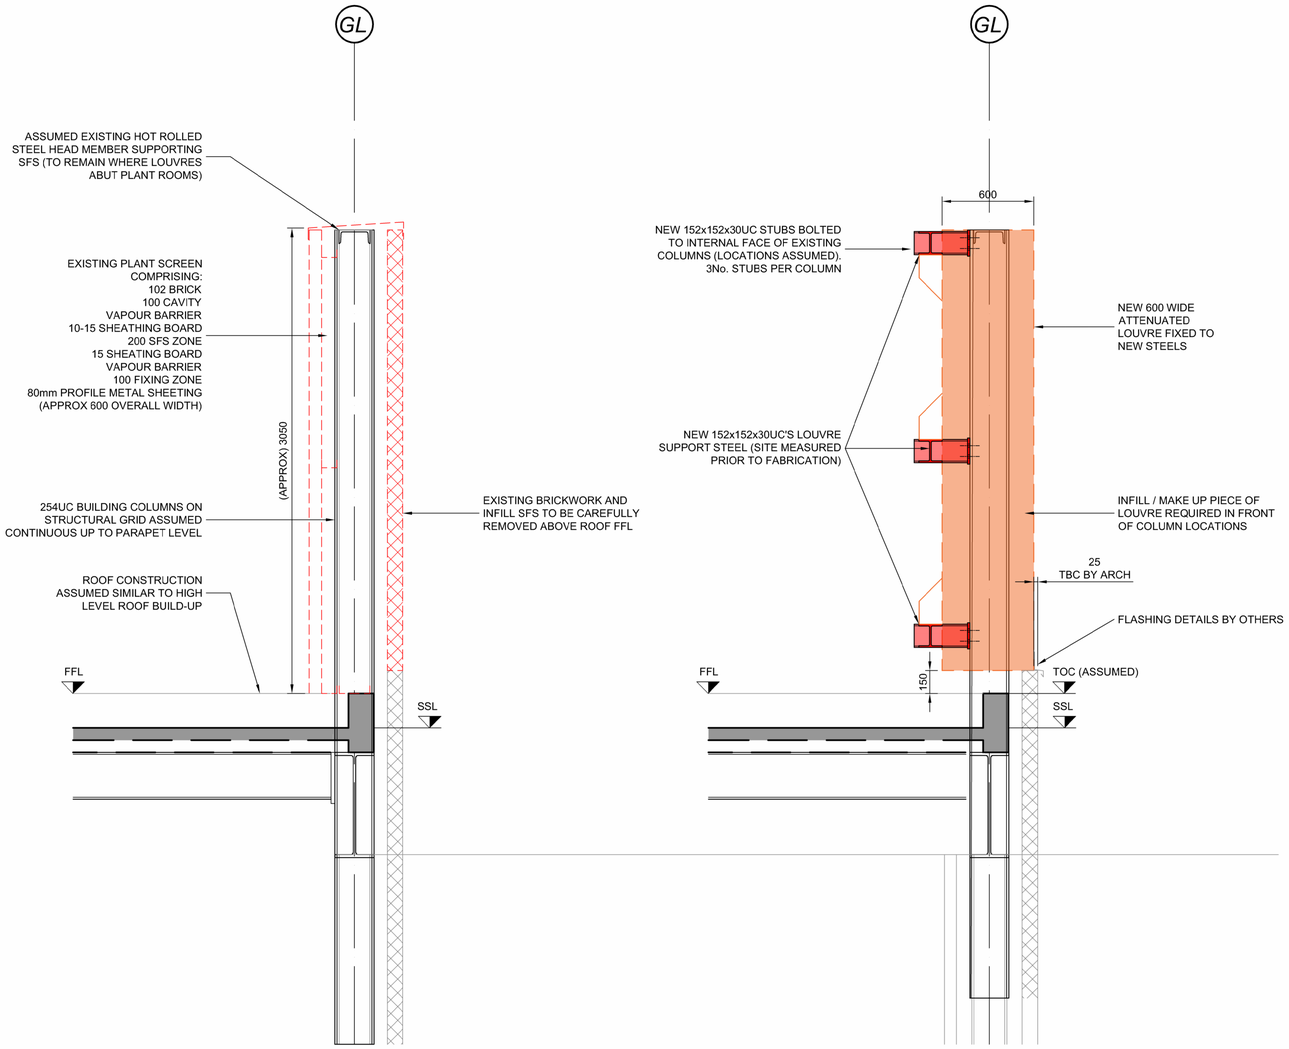

SECTION 4: TYPICAL LOWER ROOF SECTION - EXISTING
(SCALE 1:20)

SECTION 4: TYPICAL LOWER ROOF SECTION - NEW LOUVRE SUPPORT
(SCALE 1:20)

EXISTING STRUCTURE SHOWN TAKEN FROM LIMITED OPENING UP WORKS. ALL DETAILS AND SETTING OUT TBC WHEN ON SITE

NOTES

This drawing is copyright and owned by Marston and Grundy LLP, and is for use on this site only unless contractually stated otherwise.

DO NOT SCALE this drawing (printed or electronic versions). Contractors must check all dimensions from site.

All other design team elements, where indicated, have been imported from the consultant's drawings and reference should be made to the individual consultant's drawings for exact setting out, size and type of component.

Discrepancies and / or ambiguities within this drawing, between it and information given elsewhere, must be reported immediately to the architect for clarification before proceeding.

All works are to be carried out in accordance with the latest British Standards and Codes of Practice unless specifically directed otherwise in the specification.

Responsibility for the reproduction of this drawing in paper form, or if issued in electronic format, lies with the recipient to check that all information has been replicated in full and is correct when compared to the original paper or electronic Graphical representations of equipment on this drawing have been co-ordinated, but are approximations Please refer to the Specifications and / or Details for actual sizes and / or specific contractor construction information.

This original document is issued for the purpose indicated below and contains information of confidential nature. Further copies and circulation will be strictly in accordance with the confidentiality agreement under the contract. This original must be destroyed or returned to the contractor.

DRAWING STATUS

S0 = Work In Progress **S1** = Co-Ordination **S2** = Information
S3 = Review / Comment **S4** = Approval **D1** = Costing **D2** = Tender
D3 = Contractor Design **D4** = Construction **FC** = Final Construction

SAFETY, HEALTH AND ENVIRONMENTAL INFORMATION

IN ADDITION TO THE HAZARDS/RISKS NORMALLY ASSOCIATED WITH THE TYPES OF WORK DETAILED ON THIS DRAWING, NOTE THE FOLLOWING:

CONSTRUCTION
NO ABNORMAL RESIDUAL RISKS.

MAINTENANCE / CLEANING
NO ABNORMAL RESIDUAL RISKS.

DECOMMISSIONING / DEMOLITION
NO ABNORMAL RESIDUAL RISKS.

IT IS ASSUMED THAT ALL WORKS WILL BE CARRIED OUT BY A COMPETENT CONTRACTOR WORKING, WHERE APPROPRIATE, TO AN APPROVED METHOD STATEMENT

Rev	Description	By	Date	Chk'd
P1	ISSUED FOR INFORMATION	PJK	18.08.23	PK

Marston & Grundy LLP
Consulting Engineers
Priory House, Ellesmere Ave
Marple, Stockport, Cheshire, SK6 7AN
Telephone: *0161 427 7231*
Email: *mail@marstonandgrundy.com*

Client
EQUANS BUILDINGS LTD.

Project
ATTENUATED LOUVRES, MANCHESTER ROYAL INFIRMARY

Drawing
PROPOSED LOUVRES SECTIONS - SHEET 2

Purpose of Issue	Status
PRELIMINARY	S1

Project No.	Scale @ A1	Date	Drawn	Checked
13820	1:125	JUL '23	PJK	AMT

Drawing Identifier
project origin zone level file type role number Rev
0114-MaG-Z3-RF-D4-S-11-302 P1