


DO NOT SCALE FROM THIS DRAWING.
ALL DIMENSIONS TO BE CHECKED ON SITE.
(DRAWINGS MAYBE SCALED FOR LOCAL AUTHORITY & PLANNING PURPOSE ONLY)
COPYRIGHT PROTECTED.

FOR COMMENT

STRUCTURAL - REF/REVISION

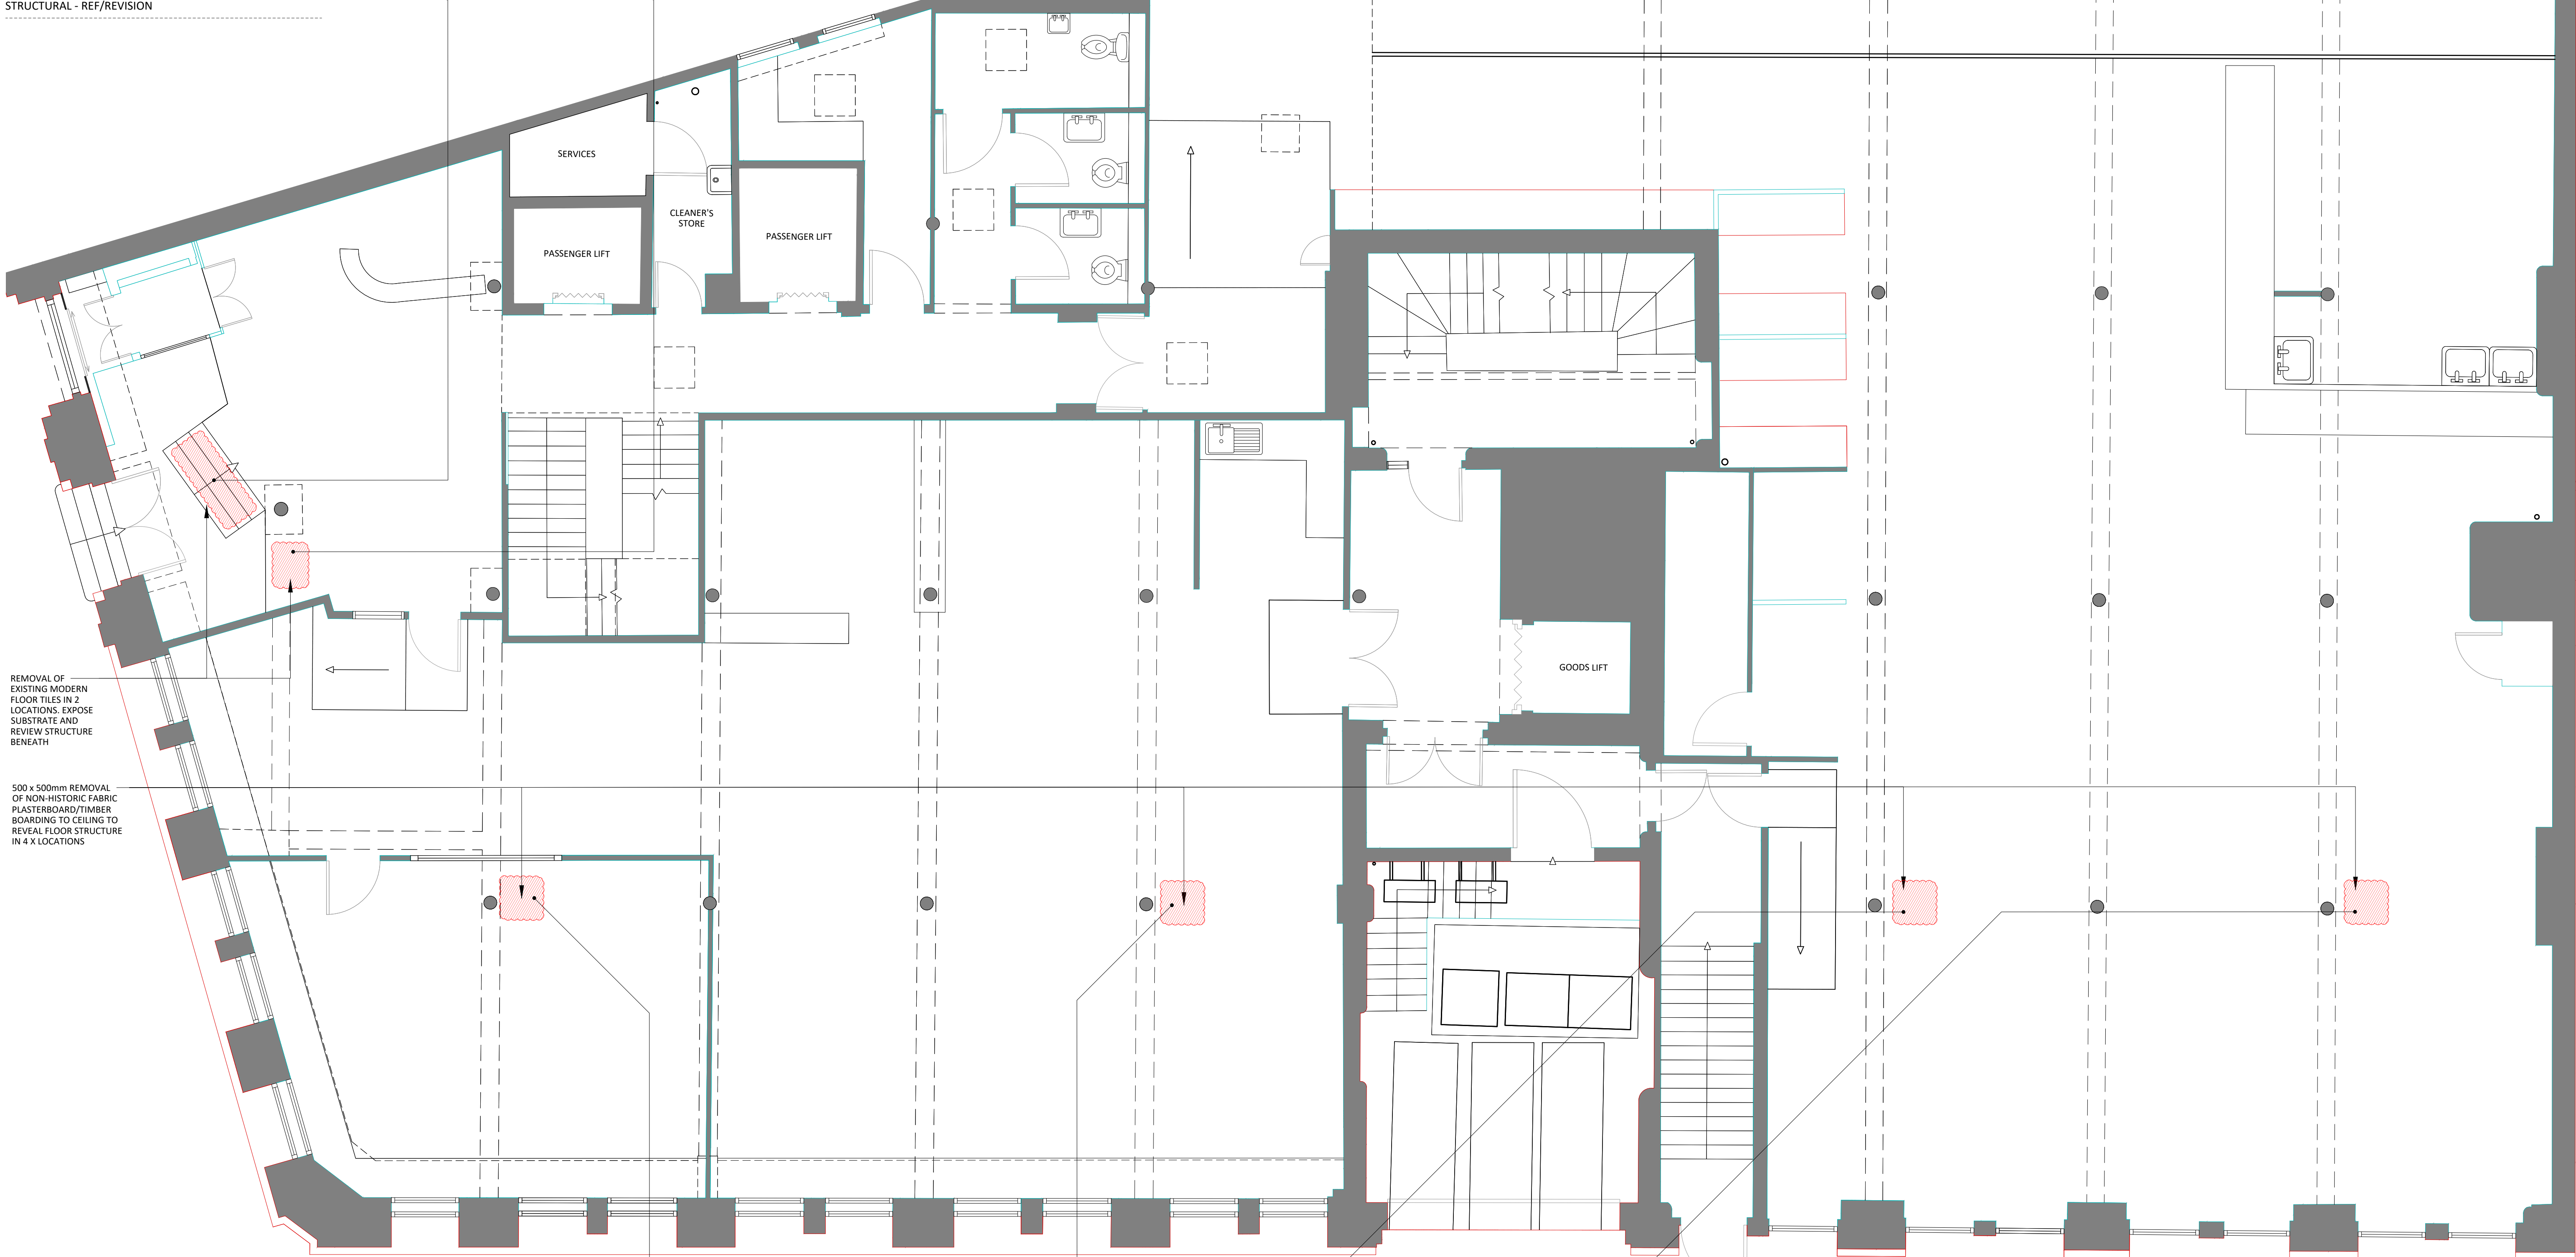

500 x 500mm REMOVAL —
OF NON-HISTORIC FABRIC
PLASTERBOARD/TIMBER
BOARDING TO CEILING TO
REVEAL FLOOR STRUCTURE
IN 4 X LOCATIONS



2.00	06/04/24	ISSUED FOR COMMENT	SO	ARB
REV	DATE	DESCRIPTION	DRAWN	CHECKED

ADDRESS : 4th FLOOR CALICO 53-55 MOSLEY STREET,
MANCHESTER, M2 3HQ
TELEPHONE : +44 (0)161 879 7357
EMAIL : www.axi.studio
COMPANY No : 11847325

bruntwood
SciTech

GROUND FLOOR INVESTIGATIVE WORKS PLAN

JOB REFERENCE	DRAWING SCALE	DATE	DRAWN	CHECKED
23 - 192	1:50@A1	06.02.24	ARB	FWE
DRAWING REFERENCE			STAGE	REV
AXI - 040			2	00