
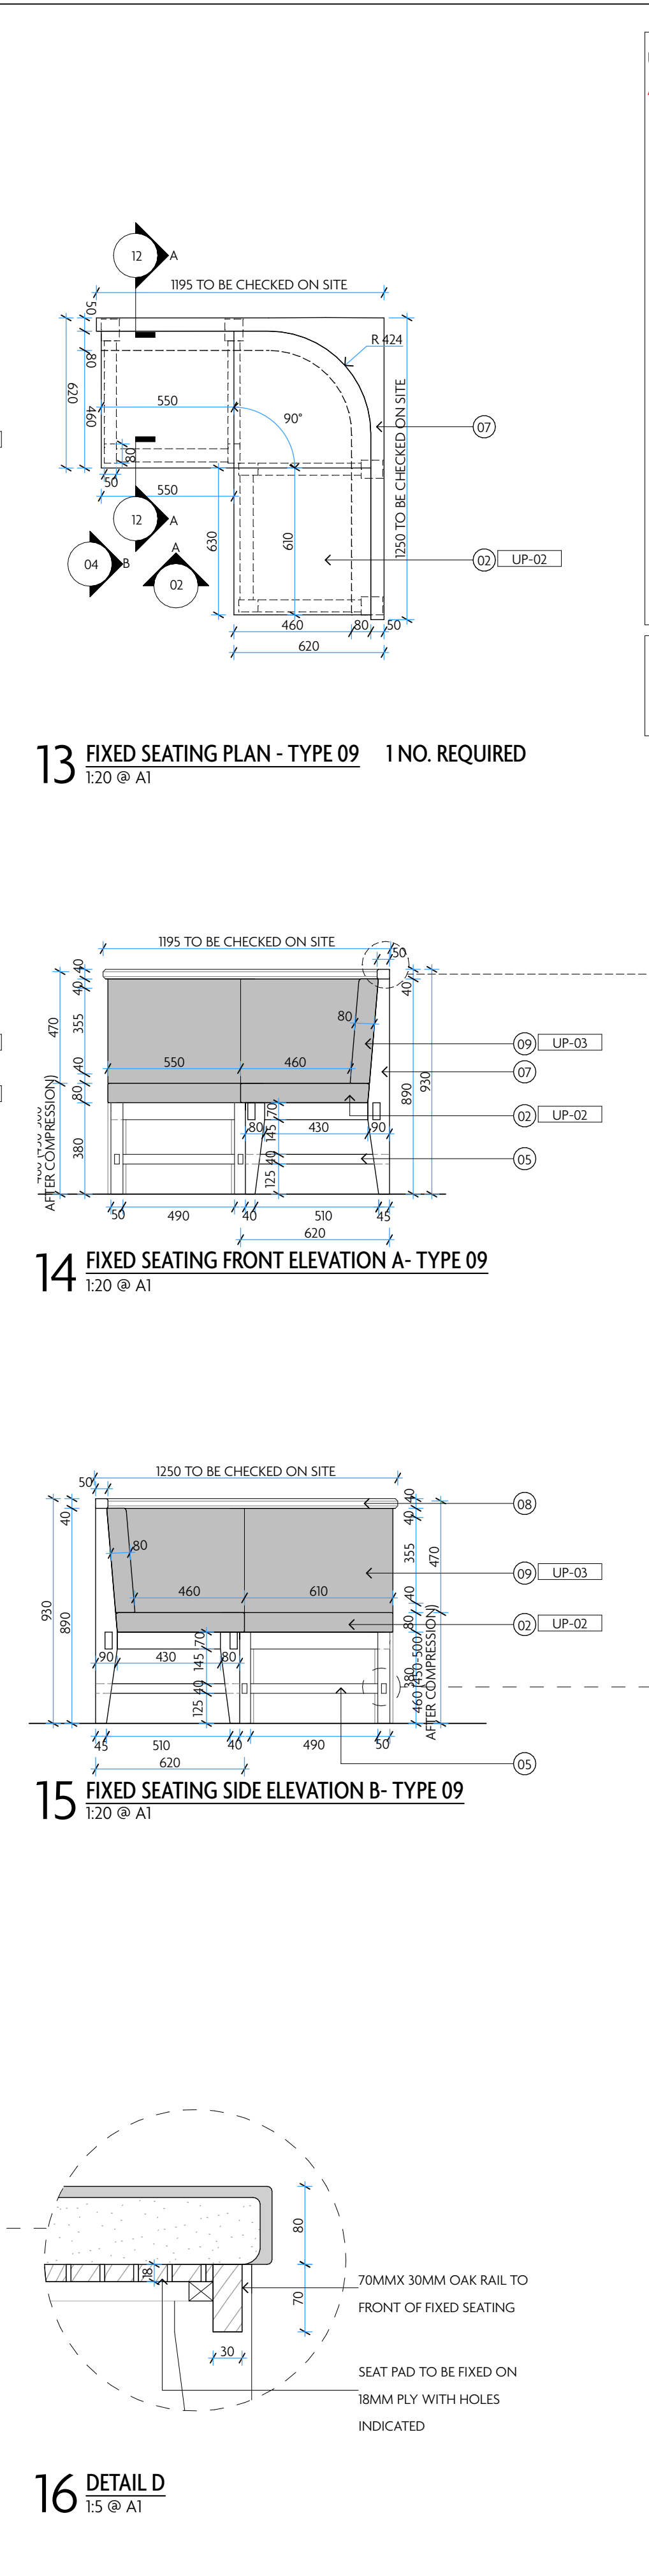
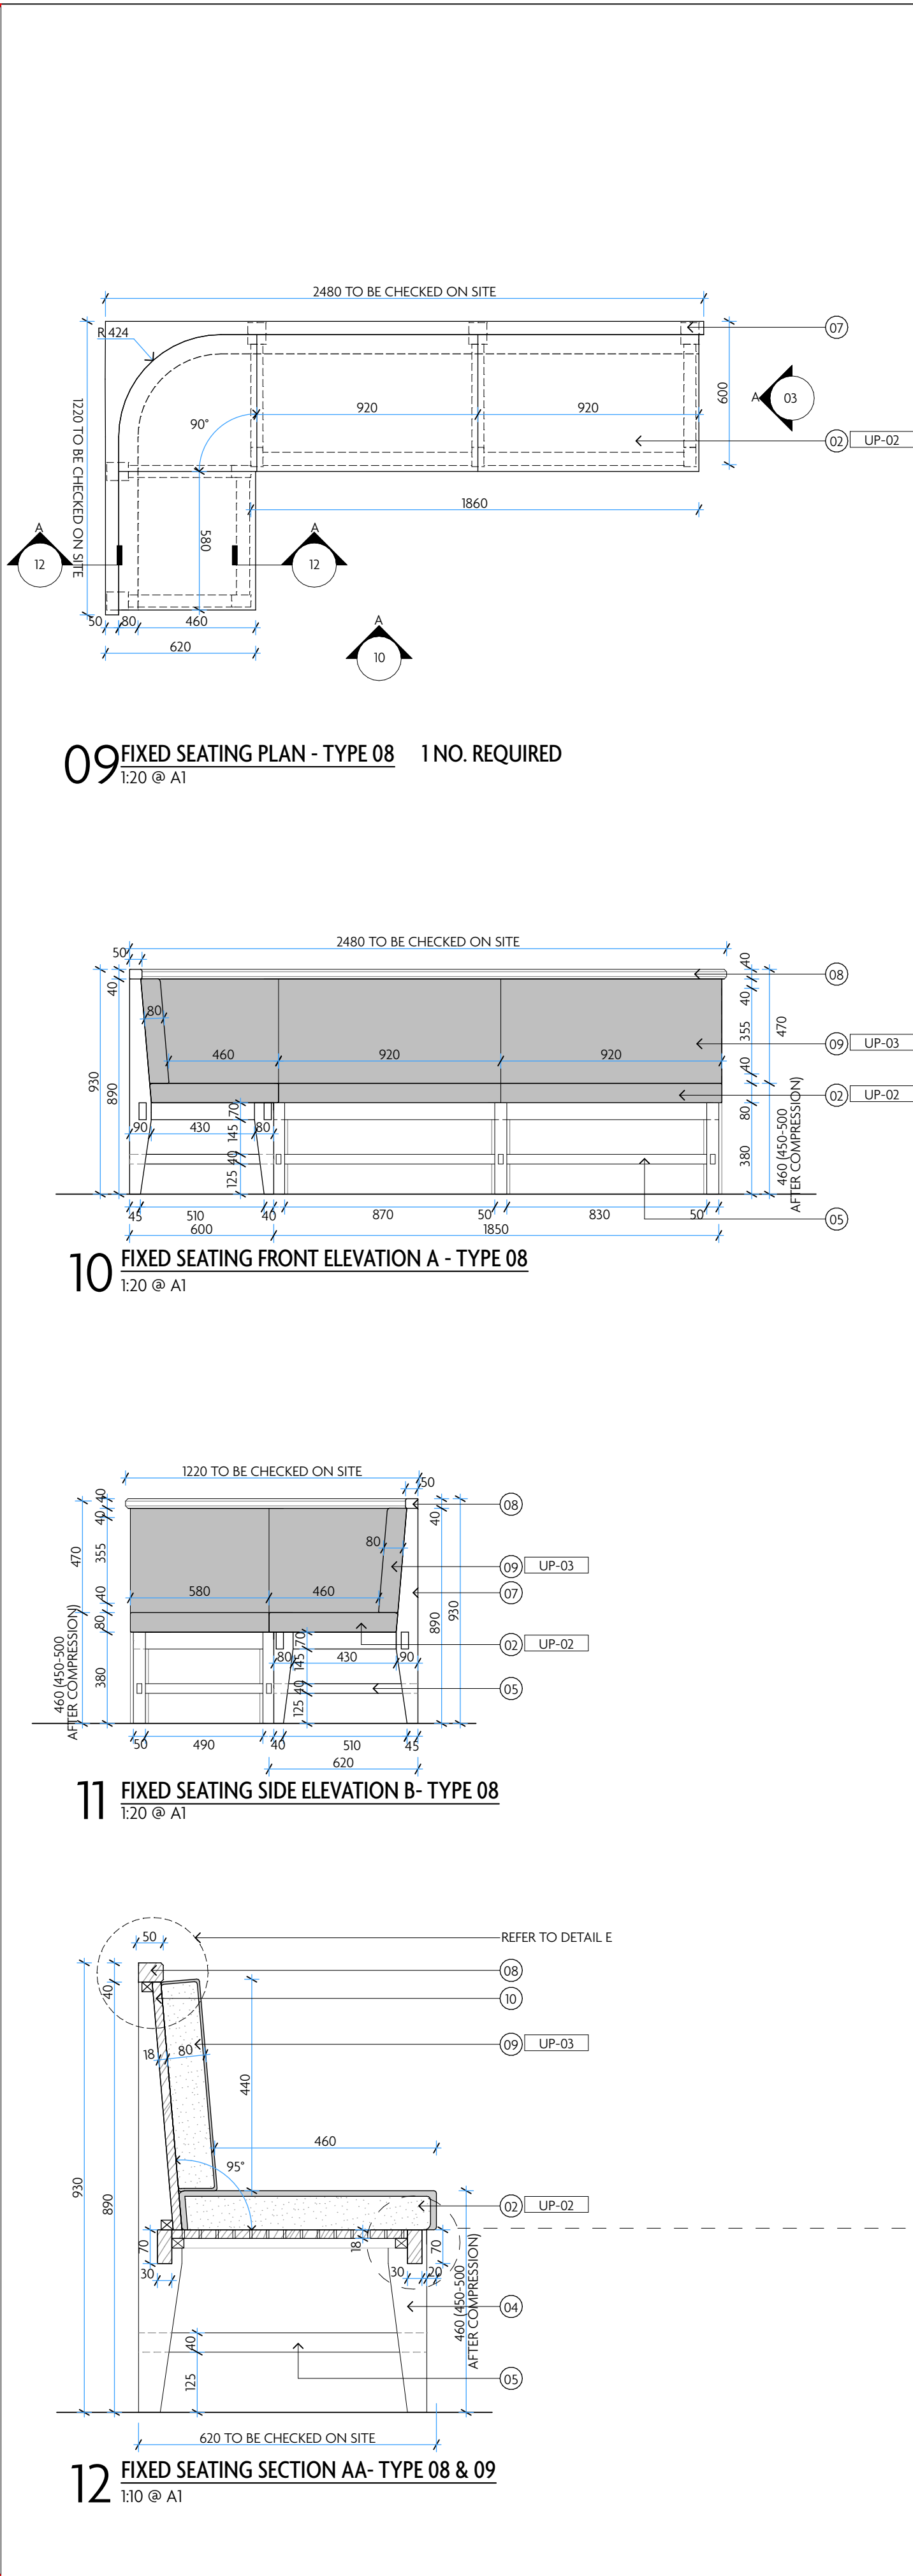


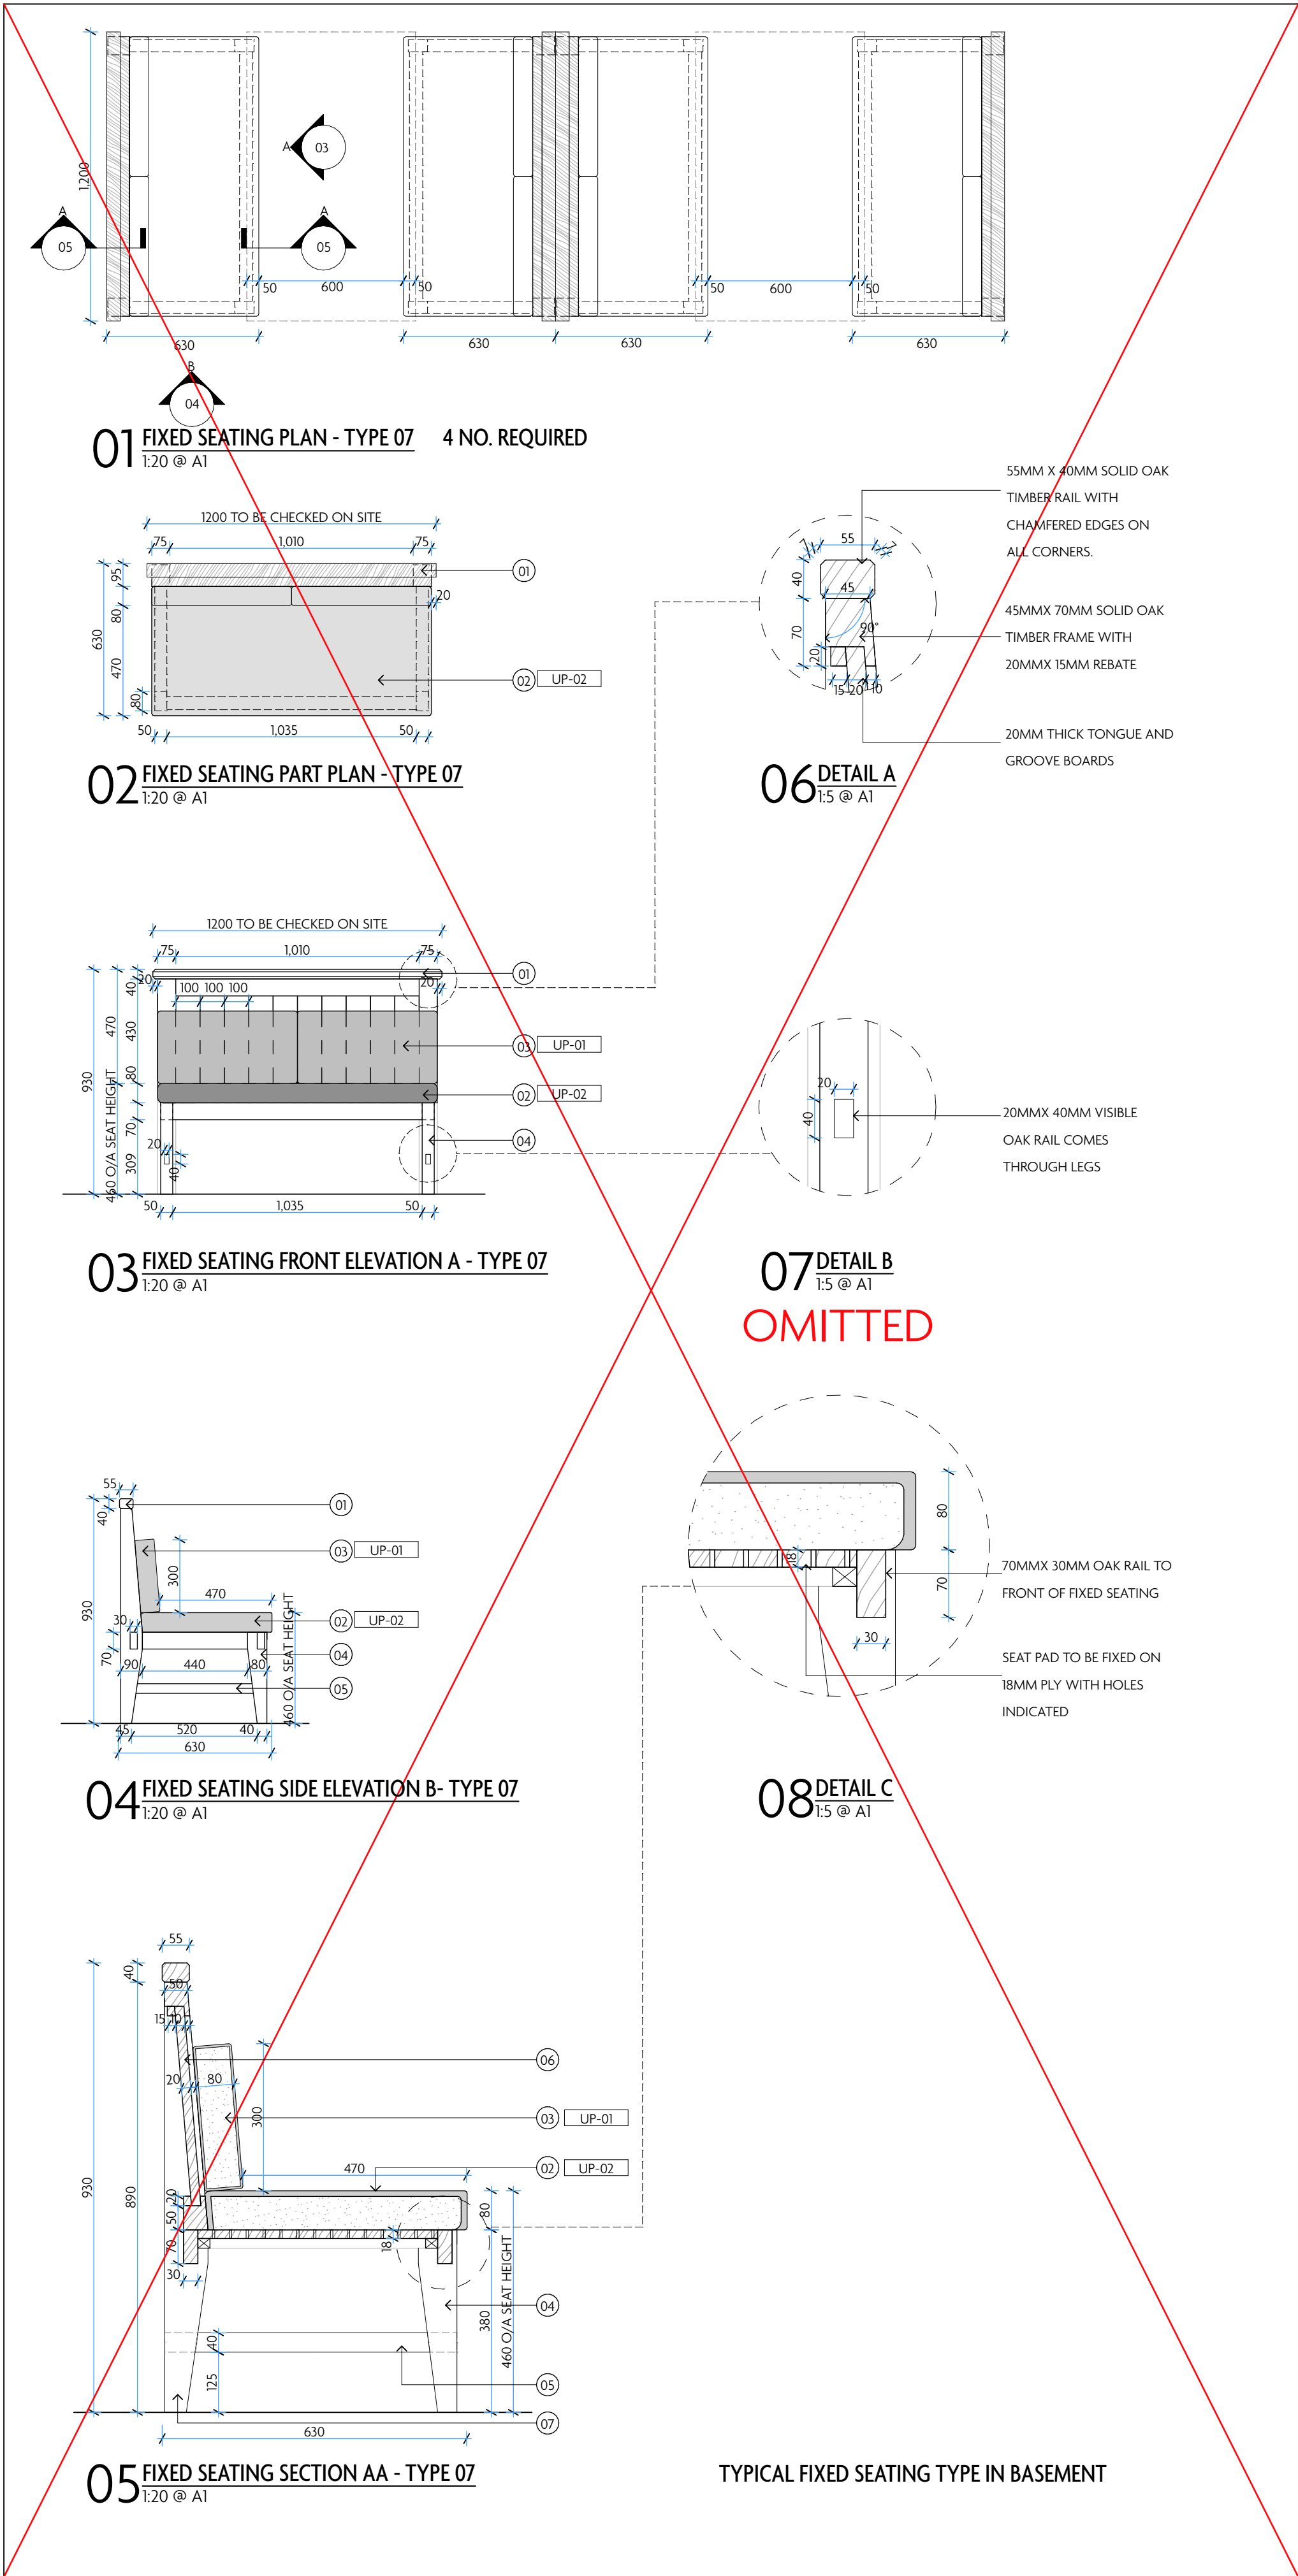

UPHOLSTERY KEY:

ALL FABRIC/LEATHER TO ACHIEVE CRIB 5 FIRE RATING

UPHOLSTERED:
SUPPLIER: STUDIOTEX LTD
RANGE: CROSSGRAIN IN COLOUR
RED OAK
REF: 4089-08

UPHOLSTERED:
SUPPLIER: FUTURA LEATHER
RANGE: SELVAGGIO VERDE

UPHOLSTERED:
SUPPLIER: FUTURA LEATHER
RANGE: RIMINI ARABESQUE

FIXED SEATING TO BE FREE-STANDING
WITH NO FIXINGS TO BUILDING FABRIC

GENERAL NOTES:

DO NOT SCALE: ALL DIMENSIONS MUST BE CHECKED AND VERIFIED ON SITE.

ALL DIMENSIONS ARE IN MILLIMETRES UNLESS NOTED OTHERWISE.

THE CONTRACTOR SHALL TAKE THEIR OWN DIMENSIONS AND SHALL BE RESPONSIBLE FOR THE ACCURATE ADJUSTMENT OF ANY FITTING TOGETHER OF VARIOUS PARTS.

ALL WORKS TO BE CARRIED OUT IN ACCORDANCE WITH THE CURRENT BRITISH STANDARDS, B.S. CODES OF PRACTICE AND BUILDING REGULATIONS.

CONSTRUCTION DRAWINGS TO BE SUPPLIED WITH SAMPLES OF ALL FINISHES AND MATERIALS, TO BE APPROVED BY MACAULAY SINCLAIR PRIOR TO FABRICATION/PROCUREMENT.

SITE SURVEY REQUIRED - ALL DIMENSIONS ARE INDICATIVE ONLY.

1 METER SAMPLE SECTION OF SEATING REQUIRED IN SIMILAR PROPOSED UPHOLSTERY FOR FINAL APPROVAL BY CLIENT AND MACAULAY SINCLAIR.

ALL FIXED SEATING TO BE BY SPECIALIST.

NOTES:

- 40MMX 55MM SOLID OAK TIMBER RAIL WITH CHAMFERED EDGES.
- FULLY UPHOLSTERED SEAT PAD FORMED IN CMFR FOAM WITH LEATHER WRAPPED TO FRONT EDGE AND STITCHED ON ALL OTHER EDGES
- HEAVY FEATHER FILLED CUSHIONS TO BE UPHOLSTERED, ALL SEAMS TO BE TOP-STITCHED IN MATCHING THREAD. SEAT PAD STITCHING AS INDICATED
- 80MM SOLID OAK LGES TAPERING DOWN TO 40MM
- 20MMX 40MM VISIBLE OAK RAIL SPANNING BETWEEN FRONT & BACK LEGS. RAIL TO BE FORMED 125MM FROM F.F.L. REFER TO DETAIL B.
- BACK REST TO BE CONSTRUCTED IN SOLID OAK TIMBER FRAME WITH SOLID OAK BOARDING. REFER TO DETAIL A.
- FRAME FORMED IN SOLID OAK WITH TAPERED FRONT AND BACK LEGS
- 50MM X 40MM SOLID OAK TIMBER RAIL WITH CHAMFERED FRONT EDGES AND FLAT BACK AS INDICATED. REFER TO DETAIL E
- FULLY UPHOLSTERED SEAT BACK SECTIONS TO DIMENSIONS INDICATED. FRONT EDGES WRAPPED AND ALL OTHER EDGES STITCHED
- BACK REST TO BE CONSTRUCTED FROM 18MM THICK PLY. REFER TO DETAIL E.

OAK FINISH: MID OAK STAIN WITH 10% LACQUER - SAMPLE TO BE APPROVED