


EXISTING GENERAL ARRANGEMENT PLAN 1:50

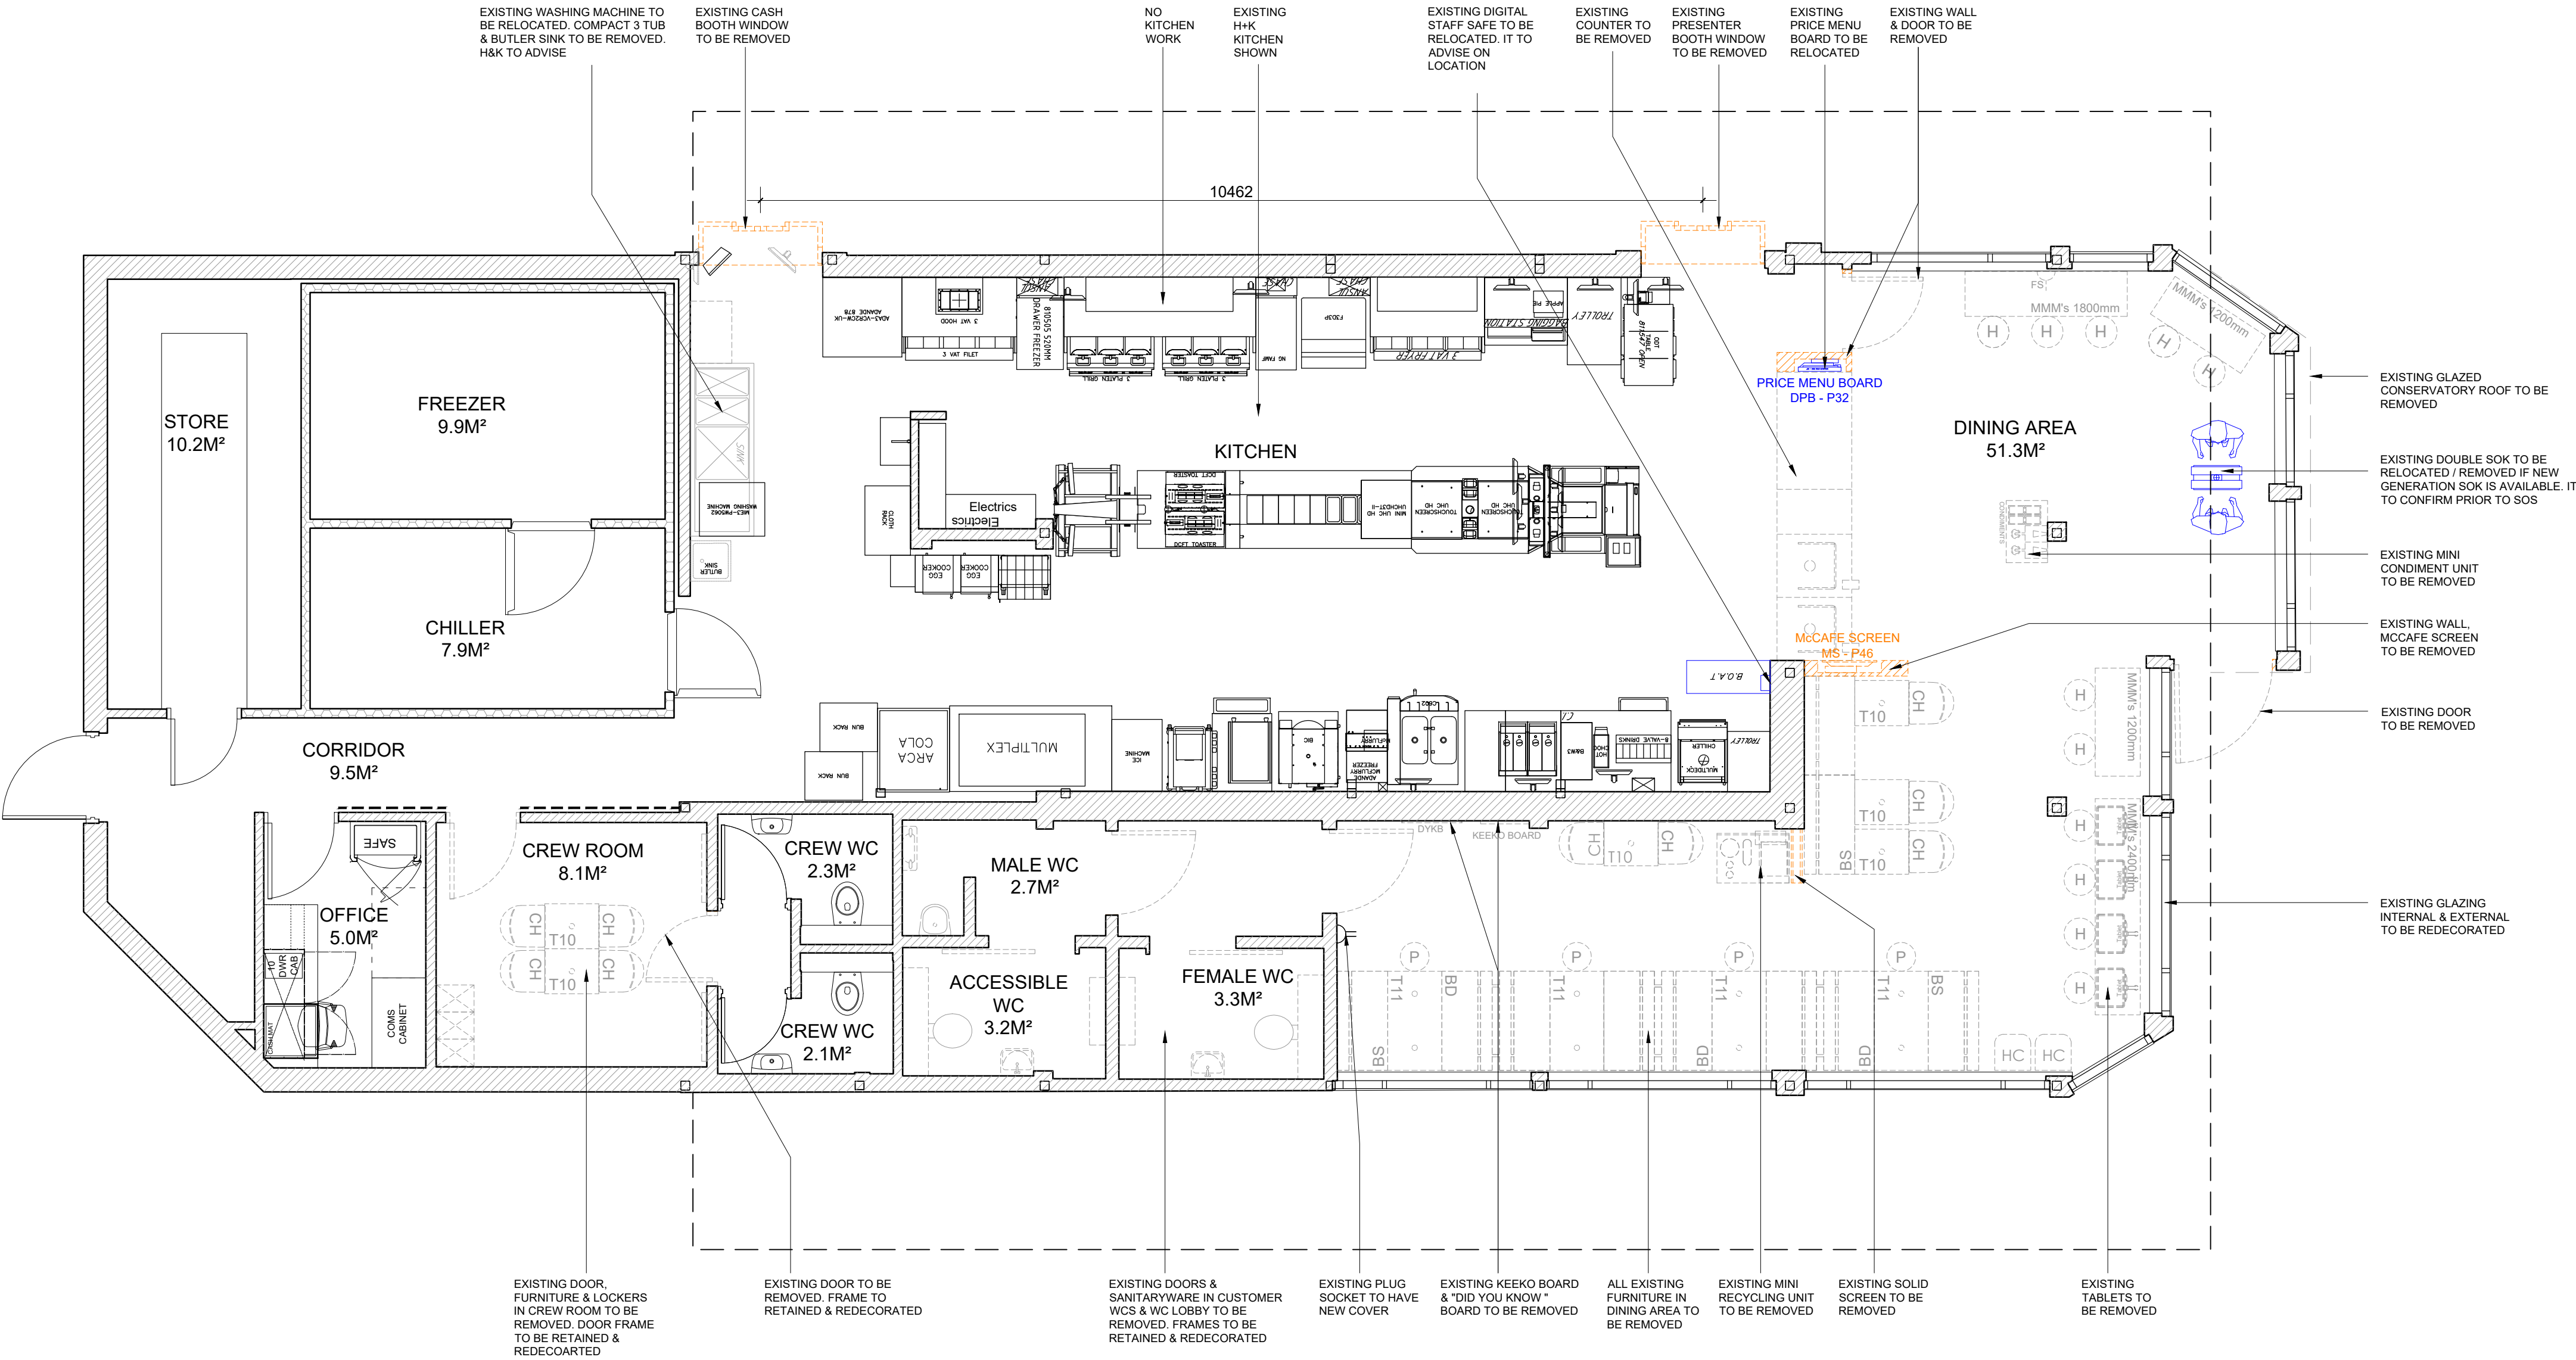

AREAS SCHEDULE	EXISTING
TOTAL COVERS	39
DINING AREA INTERNAL AREA (m²)	51.3M²
WC INTERNAL AREA (m²)	9.2M²
CREW ROOM INTERNAL AREA (m²)	8.1M²

DRAWINGS BASED ON:
SURVEY - GLANVILLE, MD8141083/179
EXISTING H+K, DIN-108967 UK690 GBR - IRLX - REV A

- NOTES
- All dimensions and levels are to be checked on site.
 - Any discrepancies are to be reported to the architect before any work commences.
 - This drawing shall not be scaled to ascertain any dimensions. Work to figured dims only.
 - This drawing shall not be reproduced without express written permission from AEW.
 - Title overlay drawings and ownership boundaries are produced using all reasonable endeavours. AEW cannot be responsible for the accuracy or scale discrepancy of base plans supplied to them.
 - All works are to be undertaken in accordance with Building Regulations and the latest British Standards.
 - All proprietary materials and products are to be used strictly in accordance with the manufacturers recommendations.

CDM 2015

Client notified of duties: **At Design Workshops**
Principal Designer: **CSS**
Unless noted below, all known hazards have been highlighted on the drawing:

-	02/05/24	AL	MW
REV	Date	Drawn by: -	Checked by: -
Status	Purpose of Issue		
S2	For Information		
drawing stage	STAGE 1		
client	McDonald's Restaurants Ltd		
project	MERSEY LIGHTS PRINCESS PARK WAY 0650	store	
drawing title	EXISTING GA PLAN IRLX		
date	02.05.2024	drawn	AL
scale@A1	1:50	checked	MW

IRLX & REIMAGE
GEOMETRY