



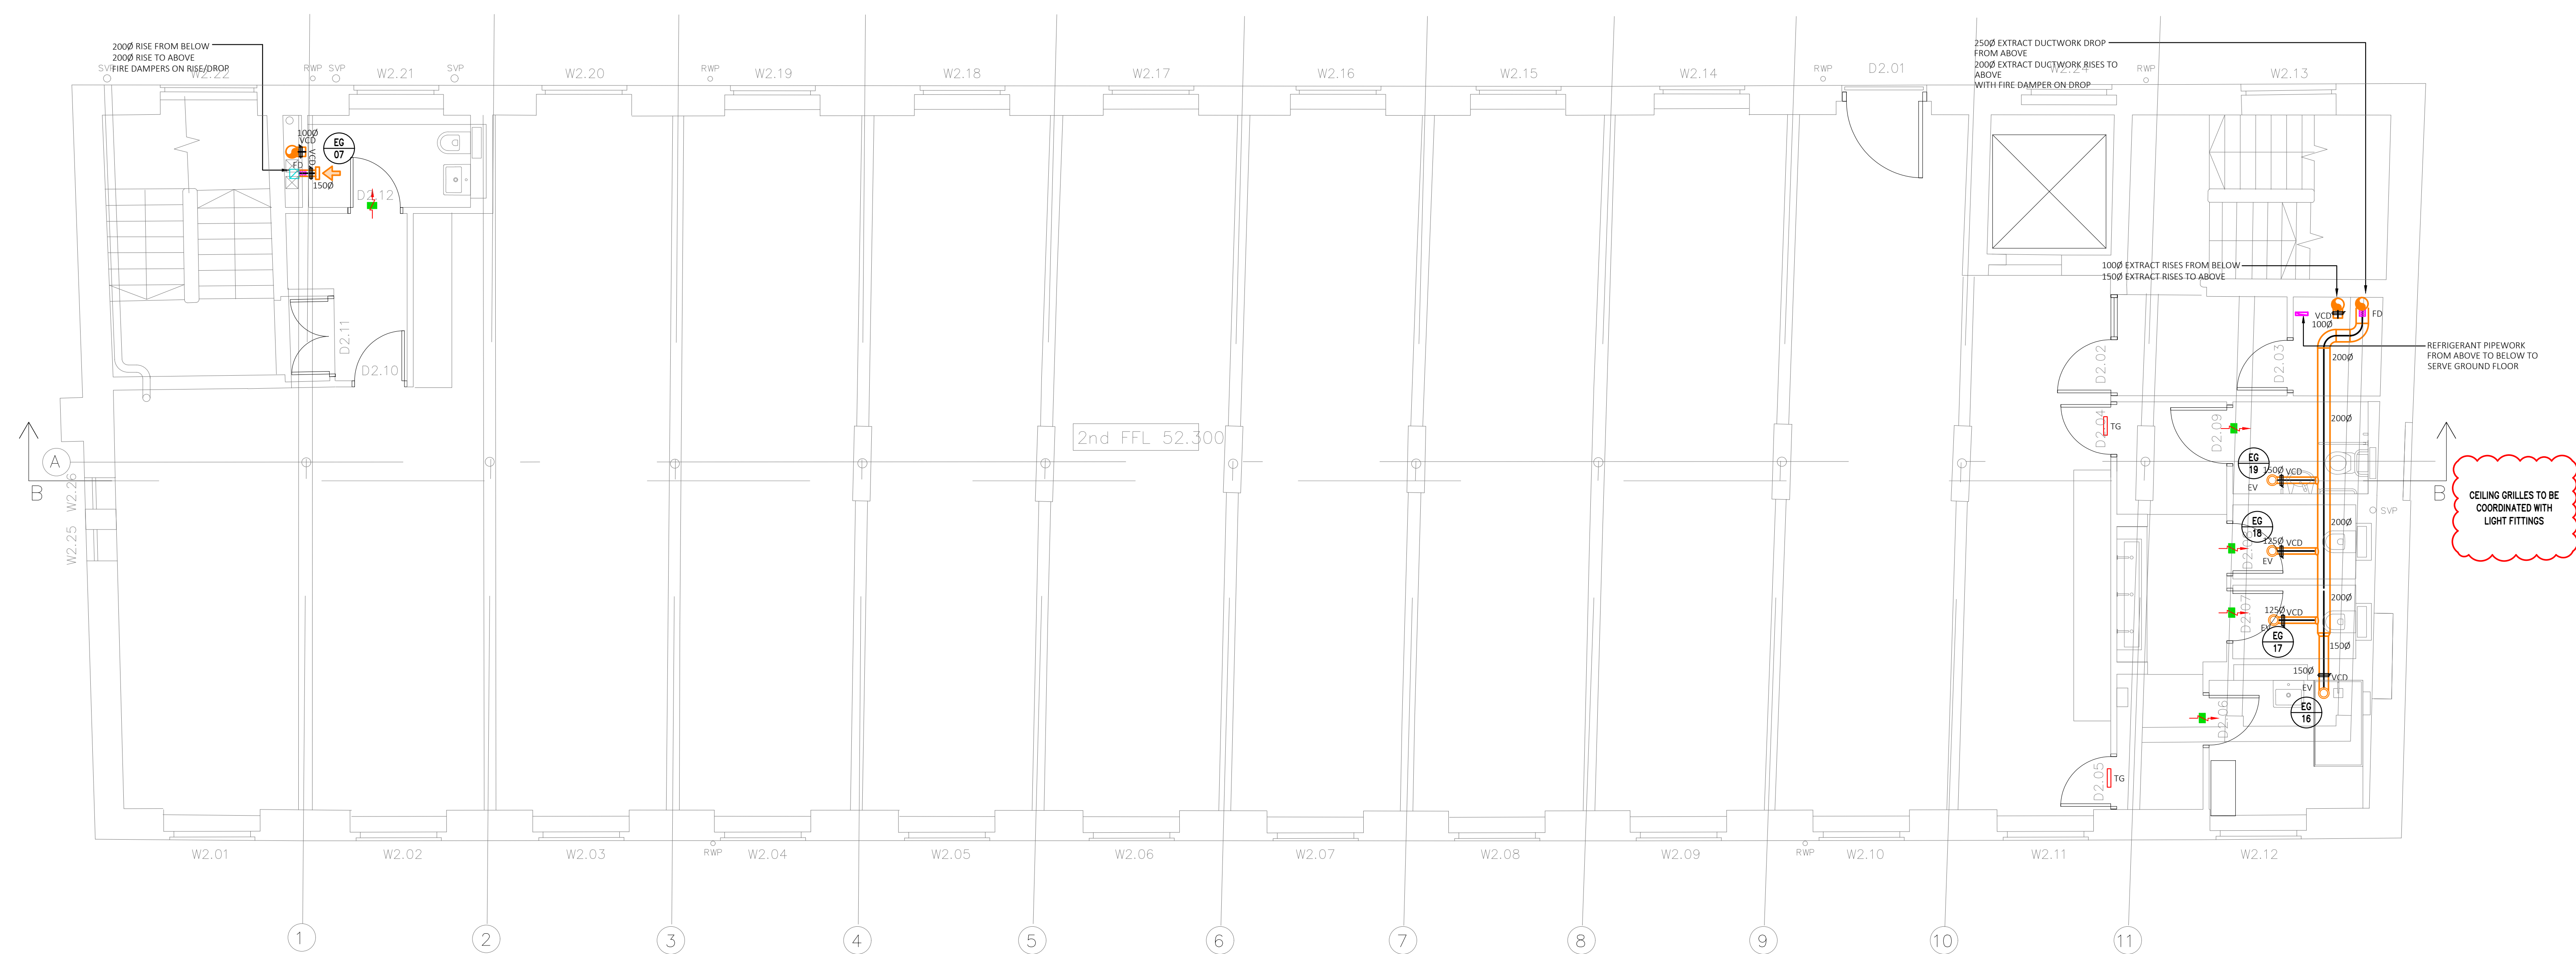

PRELIMINARY

	UPDATED IN LINE WITH COMMENTS RECEIVED			06.12.21	13.12.21
	UPDATED IN LINE WITH COMMENTS RECEIVED			06.12.21	13.12.21
PRELIMINARY				07.11.21	A.M.
				08.11.21	A.M.
				09.11.21	A.M.
Revision description				Created by	Checked by
Client	Workspace Design & Build				
Project	Neptune Mill				
Title	Ventilation & Air Conditioning Second Floor				
					
	Pure Office, Brooks Drive, Cheddle Royal Service Park, Cheddle, SK8 3TD Tel: 0161 532 9460 www.solution-es.co.uk				
Drawn by	K.H	Checked by	A.M	Scale	1:50 A0
Drawing No.	SE4676/M16			Sheet Size	Date 12.12.21
				Revision	01

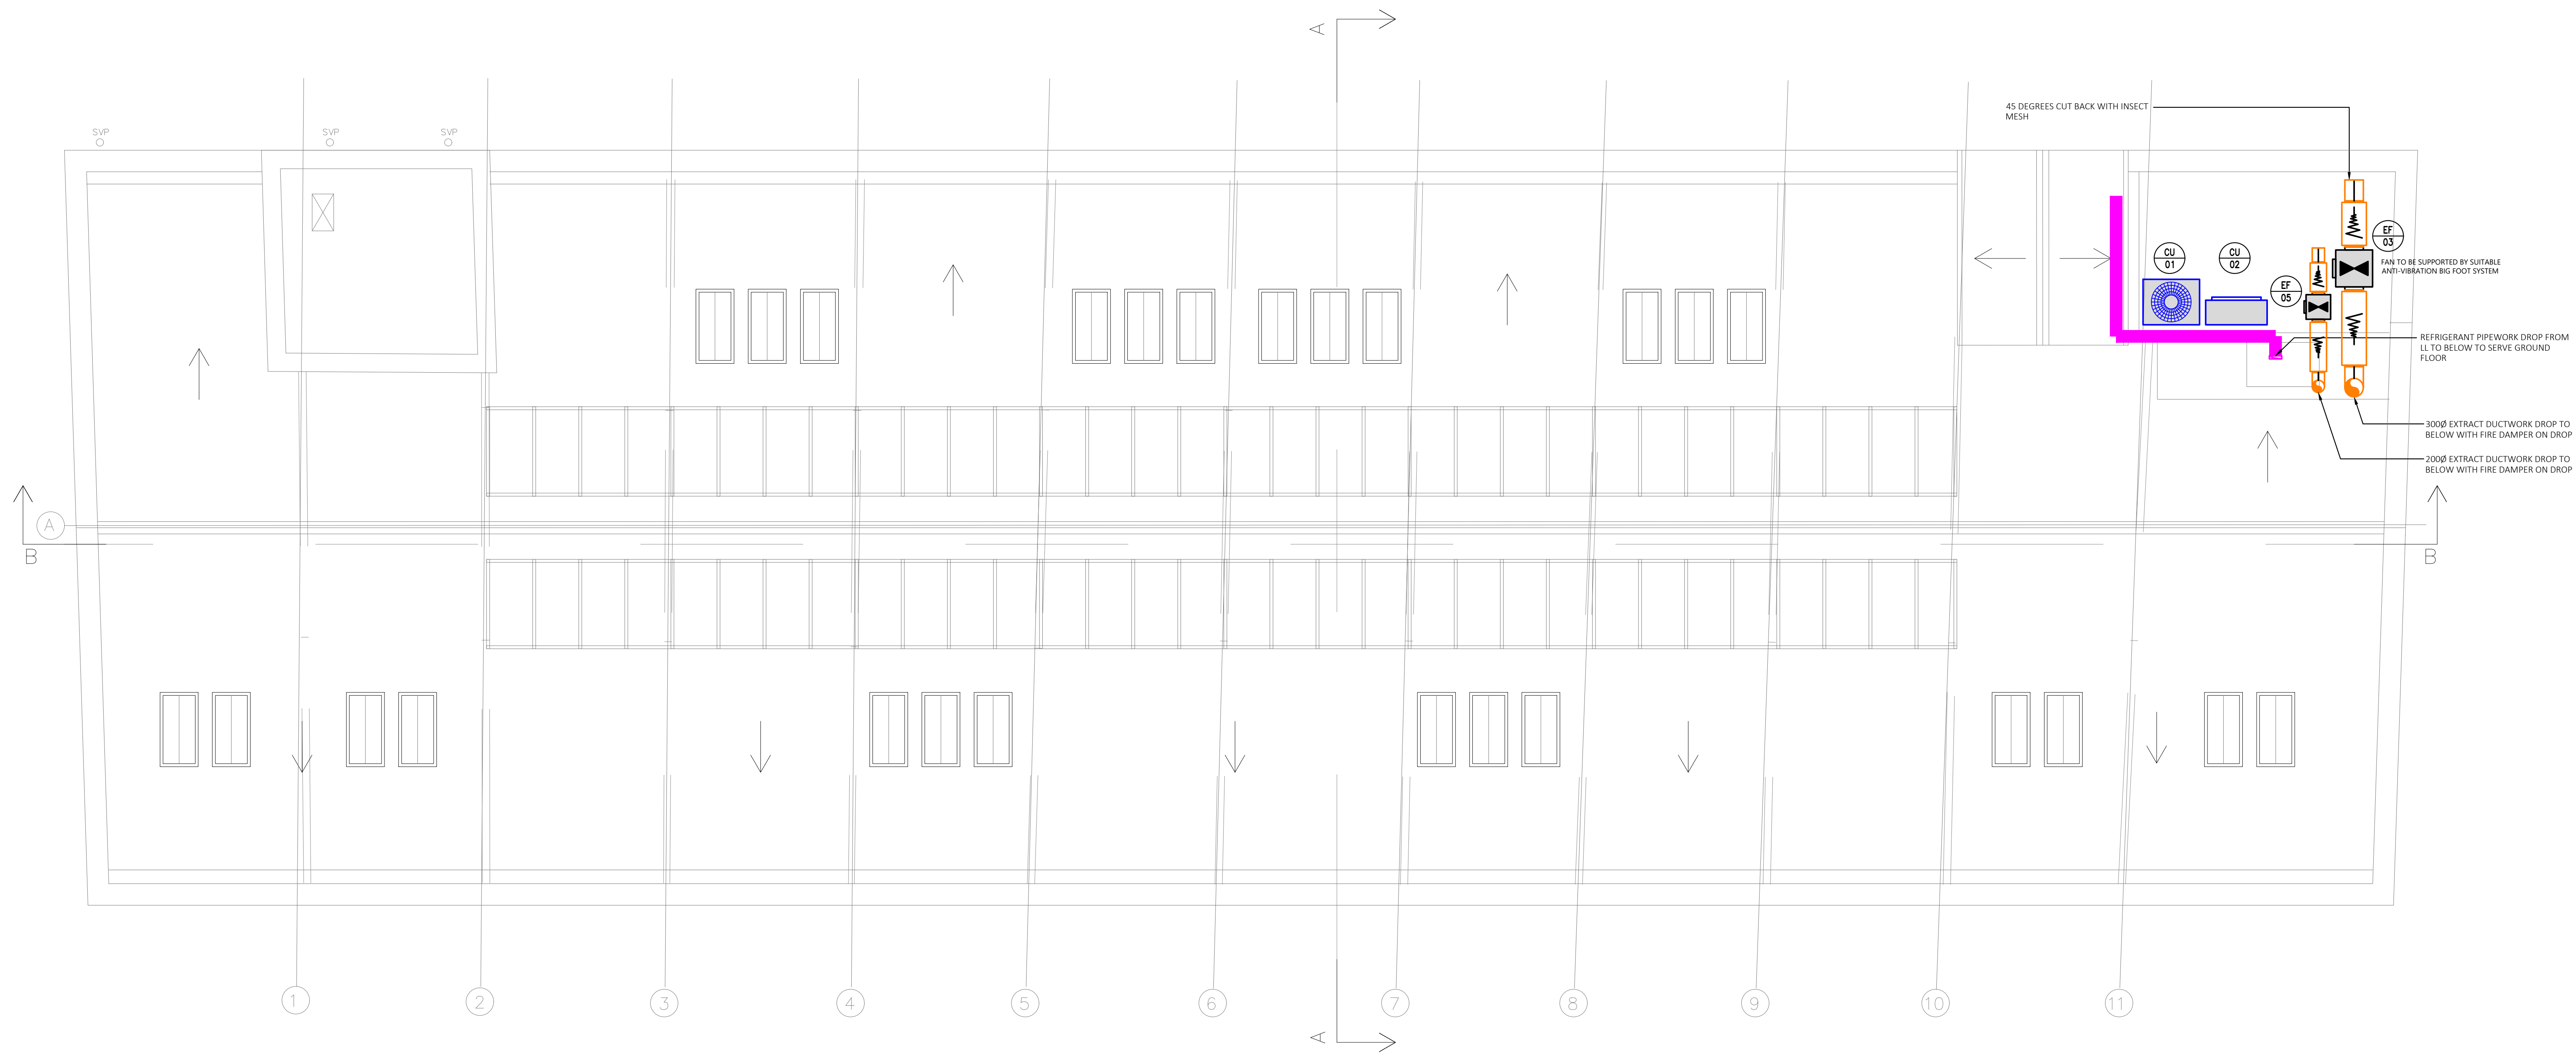


LEGEND	
	NATURAL VENTILATION THROUGH OPENABLE WINDOWS
	UNDERCUT DOOR
	DOOR TRANSFER GRILLE
	EXTRACT GRILLE
	VED - VOLUME CONTROL DAMPER
	SUPPLY DUCTWORK
	EXTRACT DUCTWORK
	DIRTY EXTRACT DUCTWORK
	FIRE DAMPER
	AC CASSETTE
	AC CONTROLLER
	AC TRAY
	FIRE DAMPERS SUBJECT TO FIRE STRATEGY

PRELIMINARY

UPDATED ONLINE WITH COMMENTS RECEIVED		12.12.23
UPDATED ONLINE WITH COMMENTS RECEIVED		12.12.23
PRELIMINARY		12.12.23
Revision description		07.11.23
Client	Workspace Design & Build	
Project	Neptune Mill	
Title	Ventilation & Air Conditioning Roof Level	
 Pure Office, Brooks Drive, Cheadle Royal Business Park, Cheshire, SK8 3TD Tel: 0161 532 9460 www.solution-es.co.uk		
Drawn by	Checked by	Date
K.H	A.M	12.12.23
Drawing No.	Scale	Sheet Size
SE4676/M19	1:50	A0
Revision		

2

3 8 10

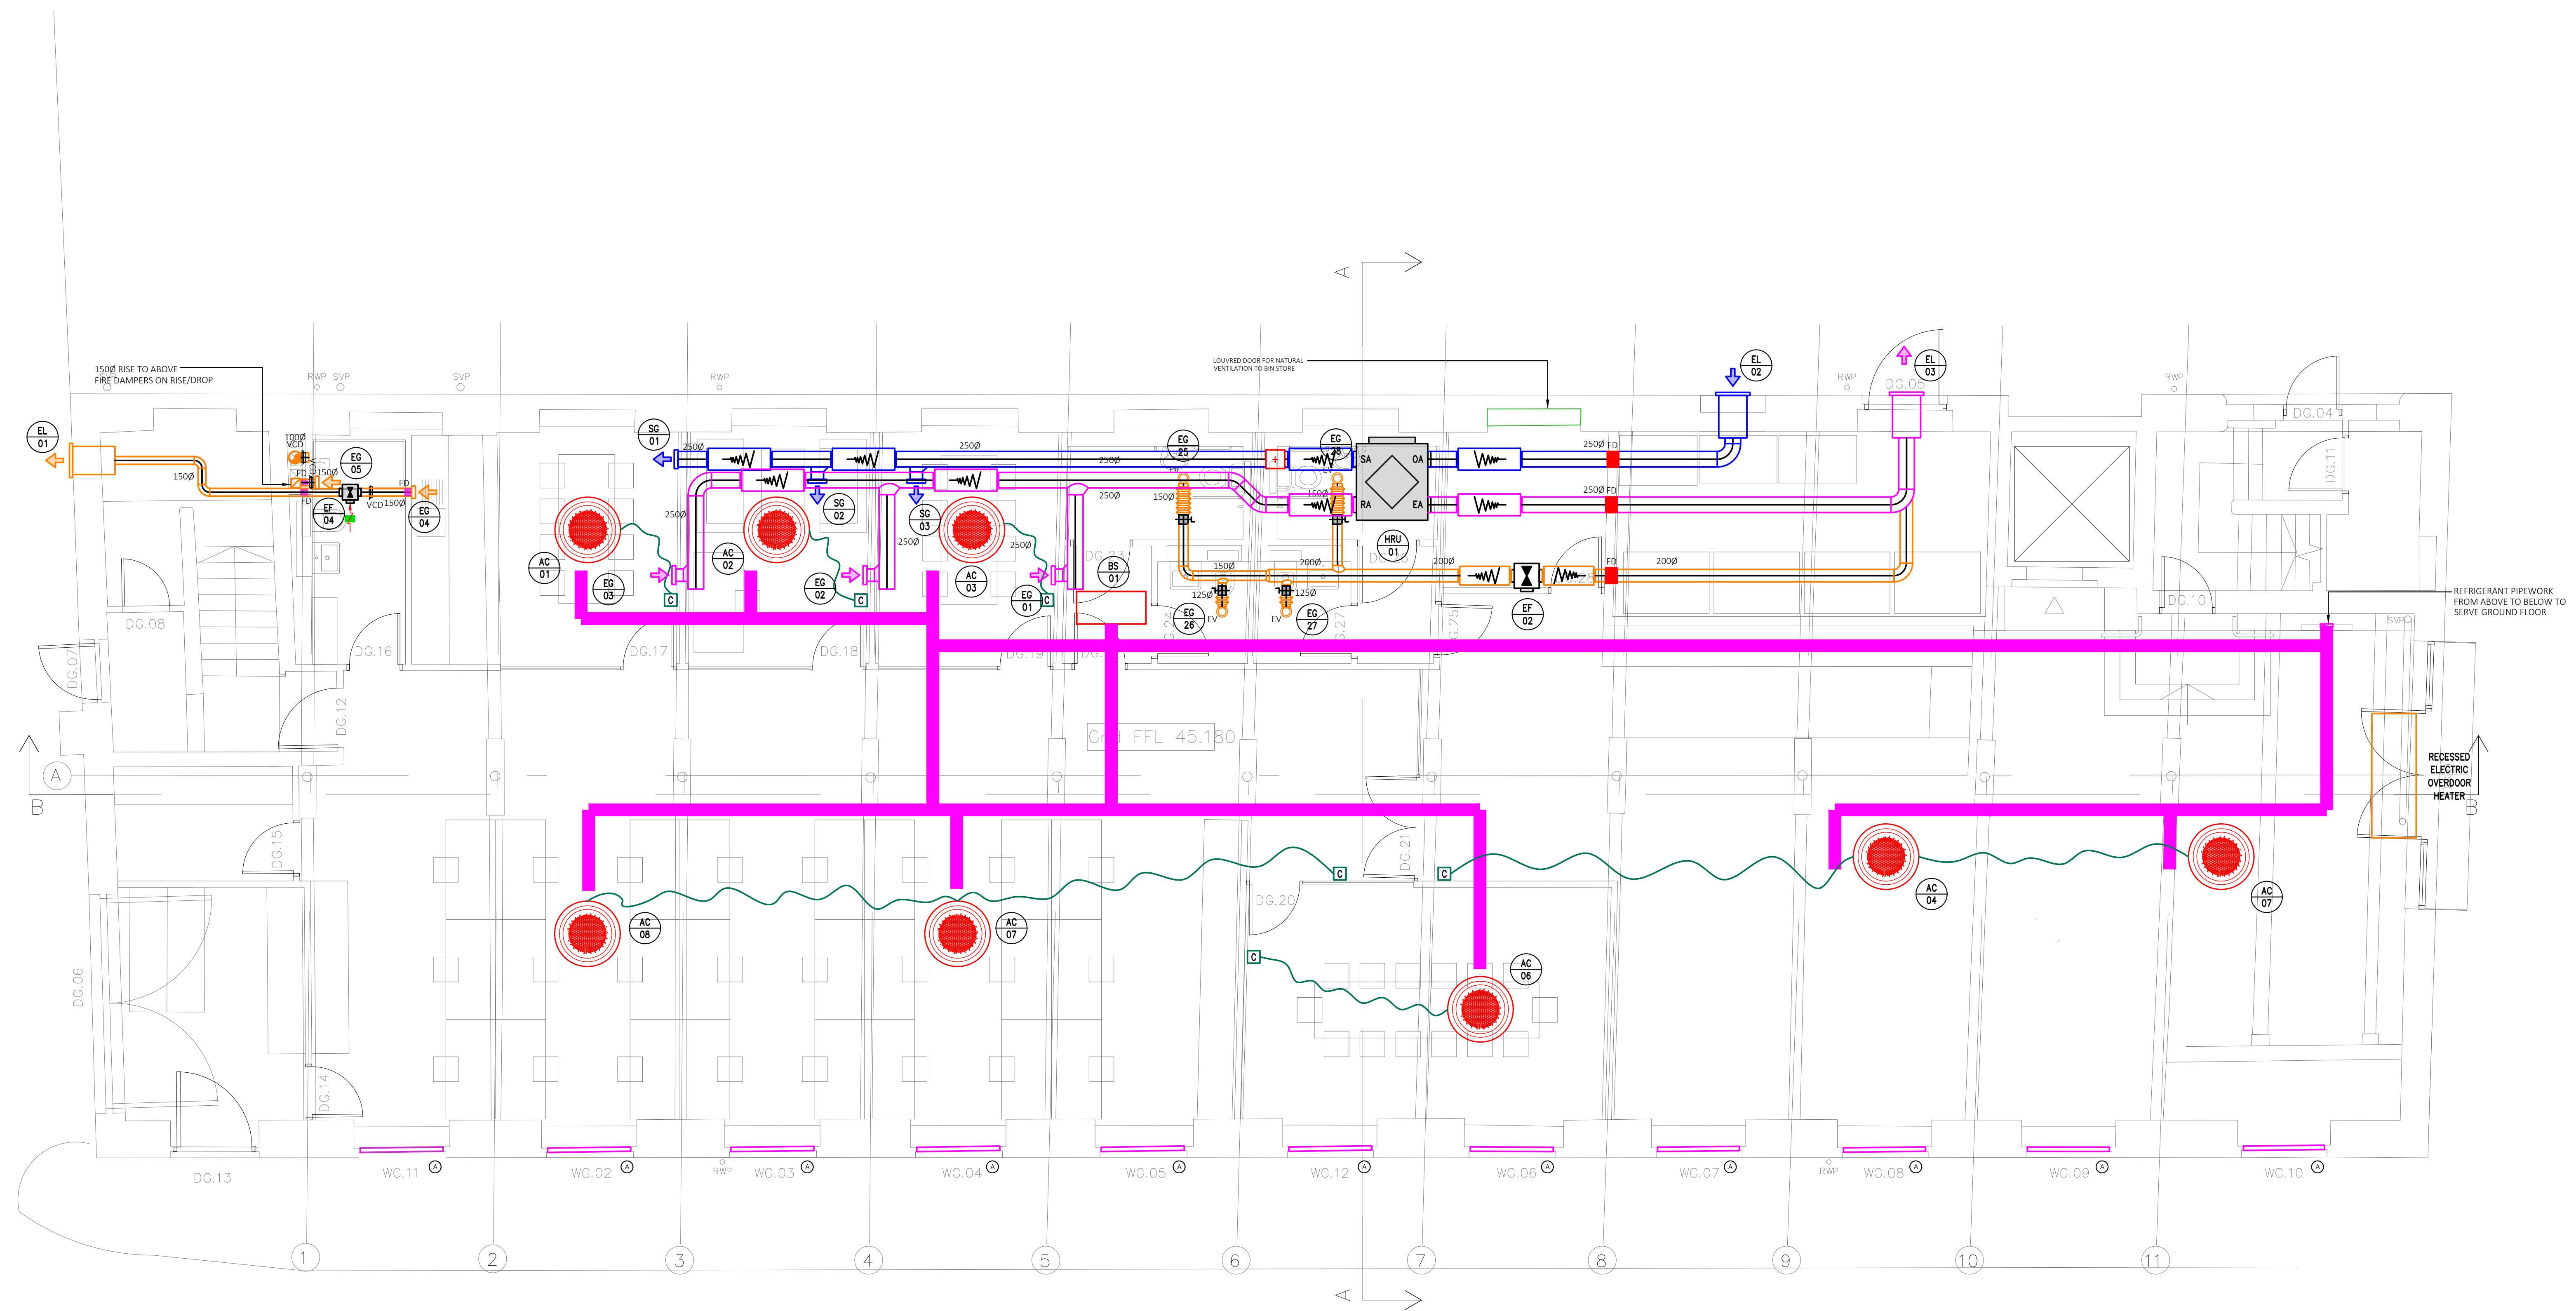

LEGEND

- NATURAL VENTILATION THROUGH OPENABLE WINDOWS
- UNDERCUT DOOR
- DOOR TRANSFER GRILLE
- EXTRACT GRILLE
- VCD - VOLUME CONTROL DAMPER
- SUPPLY DUCTWORK
- EXTRACT DUCTWORK
- DIRTY EXTRACT DUCTWORK
- FIRE DAMPER
- AC CASSETTE
- AC CONTROLLER
- AC TRAY
- FIRE DAMPERS SUBJECT TO FIRE STRATEGY

PRELIMINARY

UPDATED IN LINE WITH COMMENTS RECEIVED	12.12.23
UPDATED IN LINE WITH COMMENTS RECEIVED	12.12.23
PRELIMINARY	12.12.23
Revision description	12.12.23
Client	Workspace Design & Build
Project	Neptune Mill
Title	Ventilation & Air Conditioning Ground Floor
Solution environmental services	
Pure Office, Brooke Drive, Cheadle Royal Business Park, Cheadle, SK8 3TD Tel: 0161 532 9460 www.solution-es.co.uk	
Drawn by K.H.	Checked by A.M.
Drawing No. SE4676/M14	Scale 1:50
	Sheet Size A0
	Date 12.12.23
	Revision 1