


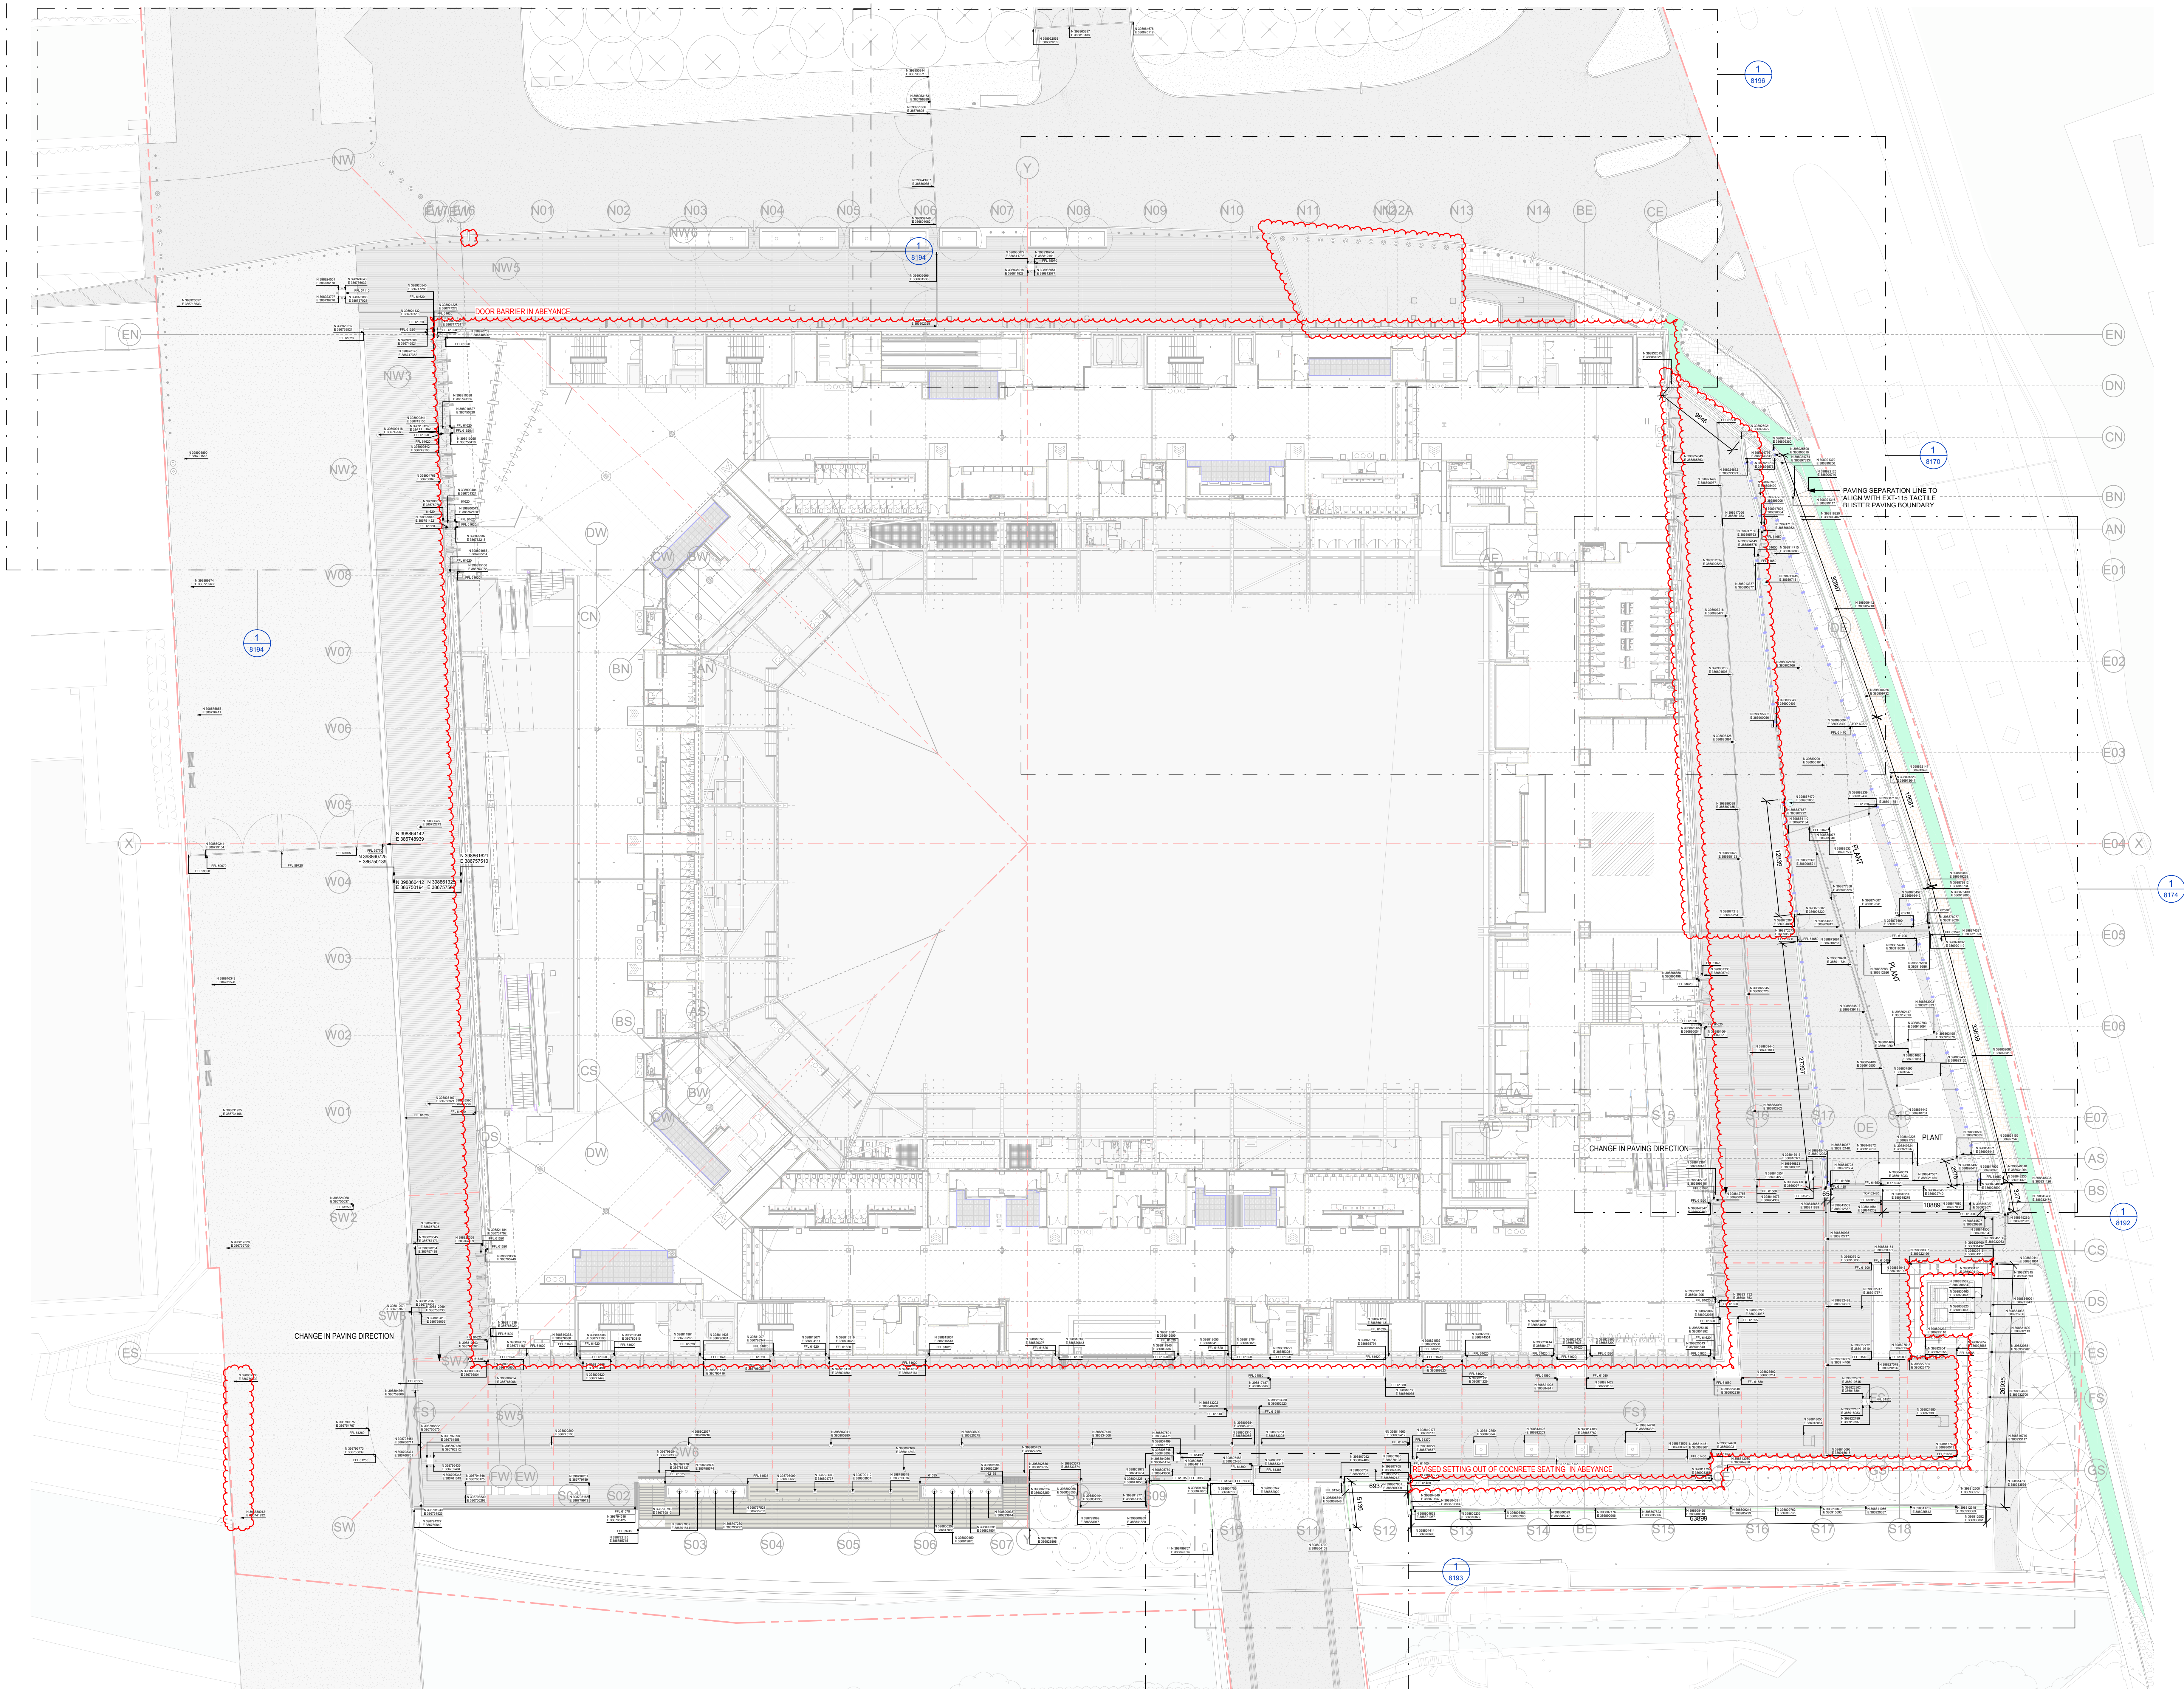

Stability Code (as defined in ISO 19650-2:2018)

Work in Progress (WIP)

SP - Under Construction

Shared (Non-Contractual)

S1 - Suitable for co-ordination

S2 - Suitable for information

S3 - Suitable for review & comment

S4 - Suitable for stage approval

S5 - Withdrawn

S6 - Suitable for PM authorisation

S7 - Suitable for AM authorisation

Published (Contractual)


A1, A2, A3, etc - Authorised and accepted

B1, B2, B3, etc - Partial sign-off (with comments)

Published (AIM Acceptance)

CR - As constructed record document

KEY PLAN

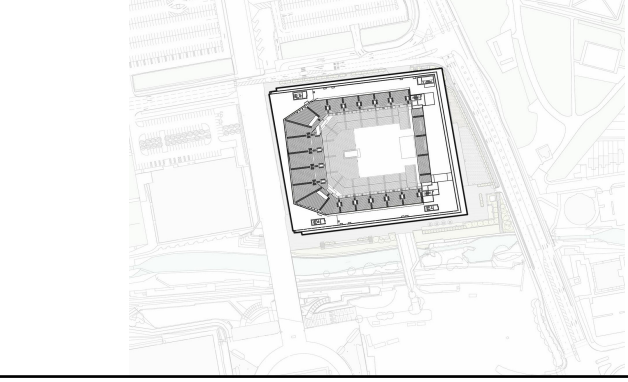

KEY

--- PLANNING APPLICATION BOUNDARY

• N1, N2, N3, etc

• E1, E2, E3, etc

• FFL XXXX

• TOW XXXX

• TOS XXXX

• TOH XXXX

• FALLS

• DRAINAGE PENETRATION OUTLET IN

STRUCTURAL SLAB

• BIB TAP

FOR GREEN SCREEN DETAILS - SEE DRAWINGS:

BRA-POP-ZZ-01-DR-L-8351

BRA-POP-ZZ-01-DR-L-8352

BRA-POP-ZZ-01-DR-L-8353

BRA-POP-ZZ-01-DR-L-8433

THIS DRAWING IS ONLY TO SCALE IF IT IS

REPRODUCED AT THE CORRECT PAPER SIZE

1:250@A0

0 5 10 20

ALL INTERNAL LAYOUTS AND USES ARE SHOWN

FOR ILLUSTRATIVE PURPOSES ONLY AND ARE

NOT FOR DETERMINATION

Safety, Health and Environmental Information

In addition to the hazards / risks normally associated with the types of work

detailed on this drawing, note the following risks and information:

Construction See risk register

No abnormal risks identified with this package of work.

For information relating to Live, Opening and Maintenance see the Health

and Safety File. It is assumed that all works will be carried out by a

competent contractor working, where appropriate, to an approved method

statement.

dst



© COPYRIGHT. ALL RIGHTS RESERVED.

THIS WORK IS COPYRIGHT AND CANNOT BE REPRODUCED OR COPIED IN ANY FORM OR BY

ANY MEANS WITHOUT THE WRITTEN PERMISSION OF POPULOUS ANY LICENSE, EXPRESS OR IMPLIED,

TO USE THIS DOCUMENT OR ANY PARTS THEREOF IS HEREBY REFUSED TO THE EXTENT

OF THE AGREEMENT OR IMPLIED AGREEMENT BETWEEN POPULOUS AND THE INSTRUCTING

PARTY.

USE FOR RED DIMENSIONS IN PREFERENCE TO SCALES. CHECK ALL DIMENSIONS ON SITE

BEFORE FABRICATION OR SETTING OUT.

4/20/20

POPULOUS®

14 BLADES COURT | DODDAR ROAD | LONDON | SW15 2NU | UNITED KINGDOM

TELEPHONE +44 (0)20 8874 7666 FACSIMILE +44 (0)20 8874 7470

ALL PRODUCTION & INTELLECTUAL PROPERTY RIGHTS RESERVED © POPULOUS 2009

REVISIONS

REV	DATE	DESCRIPTION
0011	11.08.2023	ADDITIONAL INFORMATION INCLUDED
0012	01.08.2023	ADDITIONAL INFORMATION INCLUDED
0013	05.09.2023	ADDITIONAL INFORMATION INCLUDED
0014	14.09.2023	ADDITIONAL INFORMATION INCLUDED
0015	18.09.2023	ADDITIONAL INFORMATION INCLUDED
0016	09.10.2023	PODIUM DRAINAGE UPDATE
0017	13.10.2023	GRAND LANDSCAPE GRADING & DRAINAGE AND SETTING OUT UPDATE
0018	17.11.2023	LANDSCAPE UPDATE FOLLOWING RFI #4550, #4556, #4558 AND ISSUE #724
0019	23.11.2023	ATVY PLANTER KERB UPDATE
0020	24.11.2023	GRADING AND SETTING OUT UPDATE
0021	22.02.2024	PAVING UPDATES IN RESPONSE TO RFI 4697, BAW BT 1750155 EA 275 AND LIGHTING COLUMN LOCATION UPDATES BASED ON RFI 4688-4833, TOTEM SETTING OUT BASED ON RFI 4577

project

name

Co-op Live

the SETTING OUT LANDSCAPE PLAN

SETTING OUT PLAN

LEVEL 01

scale 1 : 250 @ A0

drawn FP

checked TJ

date 12/02/21

project code original version level type role number

reference BRA-POP-ZZ-01-DR-L-8117

submittal 4933

revision C021

