


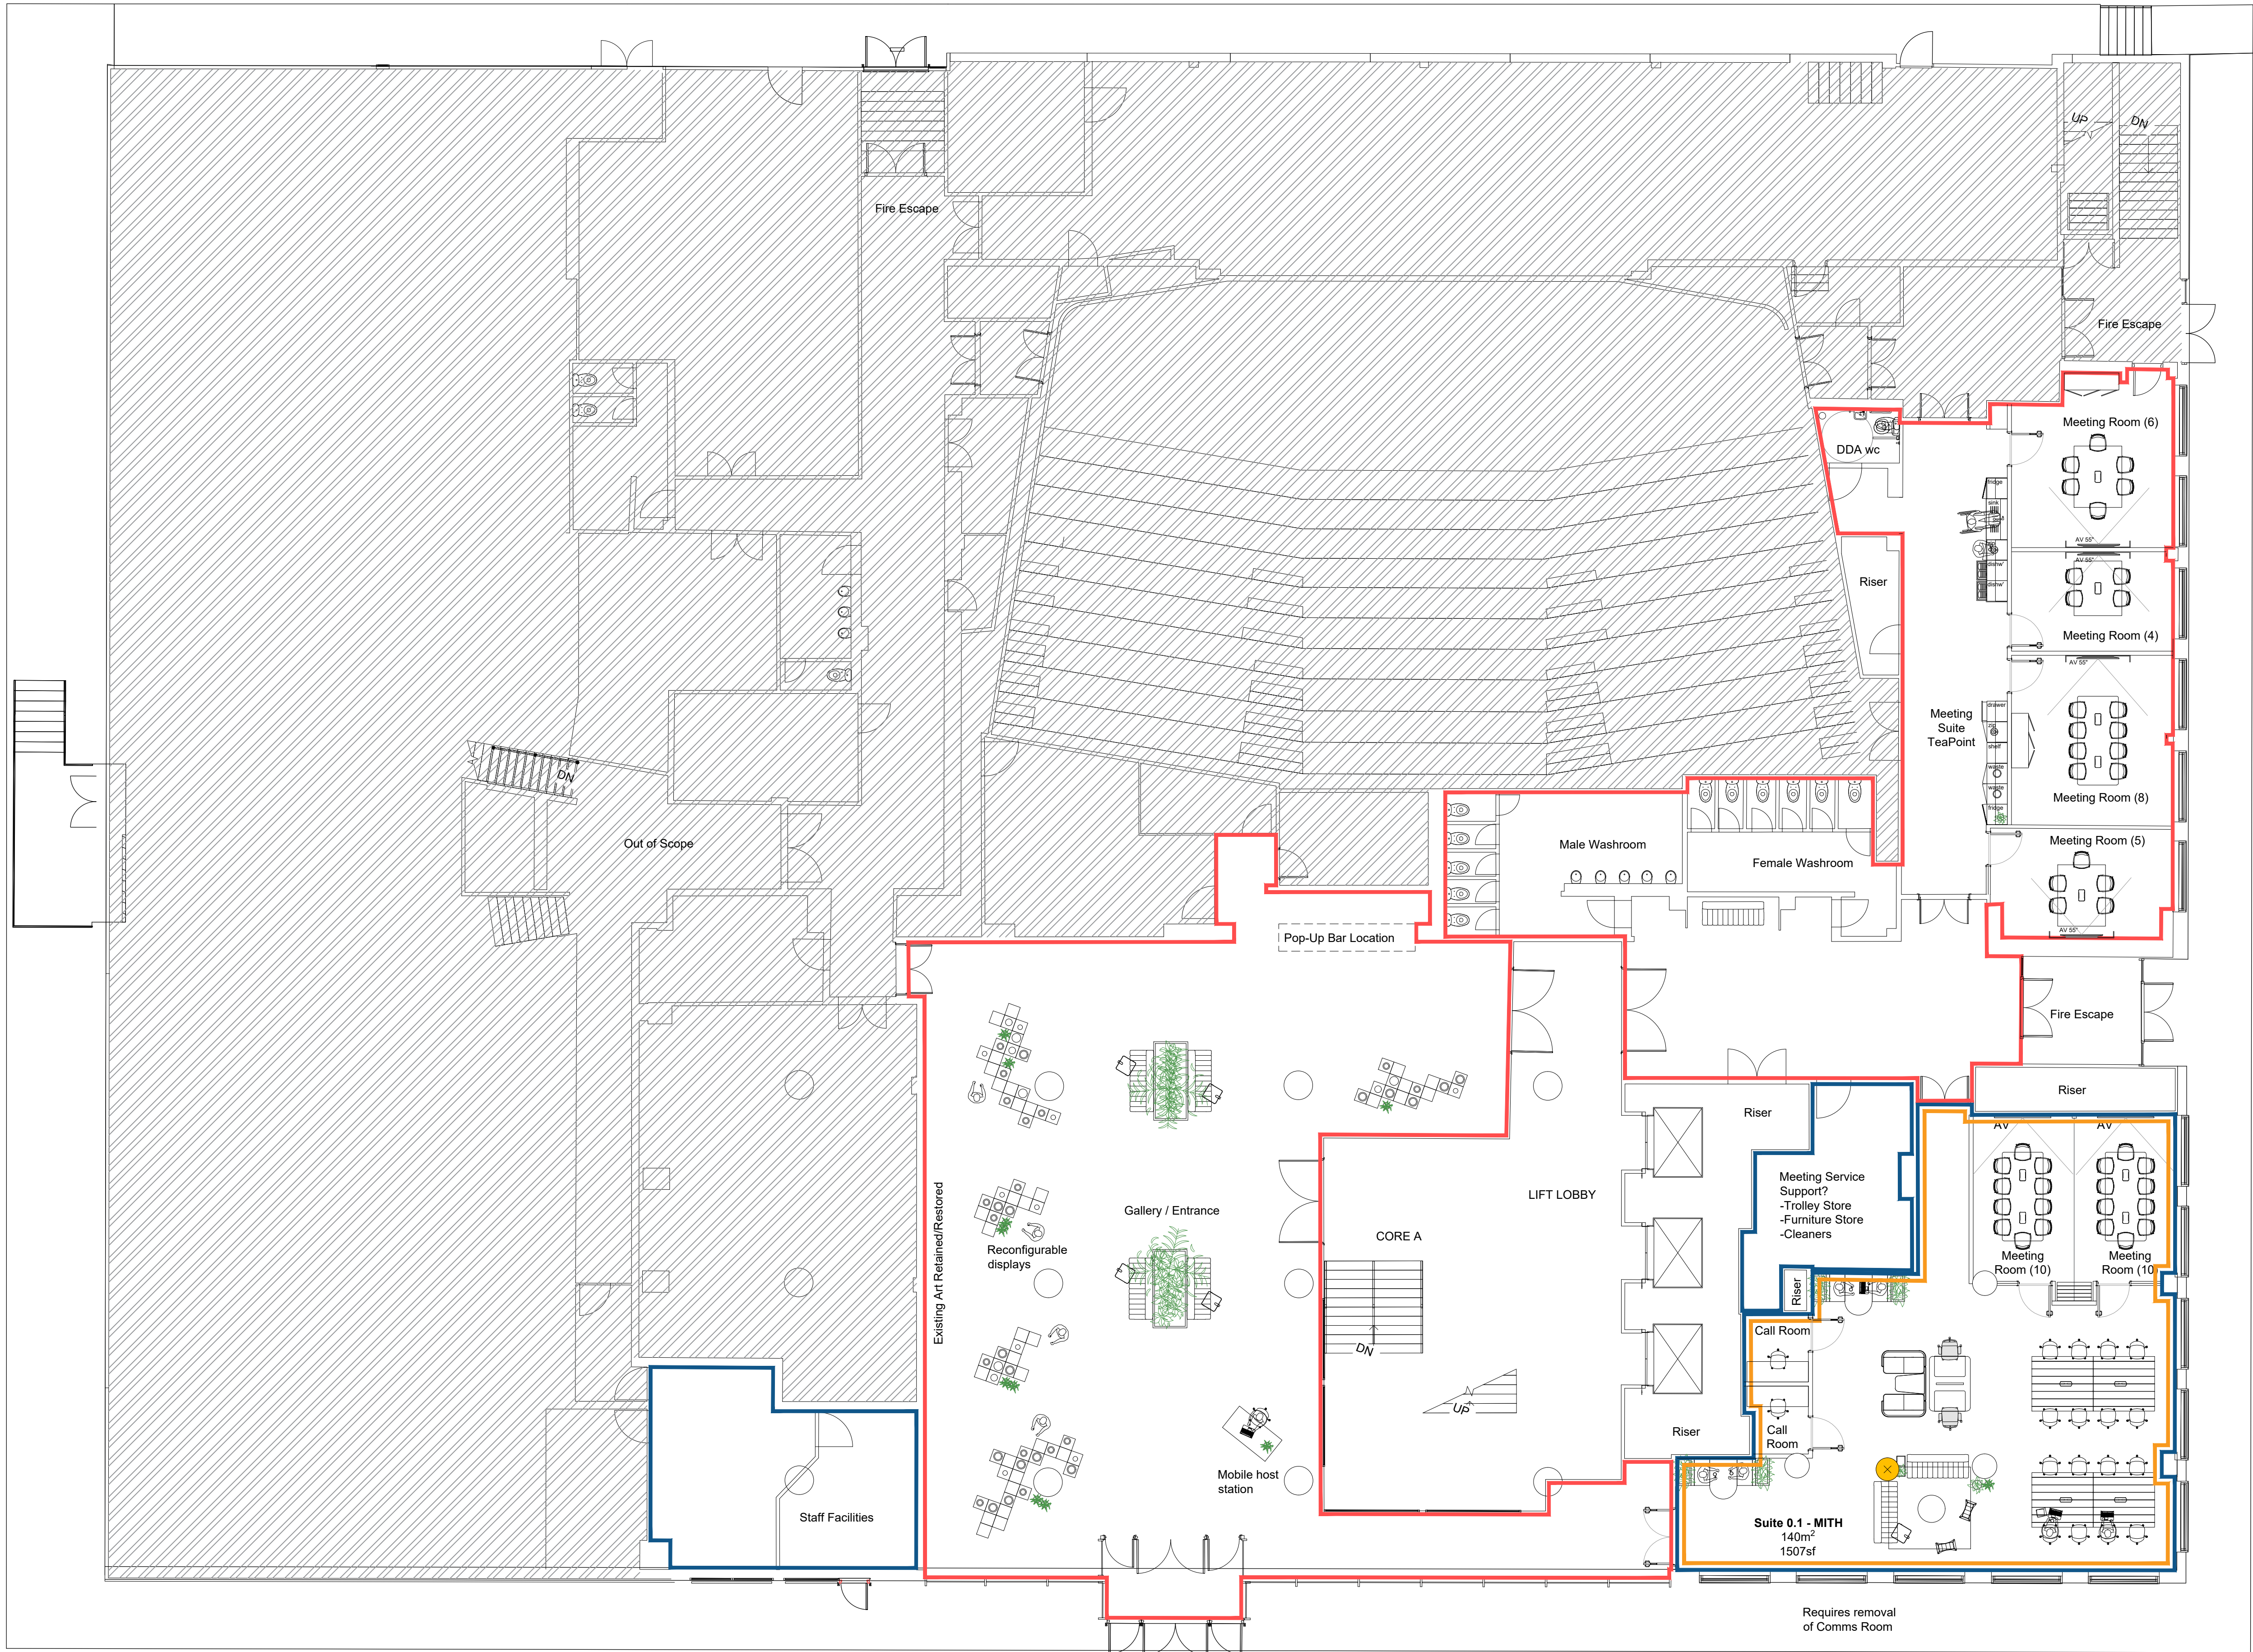

KEY

- Denotes area in original scope
- Denotes area in addition to original scope
- Denotes area as option locations for Hub

Rev: Details: By: Date:

Client:
IDM Bruntwood
Project:
IDM Renold
Drawing Title:
LG General Arrangement - Option B
Upload Reference:
IDMB2-SPH-MW-00-DR-A-00102
SID Project Number:
23035
SID Drawing Number:
23035(SK)-000-1-02
Revision:
C
Scale at A1:
1:100
Drawn By:
SKD
Workstage:
Workstage 1

SPACE INVADER

Email: info@spaceinvaderdesign.co.uk
Web: www.spaceinvaderdesign.co.uk