
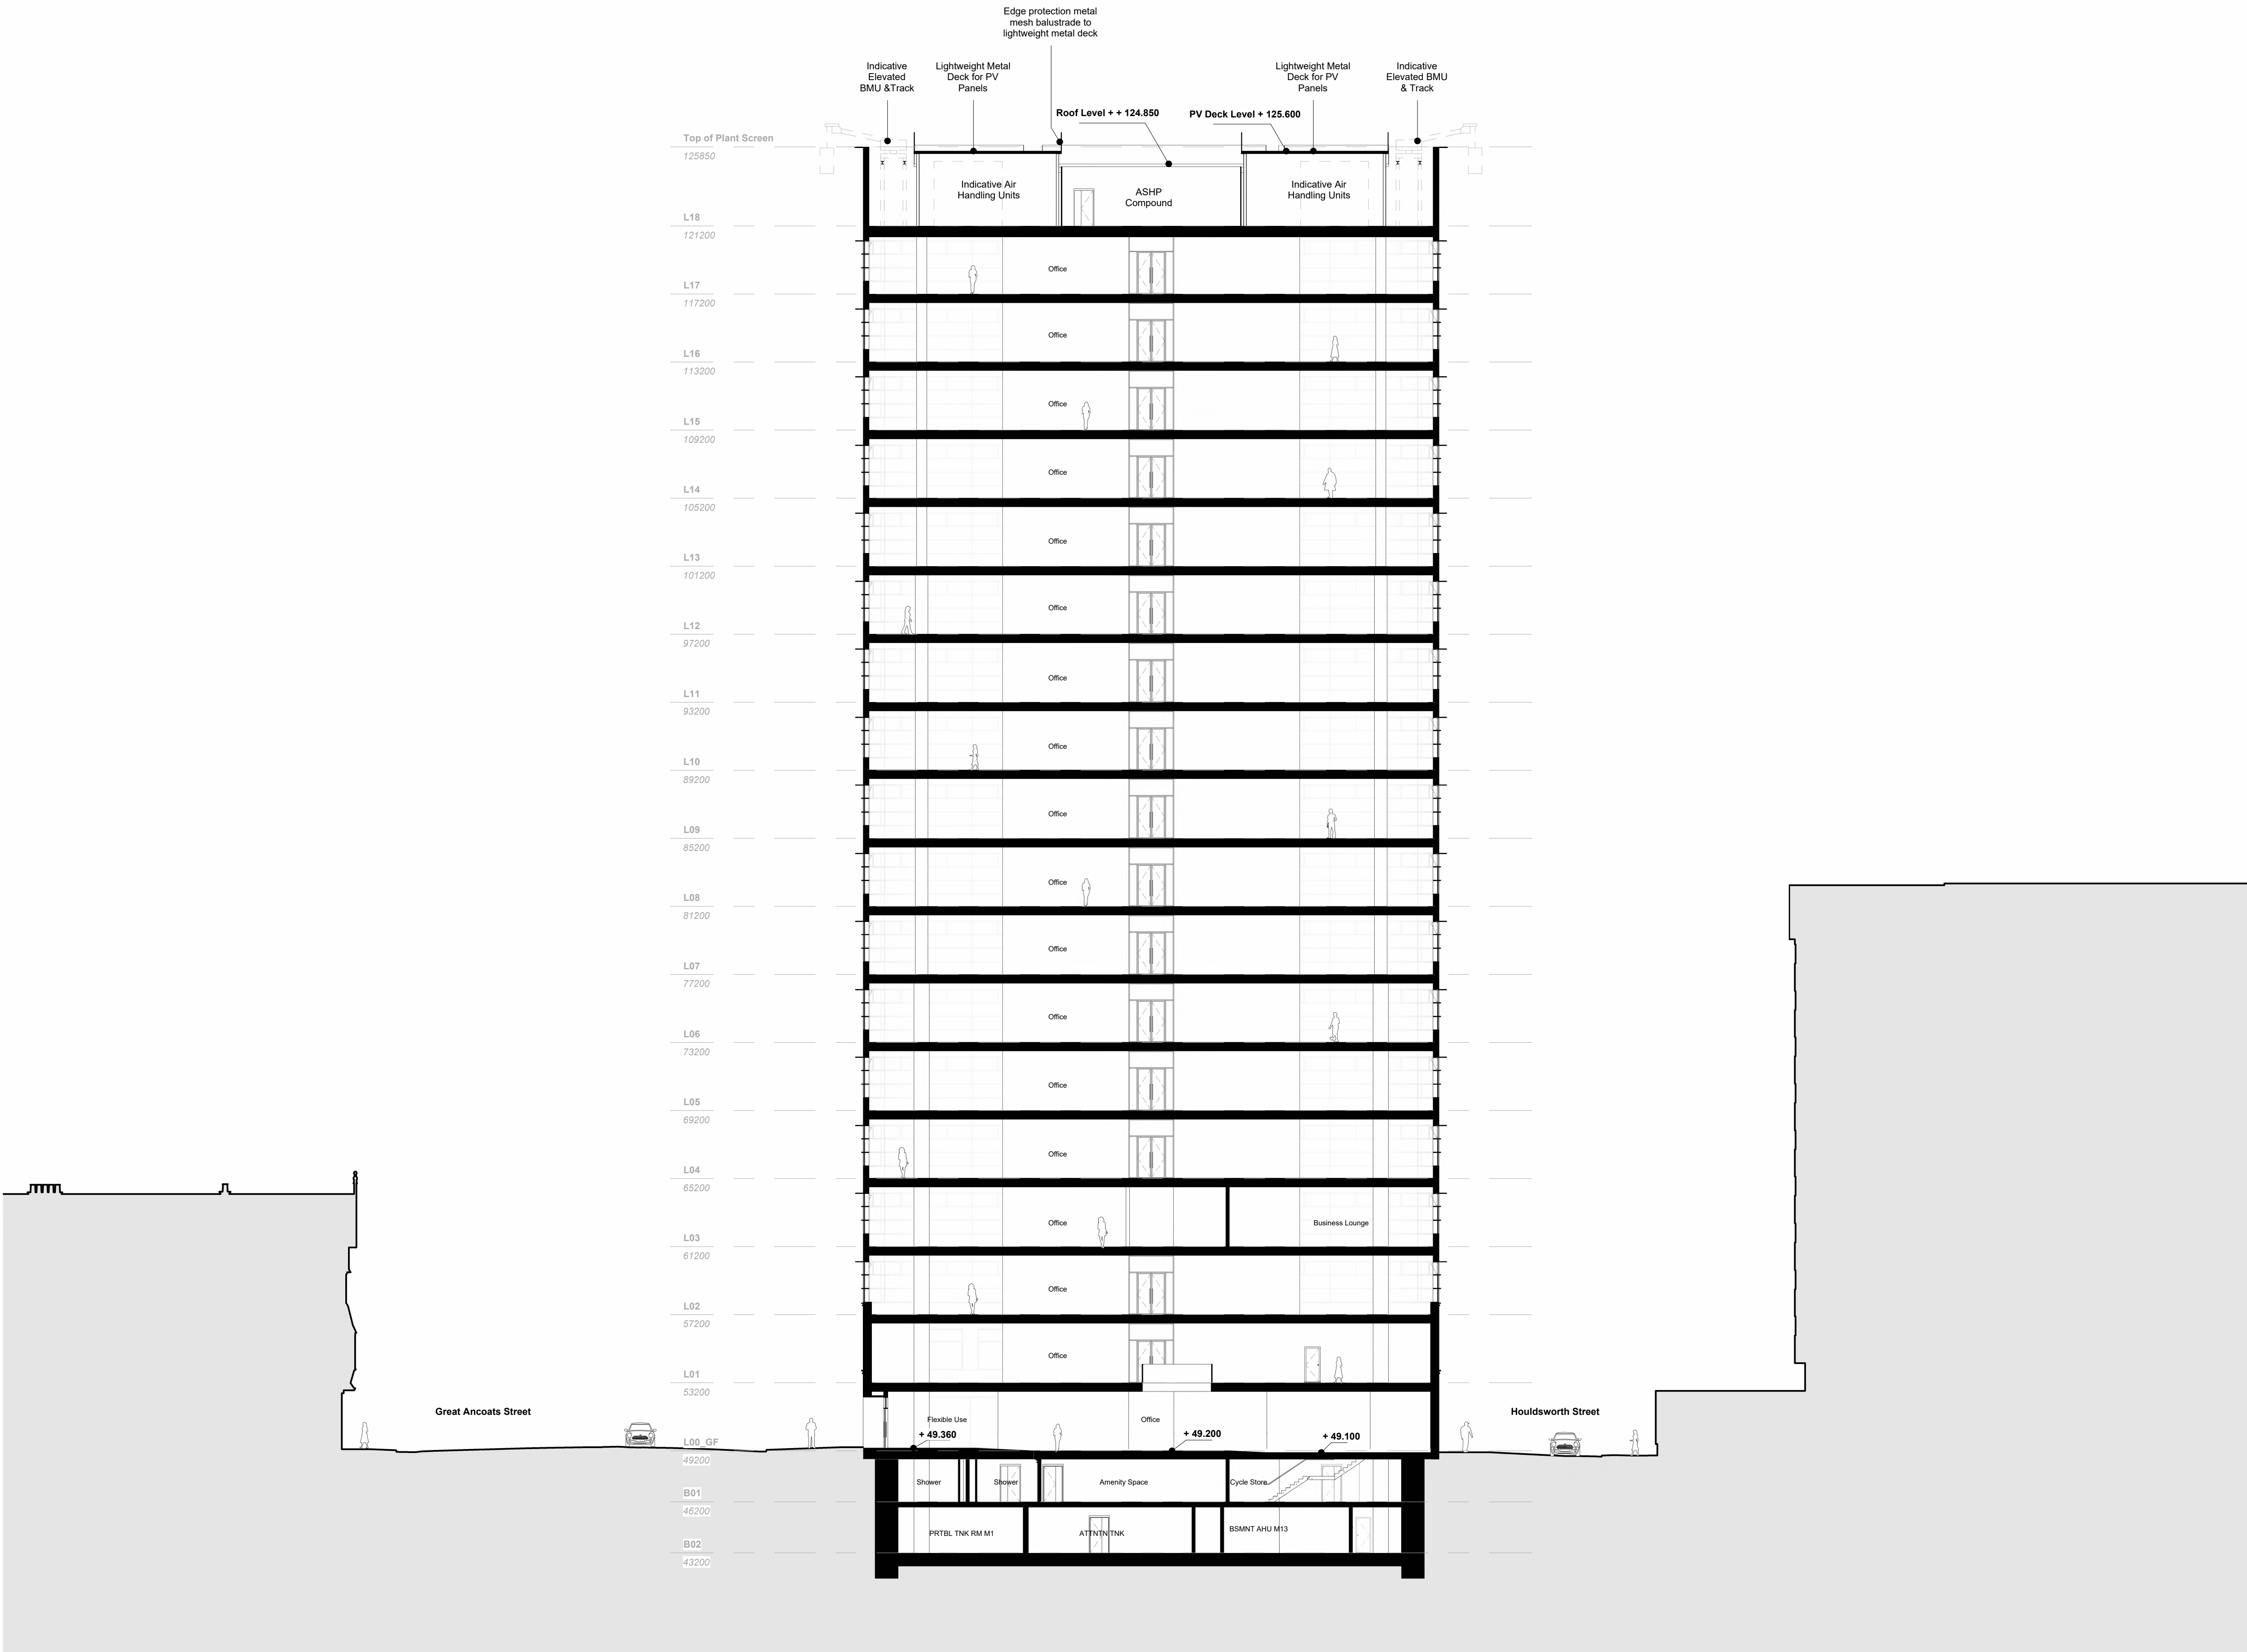


Dimensions are not to be scaled from on this document. Notify Howells of discrepancies affecting the information shown. This drawing is copyright of Howells, the trading name of Glenn Howells Architects Limited.

LEGEND

- Existing wall to be retained, cleaned and made good
- Proposed new wall

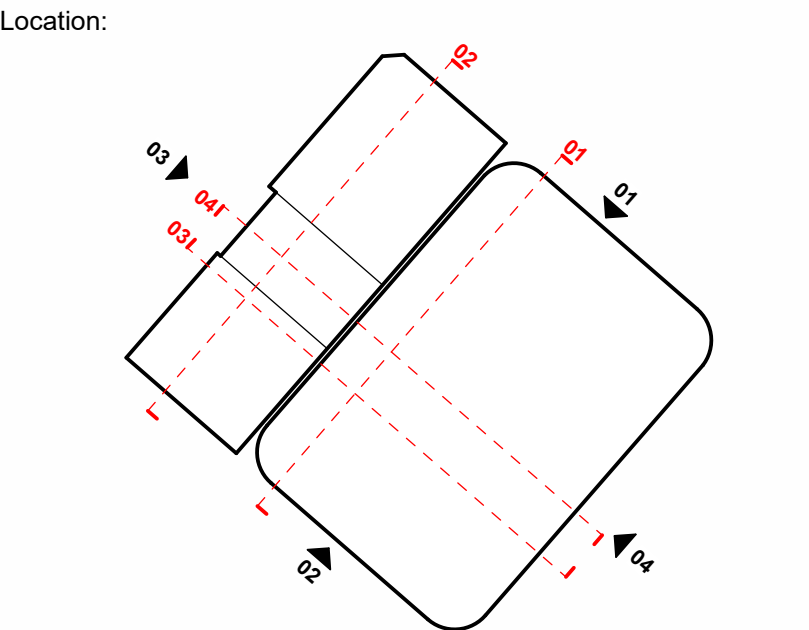

Status:

PLANNING

Revision History:

P01	Planning First Issue	24/04/2024	DJ
-----	----------------------	------------	----

Checked: AD

Project & Client:
Lever Street Manchester working with Soller Group

File Title: 2510-HWS-XXX-ZZ-D-A-05301
Scale: As indicated @A1
Proposed - Section 01 - North-South

File ID: 2510-HWS-XXX-ZZ-D-A-05301
Revision: P01