


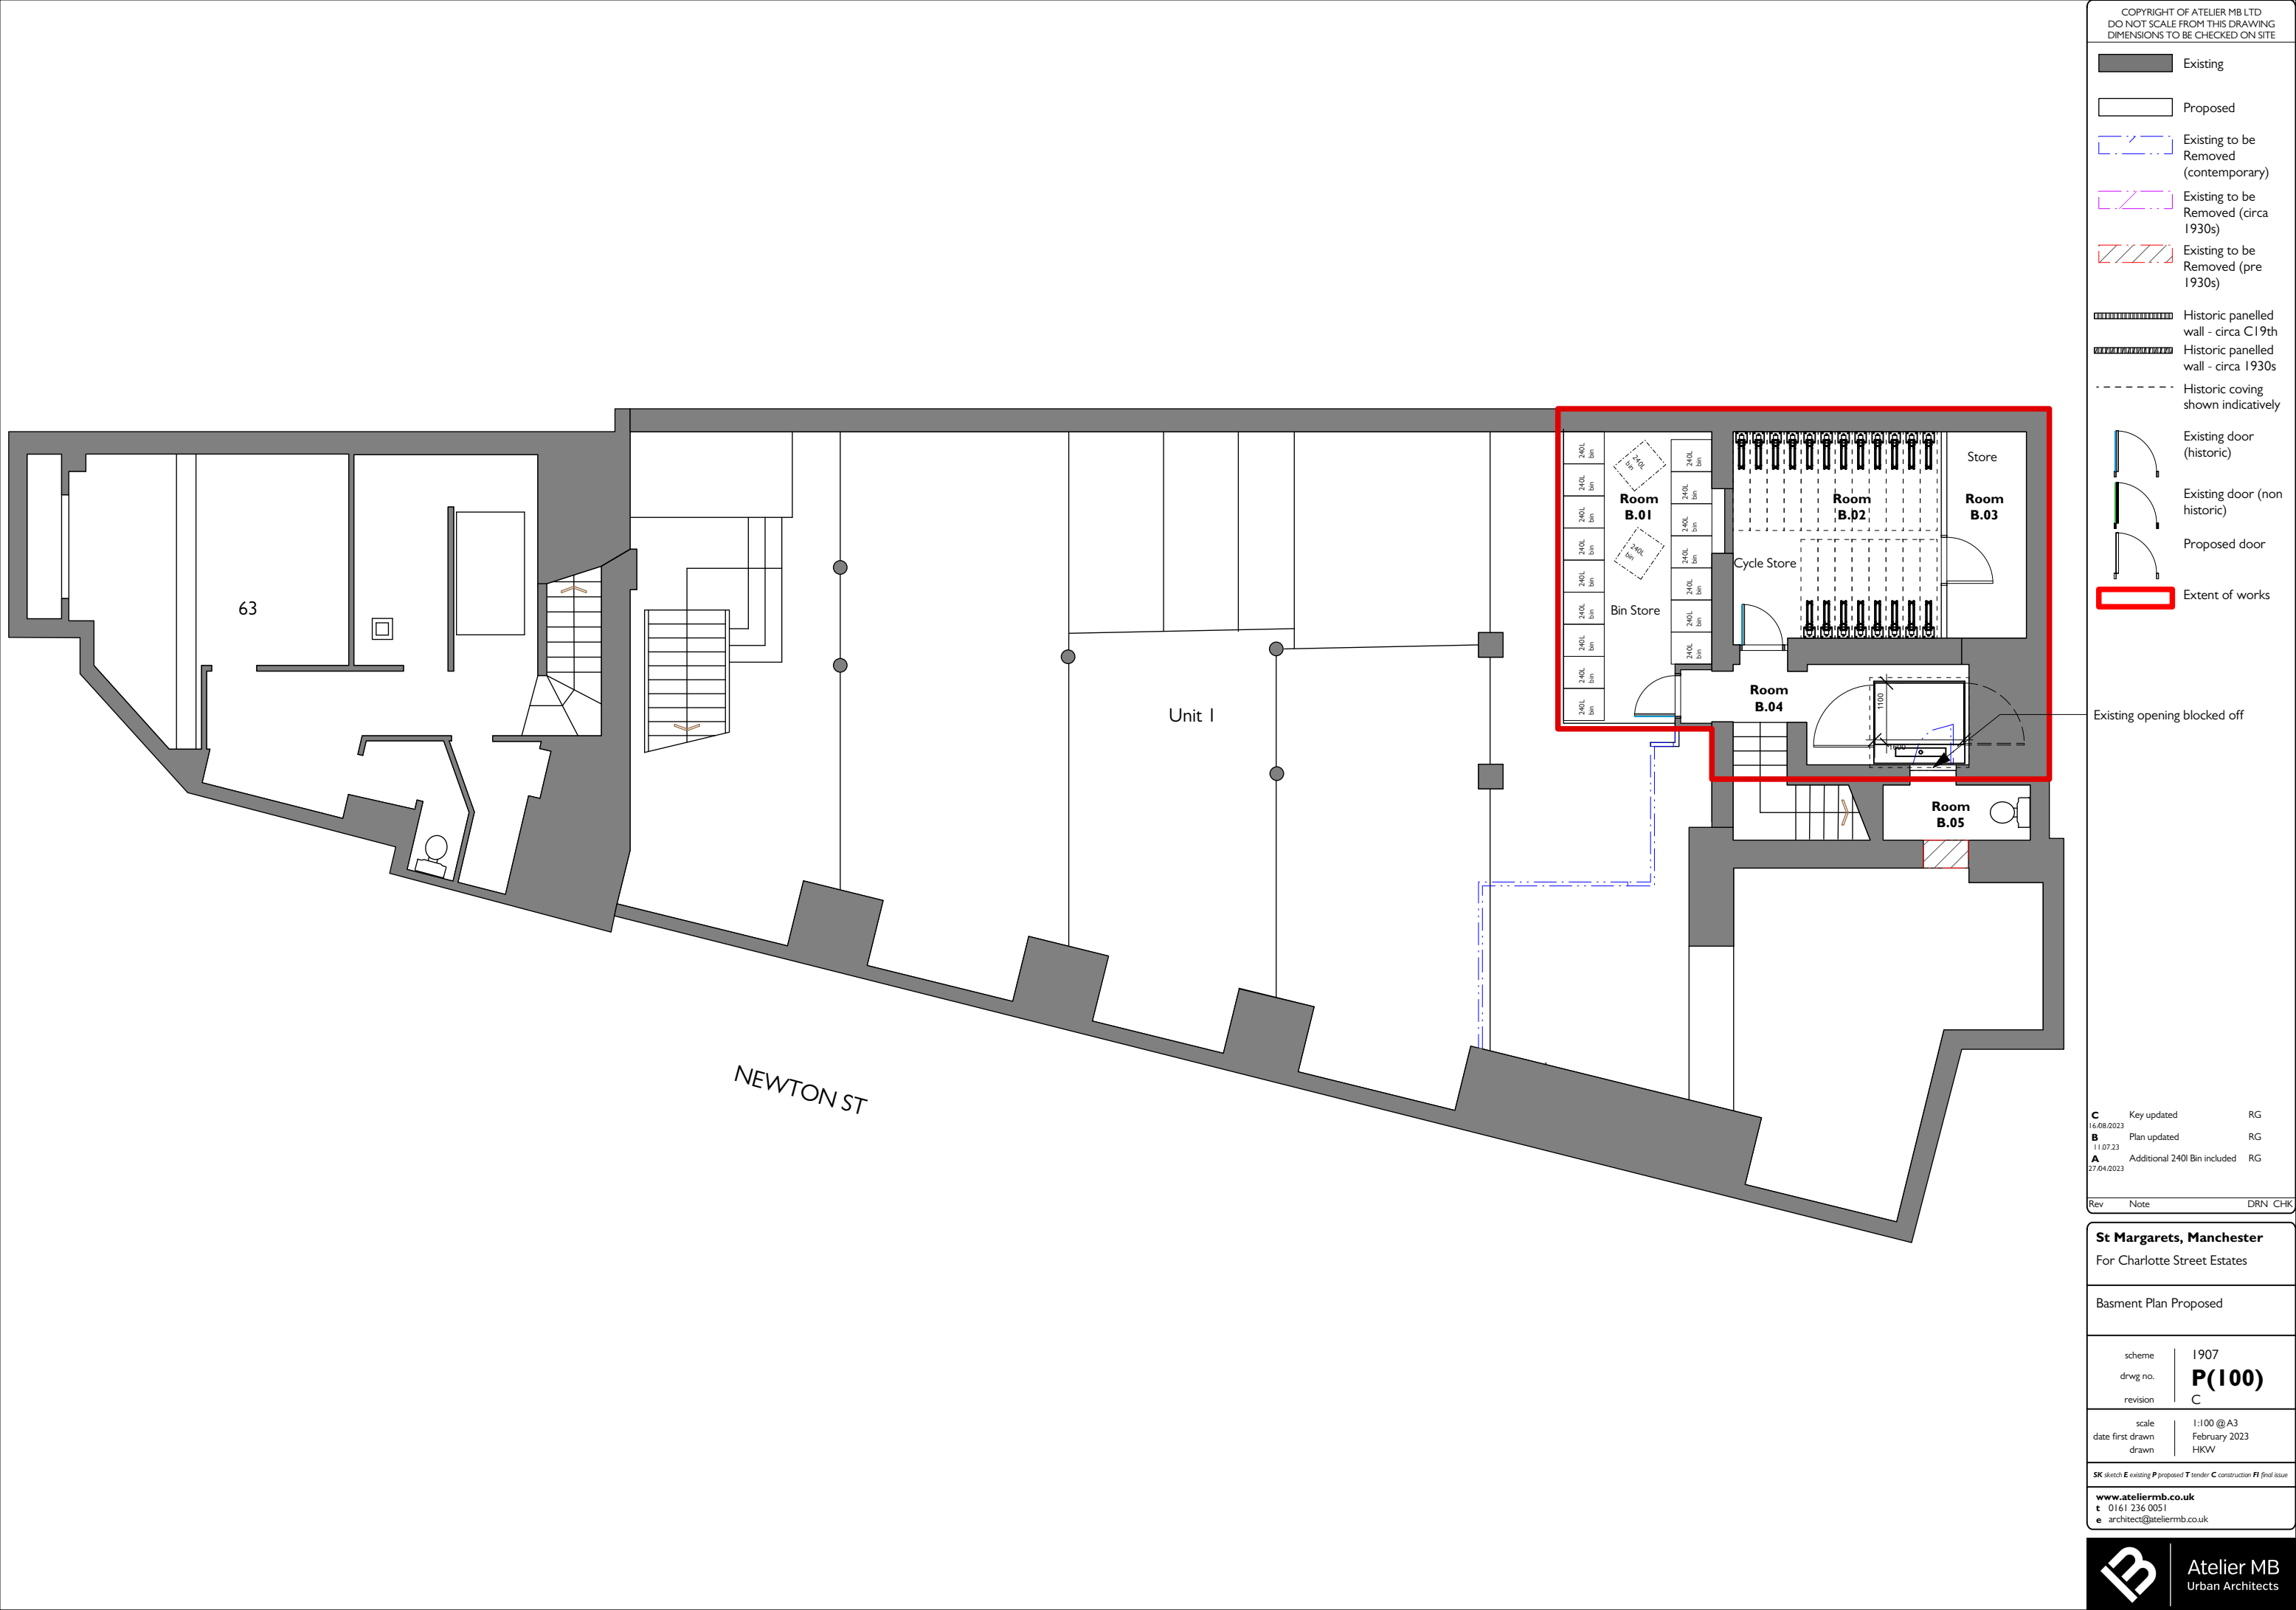

- Existing
- Proposed
- Existing to be Removed (contemporary)
- Existing to be Removed (circa 1930s)
- Existing to be Removed (pre 1930s)
- Historic panelled wall - circa C19th
- Historic panelled wall - circa 1930s
- Historic coving shown indicatively
- Existing door (historic)
- Existing door (non historic)
- Proposed door
- Extent of works

Existing opening blocked off

C	Key updated	RG
B	Plan updated	RG
A	Additional 240l Bin included	RG

Rev	Note	DRN	CHK
-----	------	-----	-----

St Margarets, Manchester
For Charlotte Street Estates

Basment Plan Proposed

scheme	I 907
drwg no.	P(100)
revision	C

scale	1:100 @ A3
date first drawn	February 2023
drawn	HKW

SK sketch E existing P proposed T tender C construction FI final issue

www.ateliermb.co.uk
t 0161 236 0051
e architect@ateliermb.co.uk