

Fire Exit

Fire Exit

 Fire-fighting stair with 0.7m² aerodynamic free area

 Fire-fighting stair with 1.4m² aerodynamic free area

 Ventilated
fire-fighting lobby

☐ Fire-fighting lift

 Fire Alarm Panel

 Dry main outlet


FFE Wet Chemical

FFE Water

FFE C02

● FFE Dry Powder

● FFE Fire Blanket

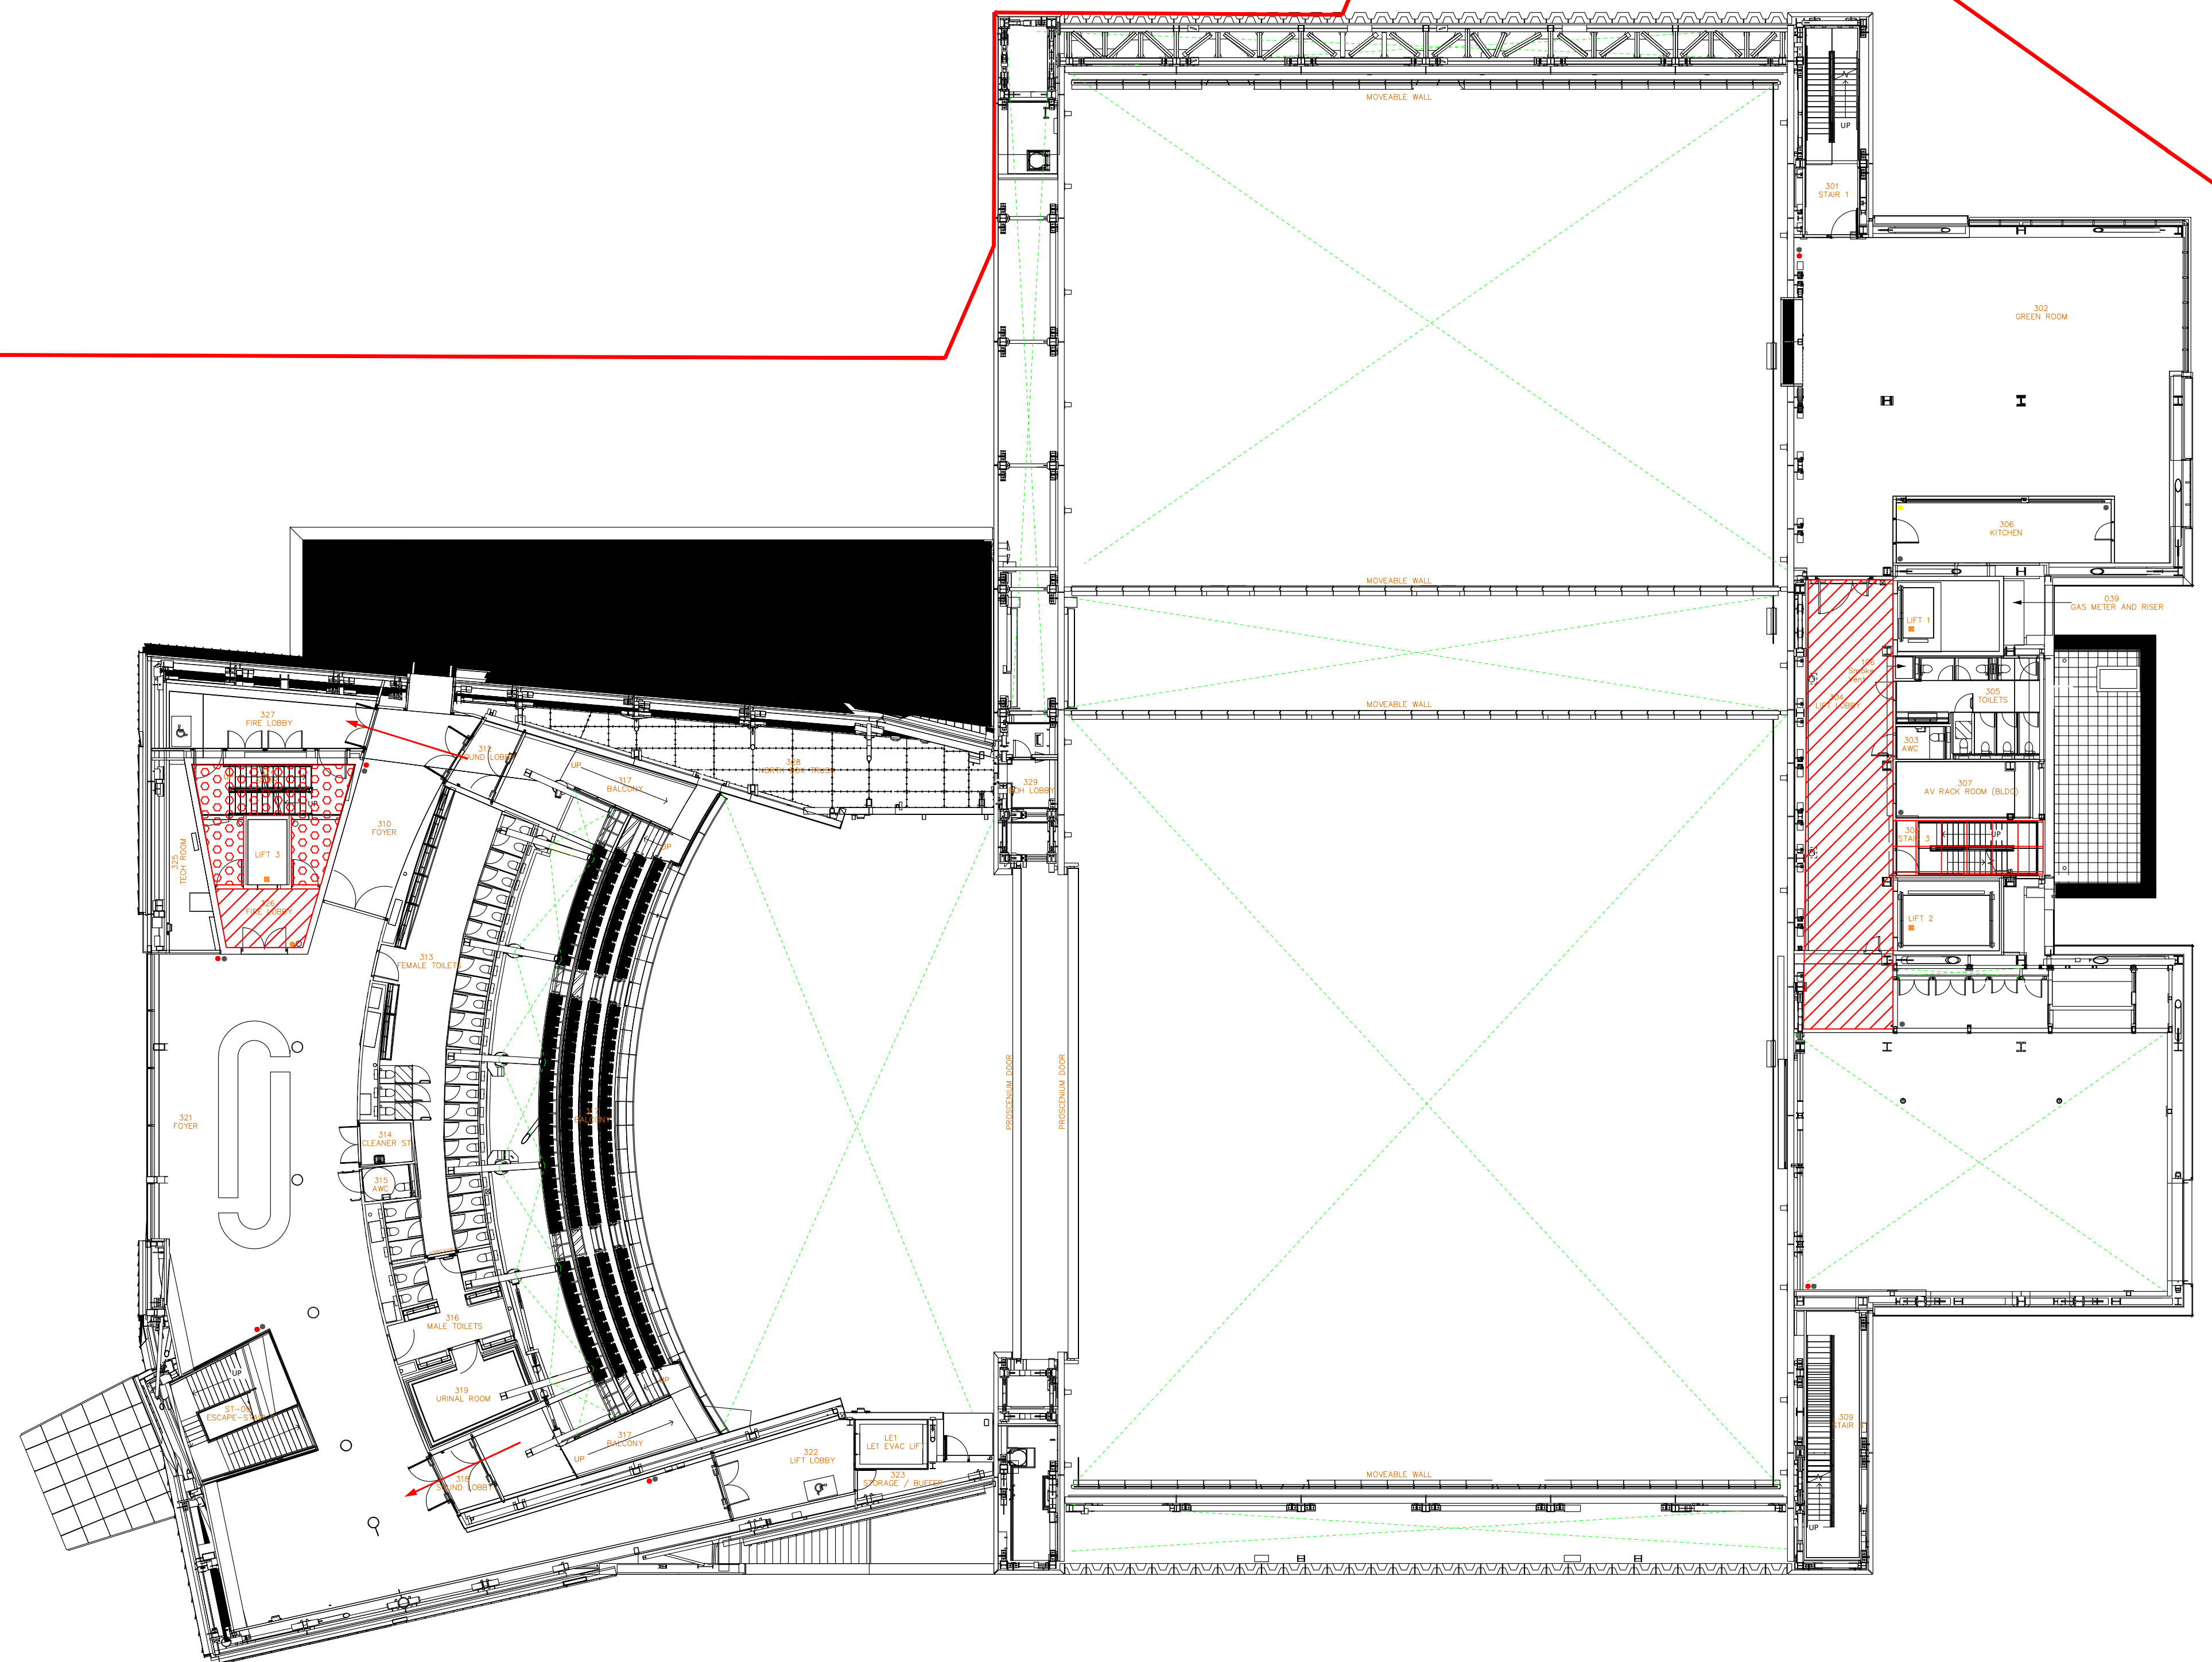

PLEASE NOTE: No liability is accepted for any action resulting from this drawing, however caused. This drawing represents visual concepts and construction suggestions only. The draughtsperson is unqualified to determine structural appropriateness of this design and will not be responsible for improper engineering, construction, rigging, handling or use of this scenery. If professional advice/ documentation is recommended, it must be sought. All materials and construction must comply with local fire and safety regulations. If in doubt... ask!

All Dimensions in mm unless stated otherwise. Do not scale from this drawing and verify all dimensions on site.

© Manchester International Festival. All rights reserved. Reproduction in part or whole, without permission, is prohibited.



PROJECT:	Factory International Licence Application
----------	---

SHEET TITLE:
Factory International - F2 with FFE

	DIRECTOR:
--	-----------

DESIGNER:

LIGHTING DESIGNER:	
--------------------	--

	PRODUCTION MANAGER:
--	---------------------

VENUE:

	DRAWN BY:
--	-----------

	APPROVED BY:
--	--------------

STATUS:

v1.0 2022

DATE:	SCALE:
17/10/2022	1:200

REF. NUMBER:

② A1

/ / /