


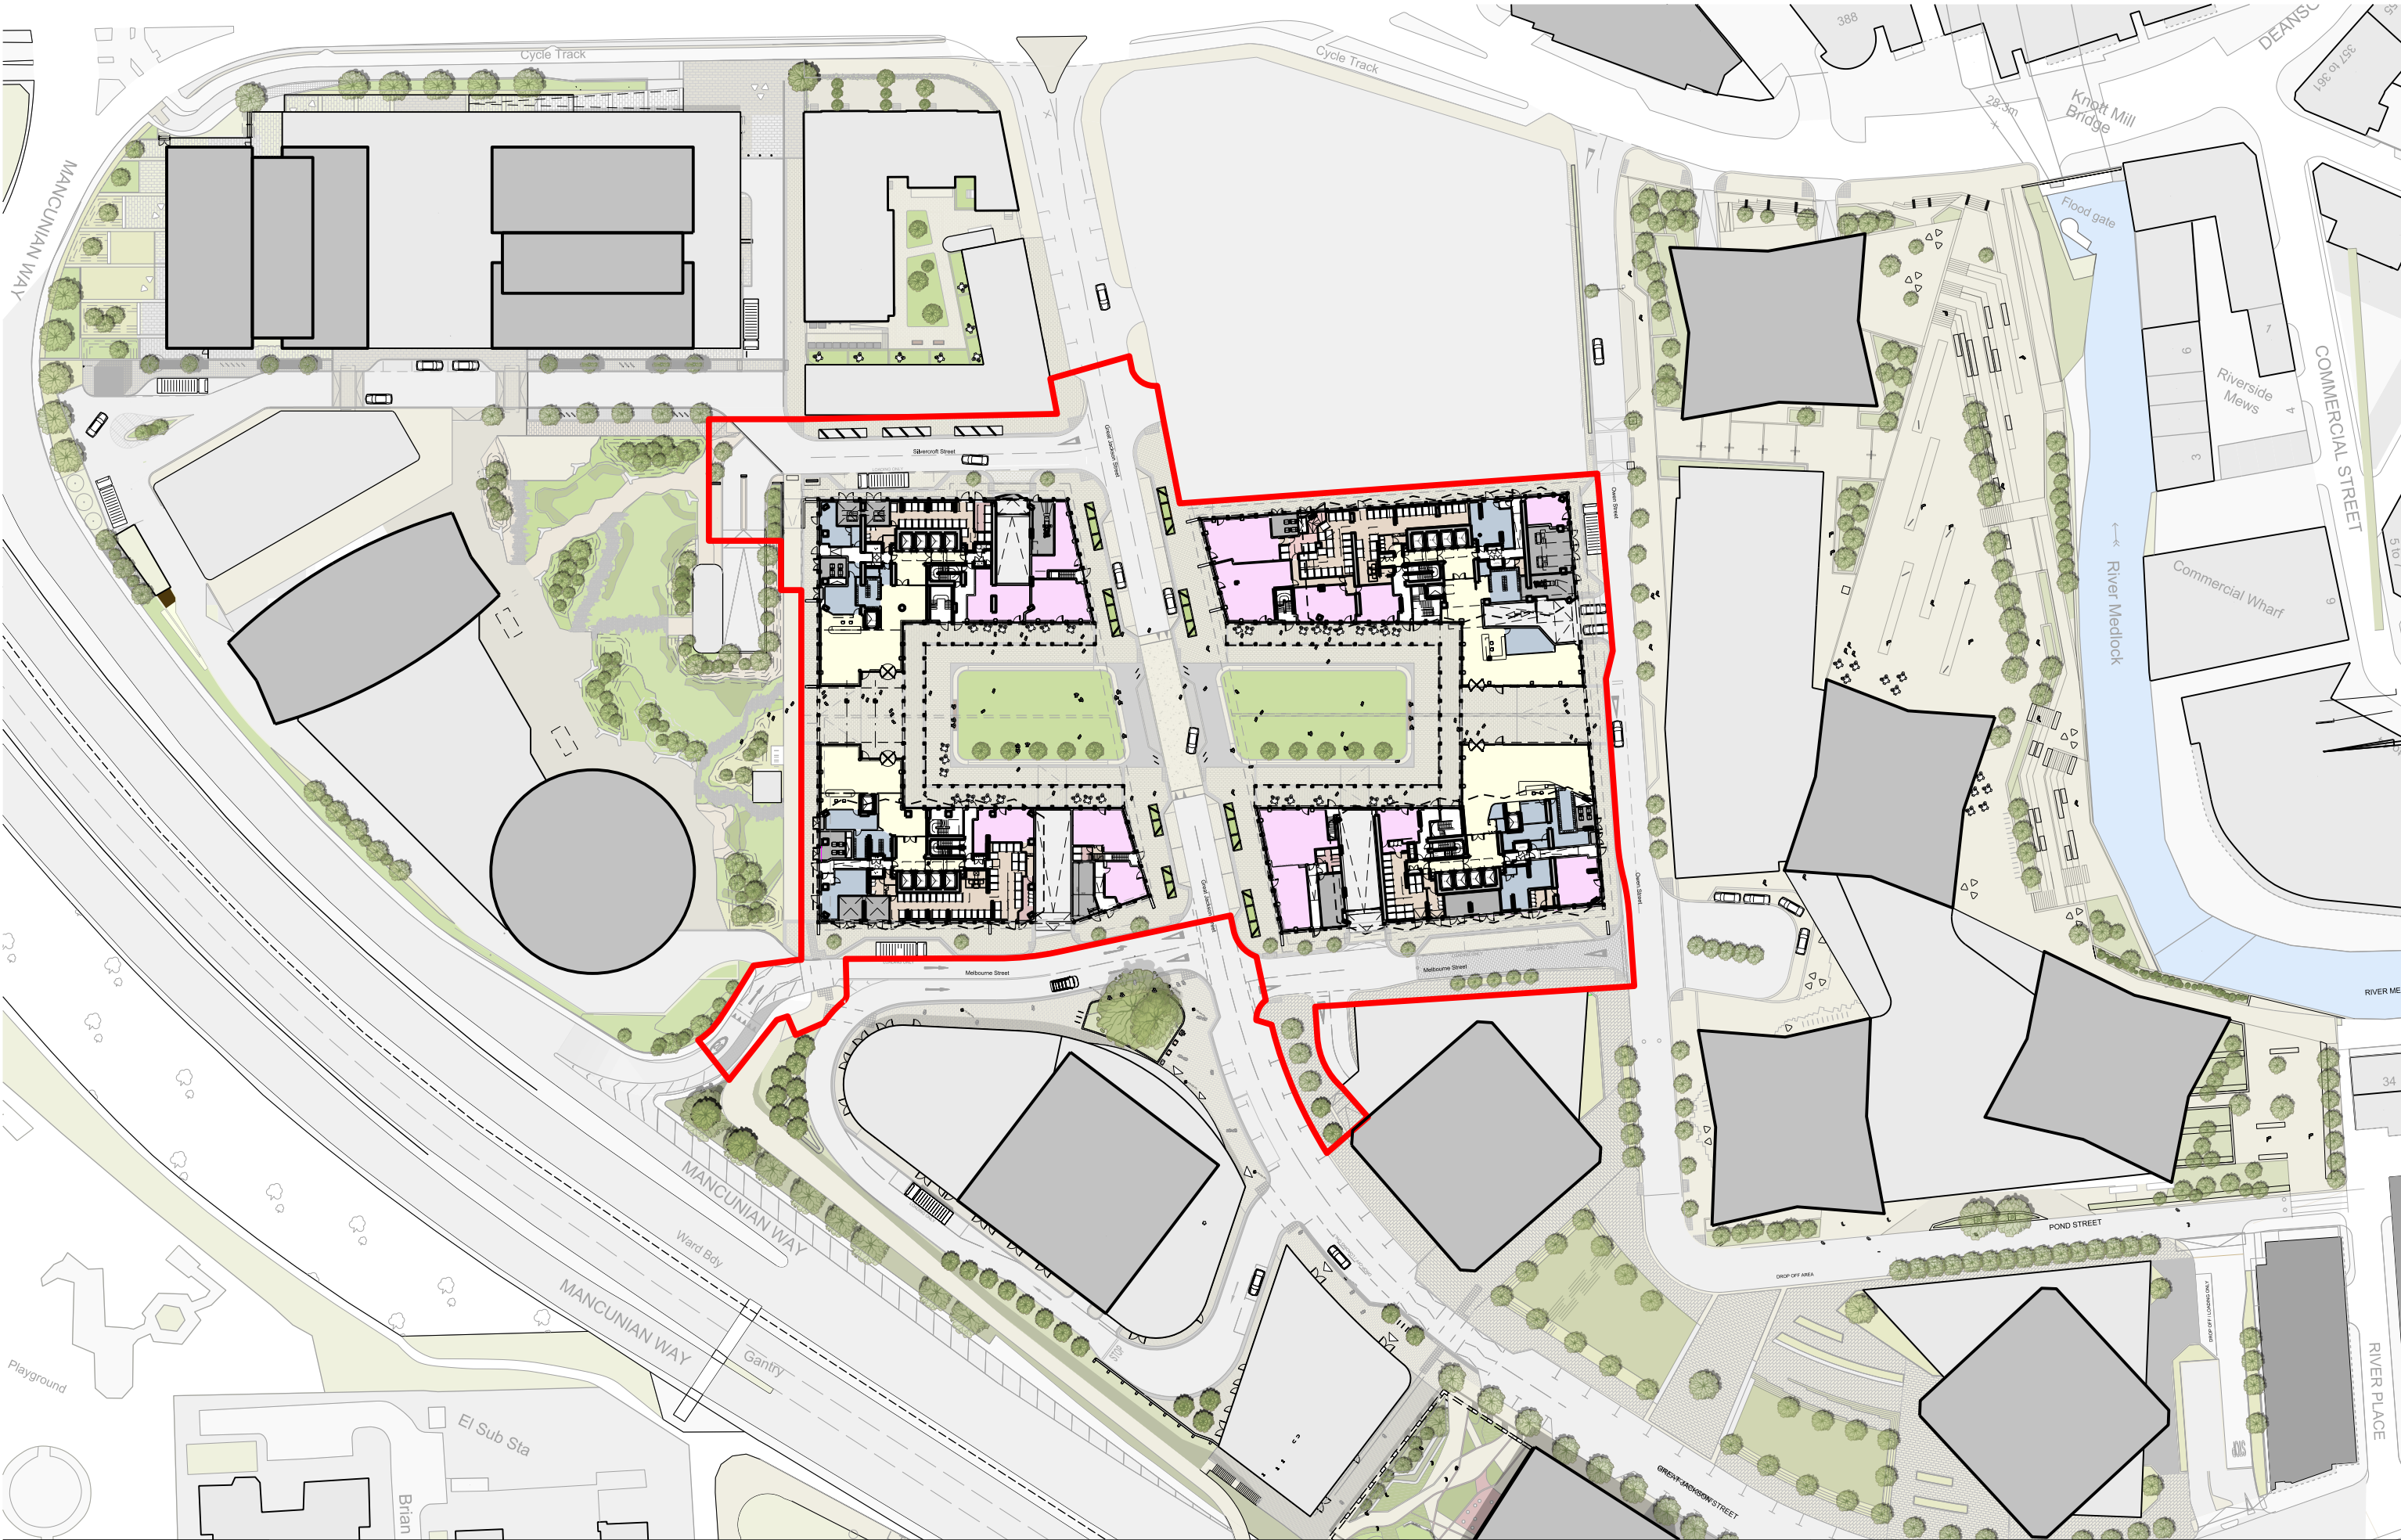

This drawing is copyright
Do not scale off dimensions.
All dimensions to be checked on site by contractor.
Contractor to report any dimensional discrepancies,
errors or omissions prior to commencing on site.

Scale Bar

0 40m

NOTE:

NORTH



Rev	Date	Description
X 01	20.04.2023	Planning Issue
X 02	19.02.2024	Revised to respond to HSE comments.

Project Title
Crown Street Phase 3
Manchester

Status
Planning

Drawing Title
Zone 1
Planning Application Boundary

Job No
10418

Scale
1:1000 @ A3

Drawing No
Z1-SHP-Z460-PL-GRD-B5D801

Revision
X 02

simpsonhaugh

MANCHESTER
Riverside, 4 Commercial St
Manchester M15 4EQ
+44 (0)161 835 2345
www.simpsonhaugh.com

LONDON
5-8 Roberts Place
London EC1R 6BB
+44 (0)20 7549 4000
mail@simpsonhaugh.com