
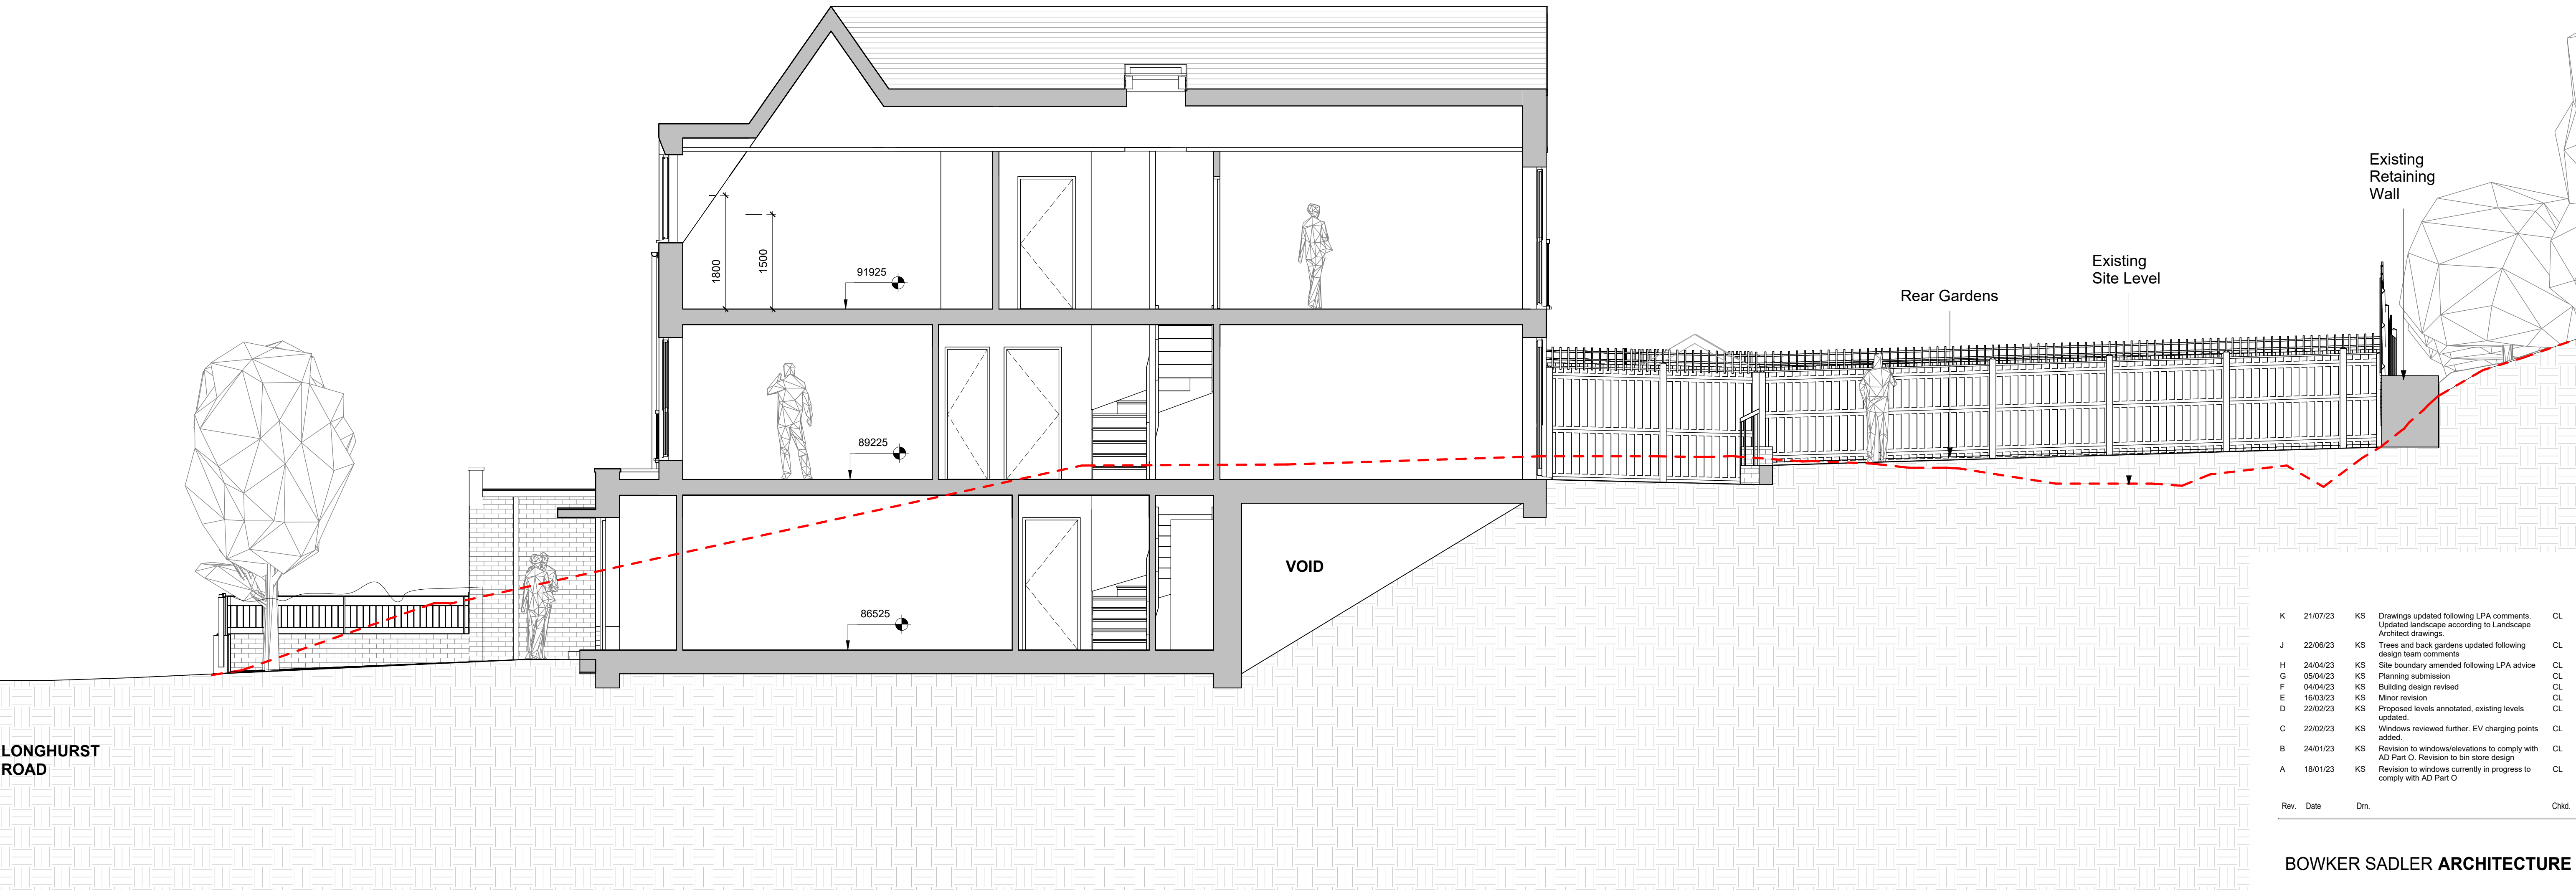


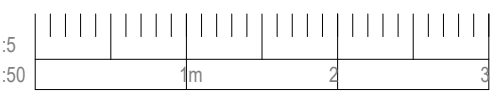

K	21/07/23	KS	Drawings updated following LPA comments. Updated landscape according to Landscape Architect drawings.	CL
J	22/06/23	KS	Trees and back gardens updated following design team comments	CL
H	24/04/23	KS	Site boundary amended following LPA advice	CL
G	05/04/23	KS	Planning submission	CL
F	04/04/23	KS	Building design revised	CL
E	16/03/23	KS	Minor revision	CL
D	22/02/23	KS	Proposed levels annotated, existing levels updated.	CL
C	22/02/23	KS	Windows reviewed further. EV charging points added.	CL
B	24/01/23	KS	Revision to windows/elevations to comply with AD Part O. Revision to bin store design	CL
A	18/01/23	KS	Revision to windows currently in progress to comply with AD Part O	CL

Rev.	Date	Dm.	Chkd.
------	------	-----	-------

BOWKER SADLER ARCHITECTURE

Hatherlow House | Hatherlow | Romiley | Stockport | SK6 3DY
0161 406 7333 | office@bowker-sadler.co.uk | www.bowker-sadler.co.uk

Project
Longhurst Road, Blackley

Client
Great Places Housing Group

Drawing
Proposed Section Block 4 3b5p

Scale	Sheet Size	Drawn	Checked	Date
1 : 50	@ A1	SW	CL	26.07.22

Project No.	Originator	Zone	Level	Form	Discipline	Number	Revision
20-043	-BSA	-				1015	K

Status
Planning

Section 2 - Block 4 3b5p

1 : 50