


GOULDEN STREET

CROSS KEYS STREET

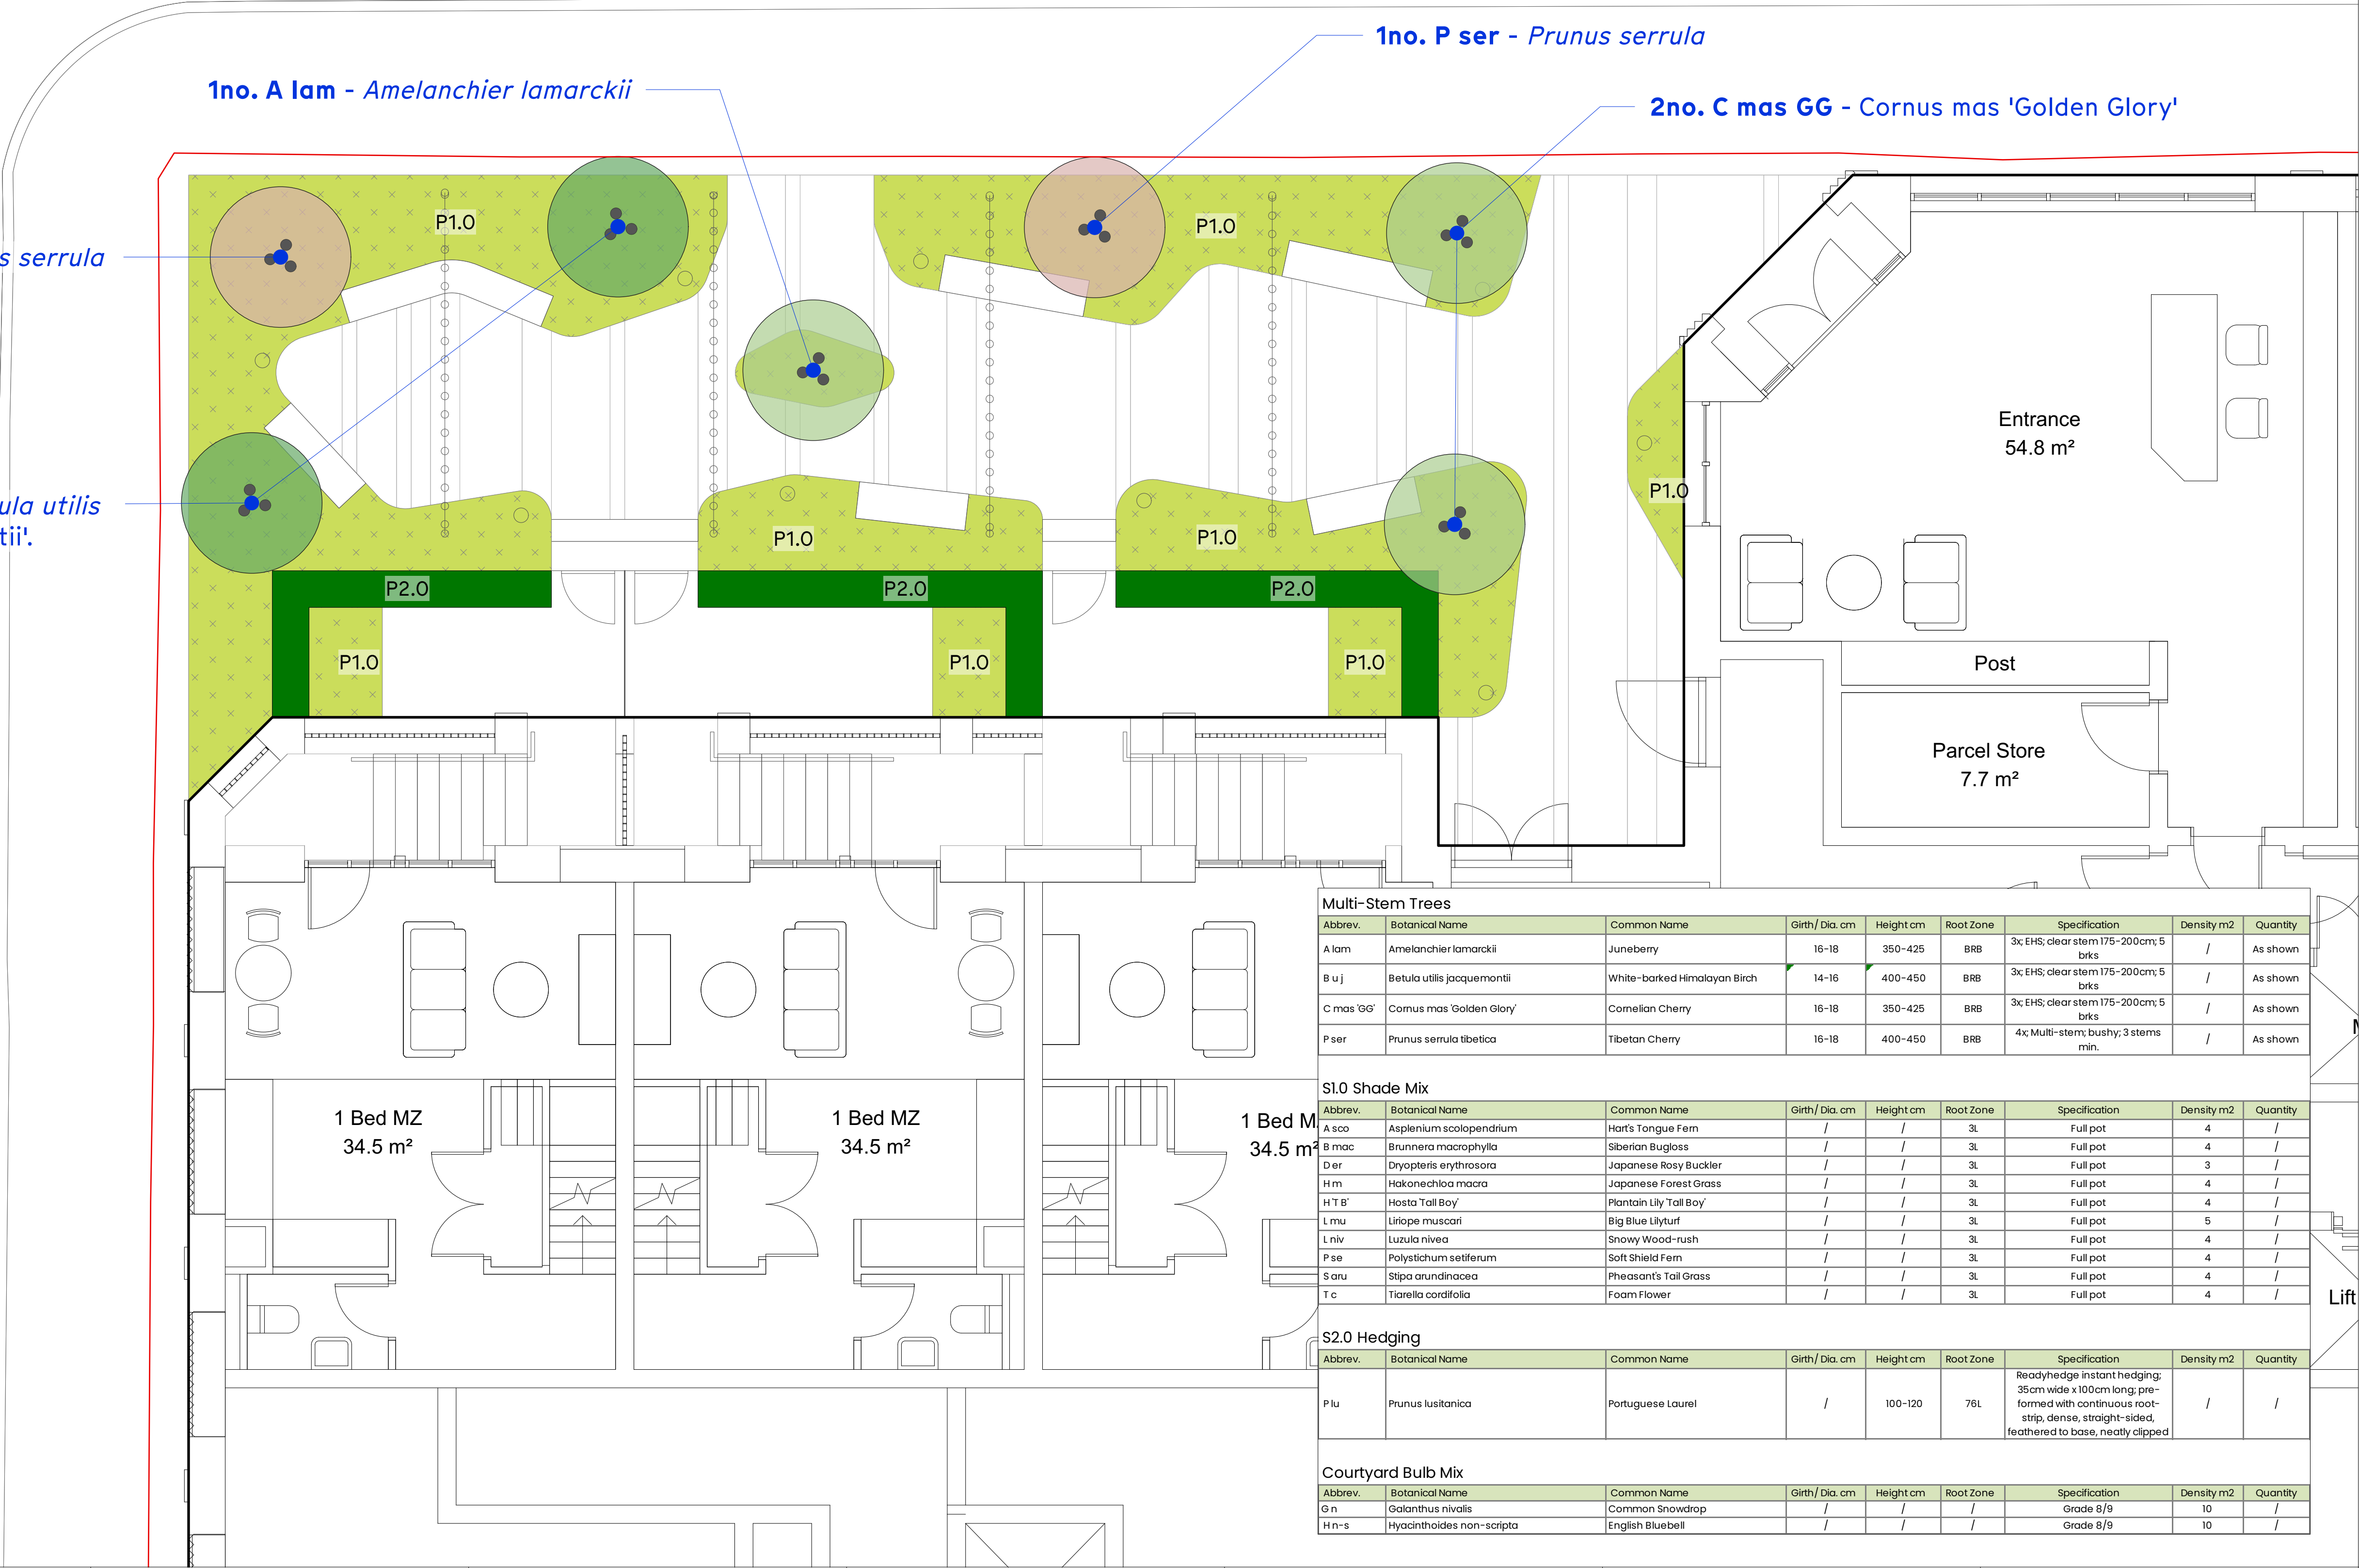

NOTES:

- DO NOT SCALE FROM THIS DRAWING. ALWAYS WORK TO NOTED DIMENSIONS.
- ALL SETTING OUT, LEVELS AND DIMENSIONS TO BE CHECKED ON SITE PRIOR TO THE INSTALLATION OF MATERIALS AND ANY DISCREPANCIES ARE TO BE BROUGHT TO THE ATTENTION OF THE CONTRACT ADMINISTRATOR IMMEDIATELY.
- THIS DRAWING MUST BE READ WITH THE RELEVANT SPECIFICATION DOCUMENTS AND DETAIL DRAWINGS. ANY DISCREPANCIES MUST BE BROUGHT TO THE ATTENTION OF THE CONTRACT ADMINISTRATOR IMMEDIATELY.
- THIS DRAWING IS COPYRIGHT PROTECTED AND MAY NOT BE REPRODUCED IN WHOLE OR PART WITHOUT WRITTEN AUTHORITY.
- ALL DIMENSIONS ARE IN MILLIMETRES UNLESS OTHERWISE STATED.
- NOTE DRAWING SUITABILITY CODE SHOWN BELOW. DRAWING NOT TO BE USED FOR CONTRACTUAL AGREEMENT WITHOUT A1 STATUS.

THIS DRAWING WAS PLOTTED ON:
01/05/2024

REVISION HISTORY				
DATE	REV	ZONE	DESCRIPTION	CHK
15/01/24	1		Full draft pack issue	MDM
05/02/24	2		Revised issue	MDM
01/05/24	3		Architectural plans updated	MDM

KEY

SOFTWORKS

- MULTI-STEM TREE PLANTING**
Refer to Planting Schedule
- P1.0 - SHADE PLANTING MIX**
Refer to Planting Schedule
- P2.0 - PROPOSED HEDGE**
Refer to Planting Schedule

WORKS OUTSIDE RED LINE BOUNDARY FOR ILLUSTRATIVE PURPOSES ONLY

ORIGINATOR

W layer.studio
T 01625 523 157
E manchester or newcastle@layer.studio
SK9 IDR

MANCHESTER NEWCASTLE
30 Grove Street, Flix, Maybrook House
Wilmslow Cheshire
Newcastle-upon-Tyne
NE1 5JE

Client: **Lift**

Project: **Cert Property**

Cross Keys
Ancoats, Manchester

Drawing Title: **GA | Softworks**

Created By: MDM	Checked By: ST	Scale: 1:50	Sheet Size: A1
Project Number: 373	Originator: LYR	Volume: XX-00-DWG-L-3000	Number: 3
Work Stage: Stage 2	Status: Planning	Revision: 3	