



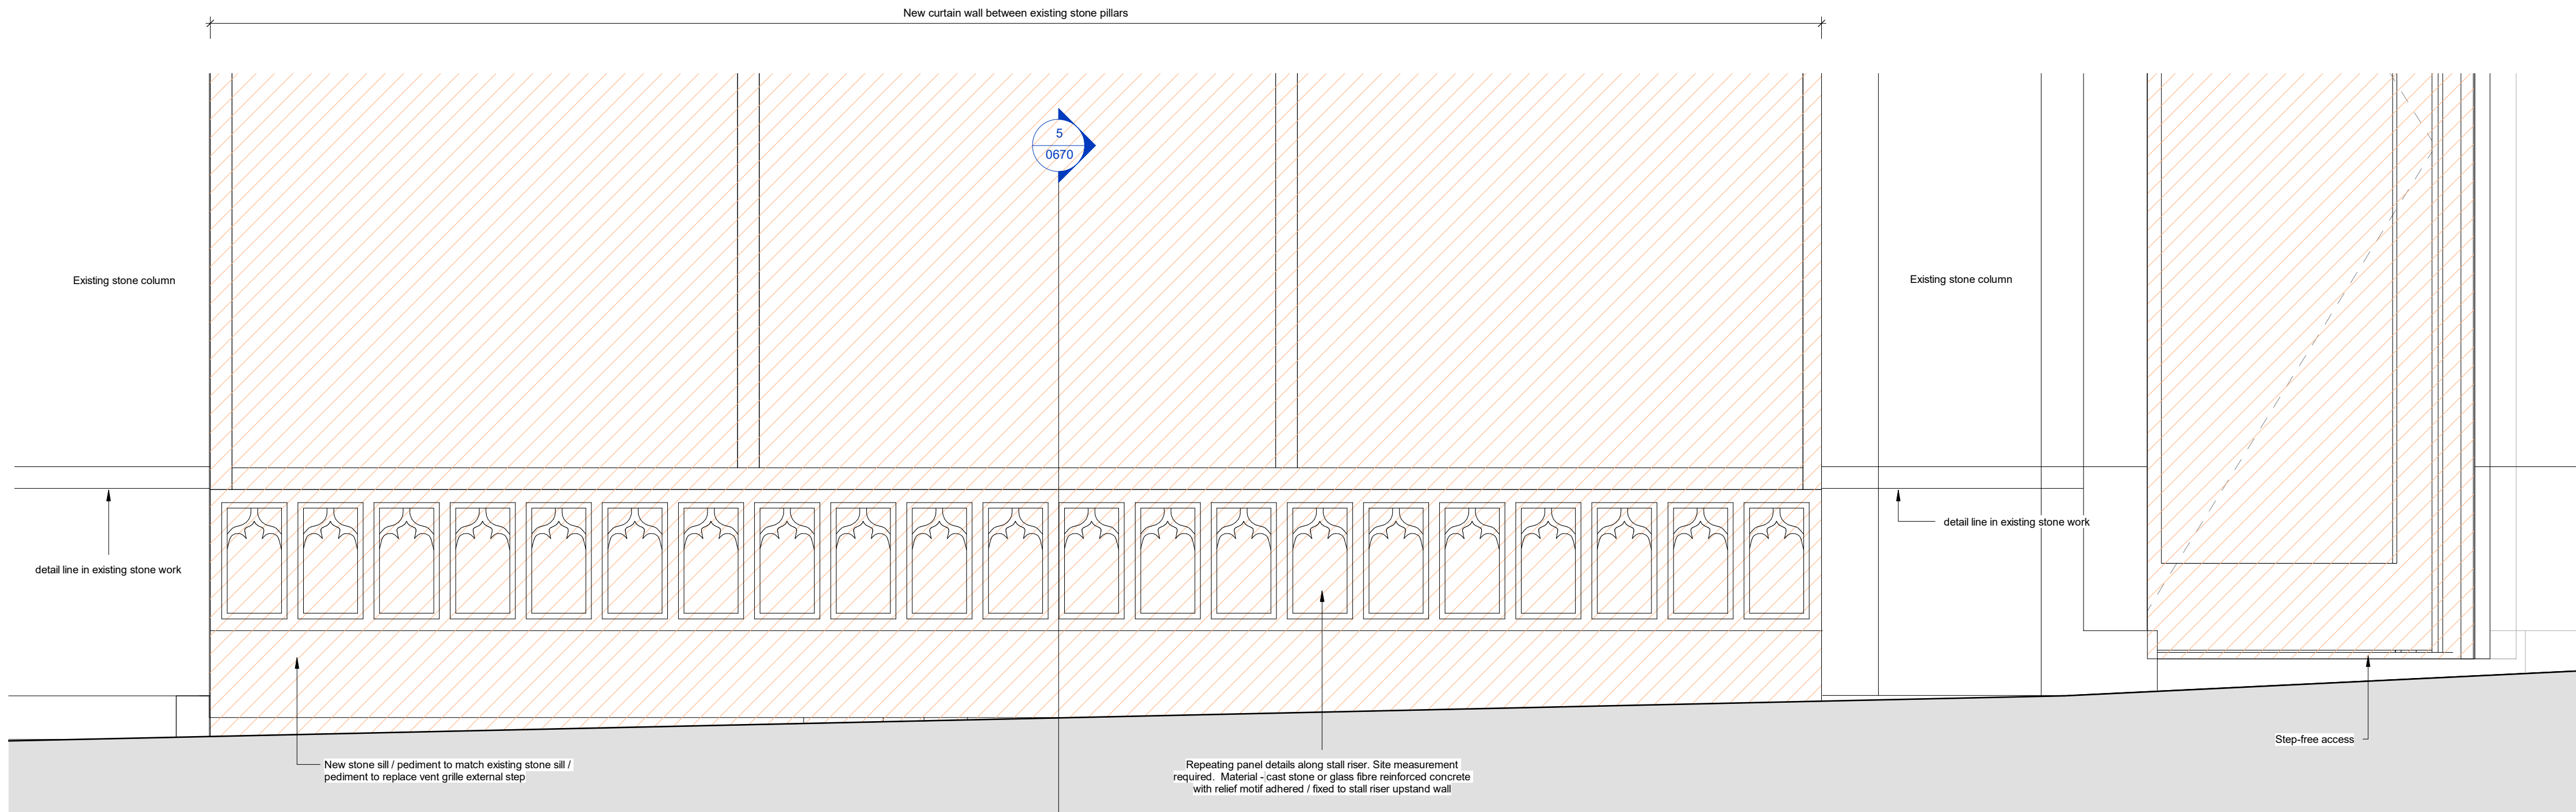

Planning Proposed Elevation 1 Lobby Stall Riser Detail - King Street South

Scale @ 1 : 10


1

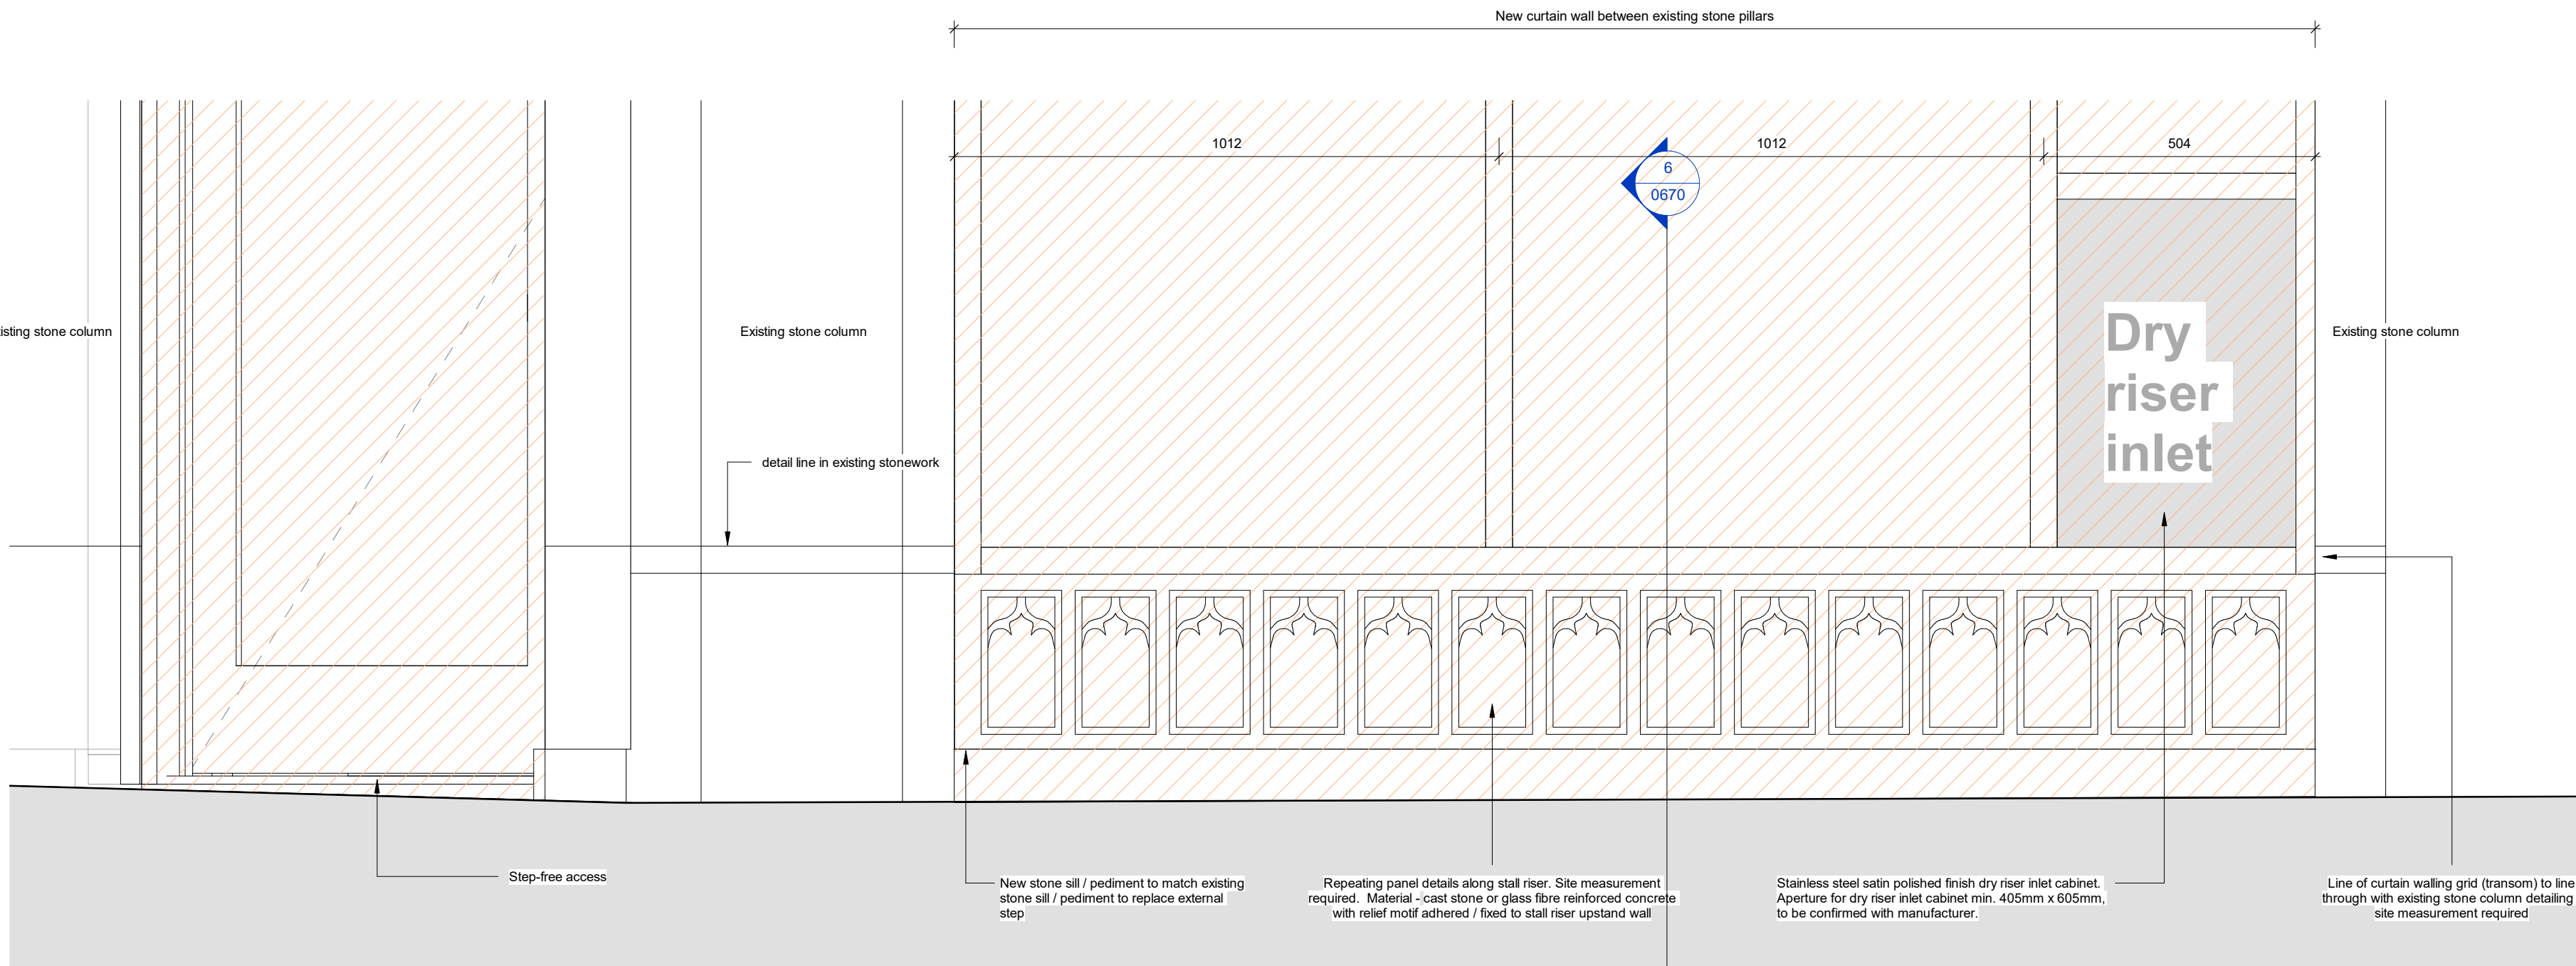

Planning Proposed Elevation 2 Lobby Stall Riser Detail - Four Yards

Scale @ 1 : 10

2

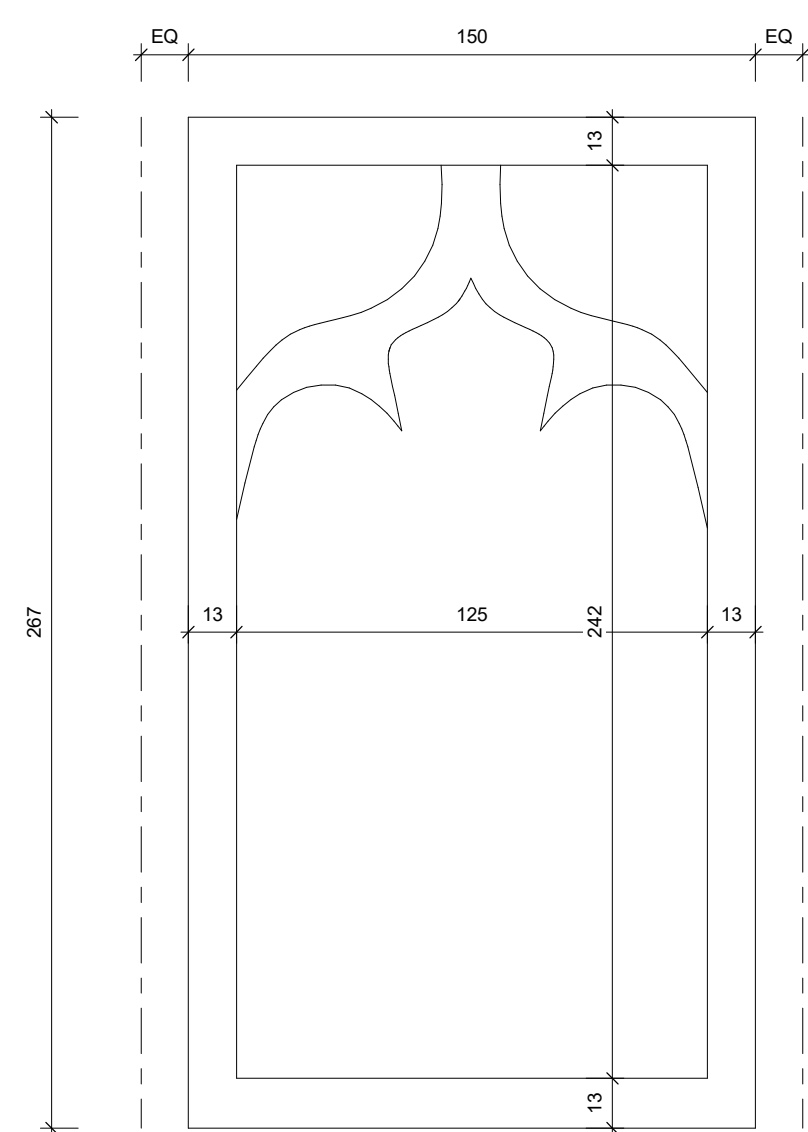

All dimensions given are indicative only and subject to site measurement and specialist manufacturer's detailed design. Pattern based on existing timber door panels.

3

Stall Riser Panel Detail

Scale @ 1 : 2

Scale Bars		TO BE USED ONLY AS GUIDANCE			
1:5	mm	0	50	100	200
1:10	mm	0	100	200	500
1:20	mm	0	500	1000	500
1:50	mm	0	500	1000	2500

NOTES

- All dimensions and levels are to be checked on site.
- Any discrepancies are to be reported to the architect before any work commences
- This drawing shall not be scaled to ascertain any dimensions. Work to figured dimensions only.
- This drawing shall not be reproduced without express written permission from AEW.
- Title overlay drawings and ownership boundaries are produced using all reasonable endeavors. AEW cannot be responsible for the accuracy or scale discrepancy of base plans supplied to them.
- All works are to be undertaken in accordance with Building Regulations and the latest British Standards.
- All proprietary materials and products are to be used strictly in accordance with the manufacturers recommendations.

This drawing contains the following model files: -

11702-AEW-ZZ-XX-M3-A-0001
0485-ACIES-ZZ-XX-M3-S-5000_P14
4052-KIN-XX-XX-M3-ME-5900_WIP

CDM 2015

Client notified of duties: 04/11/2020

Principal Designer: Nationwide CDM

Unless noted below, all known hazards have been highlighted on the drawing.

Survey Note:

This drawing is based upon 3D survey information by Output Precision, initially received by AEW on 22/02/2021, and incorporating subsequent updates received on 15/05/2021, 17/05/2021, 27/02/2023, 06/03/2023.

The elements presented here as 'existing' reflect the state of the building as existing at the time of the 3D surveys. Proposed information reflects the current design at RBA Stage 5.

The previously submitted and approved planning application drawings (050x series) were based on a 2018 2D survey by RPS, following which some internal strip-out works had been undertaken (not as part of this project).

P01 17/11/23 Initial Issue, Planning information updated to Revit Survey model base. Sheet size & scale updated. Drawing updated for Planning Submission

Rev Date Description Drawn by Checked By

Status Purpose of Issue

S2 For Planning

drawing stage Stage 5

client

Glasgow City Council as Trustees of Strathclyde Pension Fund

project

Manchester, King Street

drawing title

Entrance Lobby Stall Riser Panel Detail

date 17/11/23 drawn MH

scale @ A1 As indicated checked DS

Rev P01

11702-AEW-XX-00-DR-A-0671

Dwg No

aew architects
0161 214 4370
www.aewarchitects.com

aew