




Item B: Fascia Letters- Scale 1:15
2-off Digitally Printed Opaque Vinyl Patches.
Note:- Applied to Awning Valance.



Item A: Fascia Letters- Scale 1:50
1-off Set of Router Cut Internally Halo Illuminated Built-up Acrylic Letters Mounted onto Existing Background.
Note:- Existing Background to be Made Good by Others.

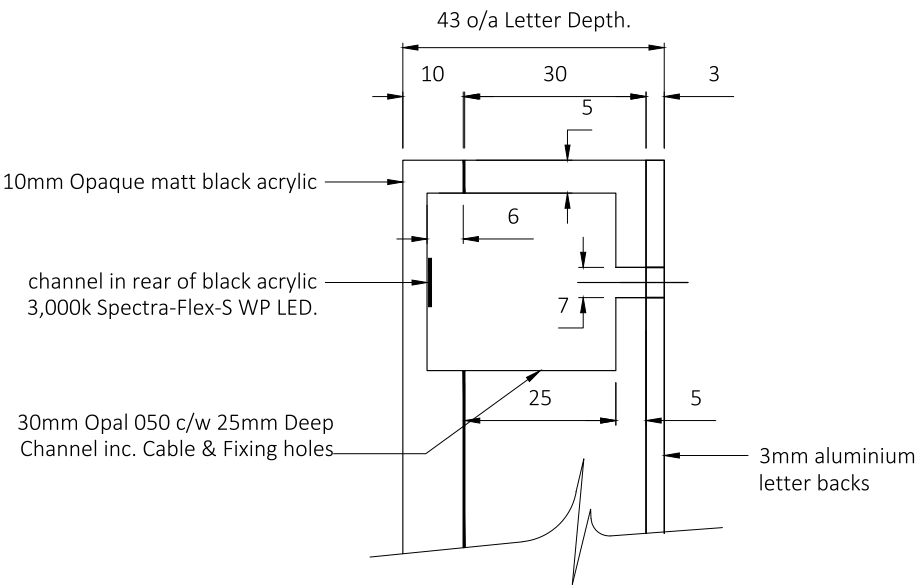



Rev.:	Rev Date:	Revision Details:
C	18.12.2023	Rev C (RB): Cap heights added. Rev B (MRW) Additional Elevation Details Added. Rev A (MRW) O/S Site Location Map Added

File Name: Clarity Job Documents\Watches of Switzerland\64507\Proposal					Client: Watches of Switzerland
Job No: 64507	Scale: @ A3 as stated	Drawn by: MRW	Checked by:	Date: 3.11.23	Site: St Anns Manchester






Proposed Elevation (Awning Open) - Scale 1:50 @A3

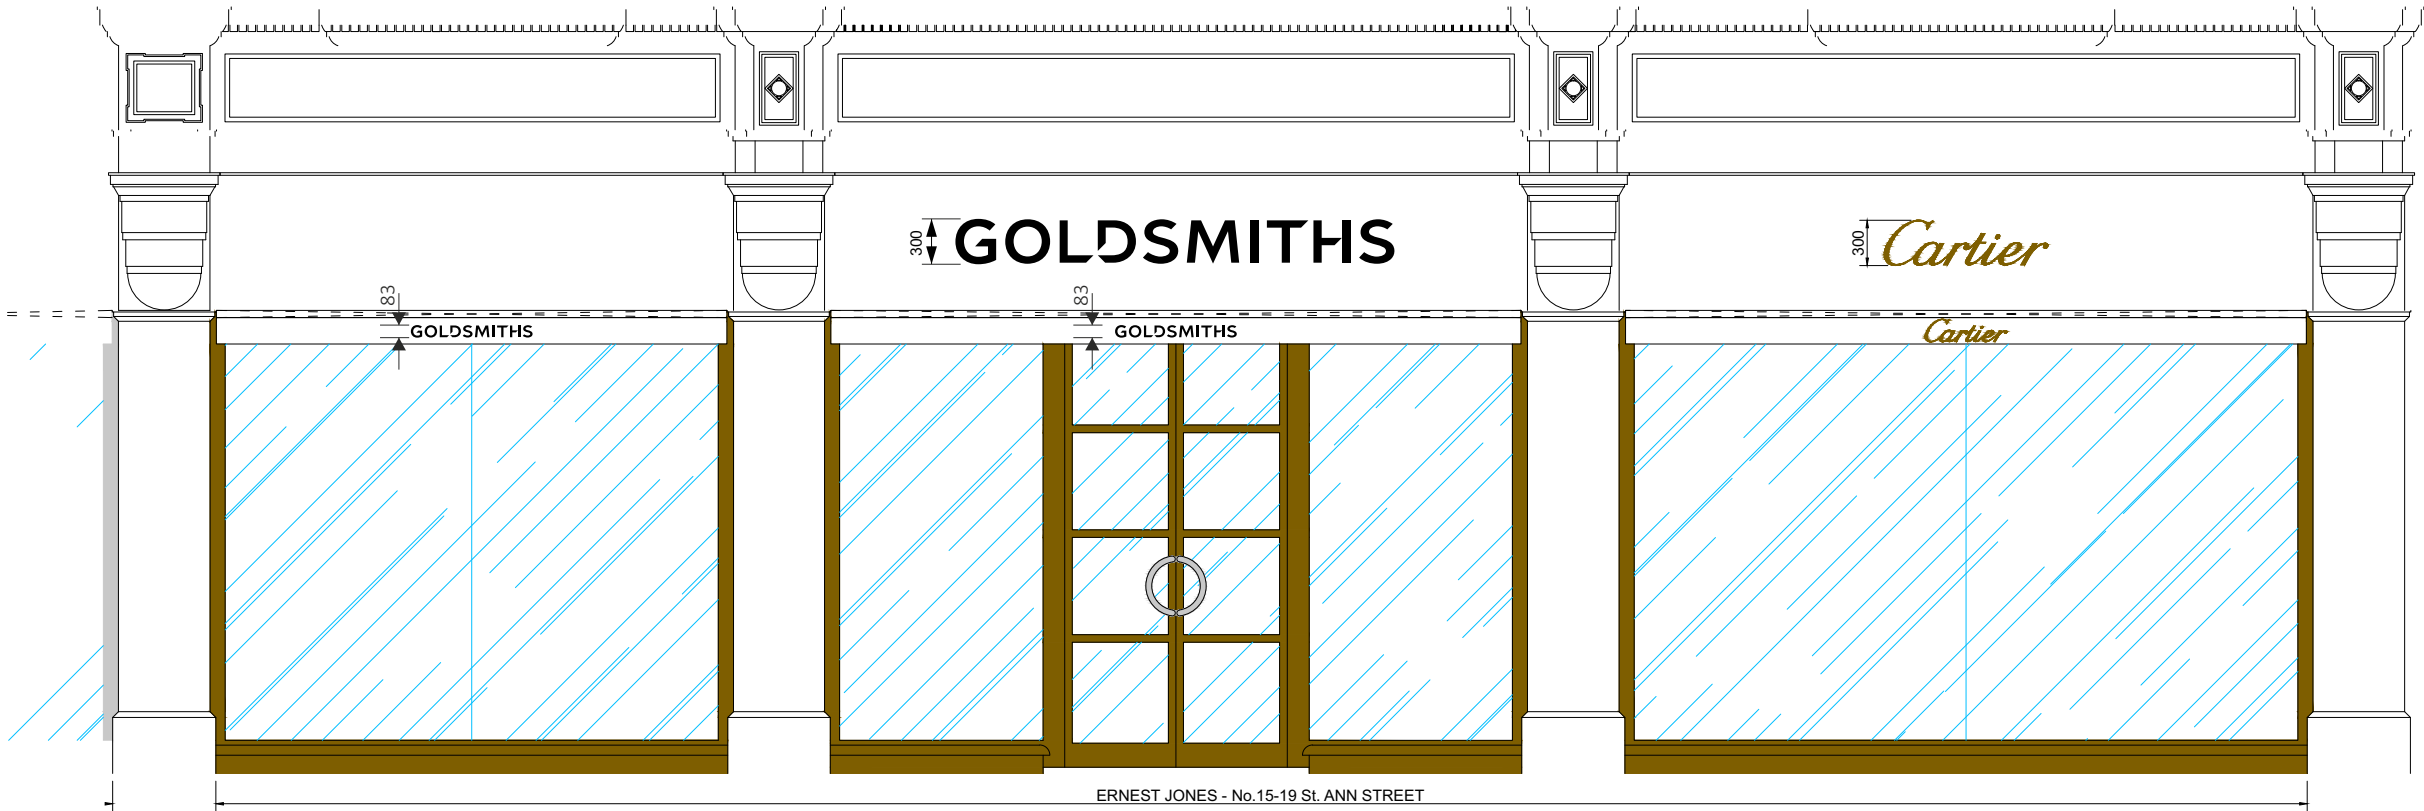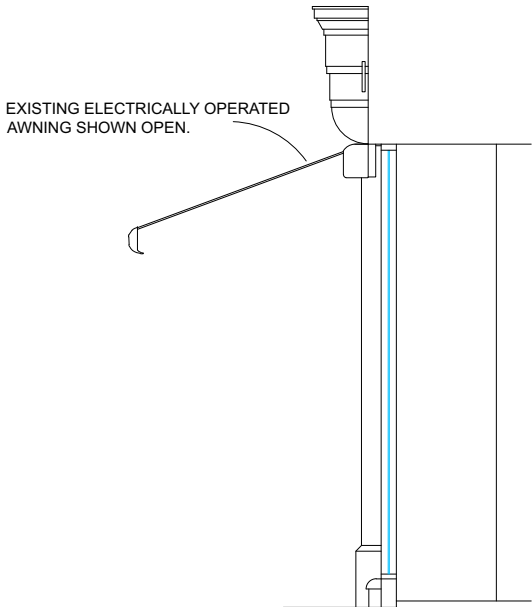


Proposed Elevation (Awning Closed) - Scale 1:50 @A3

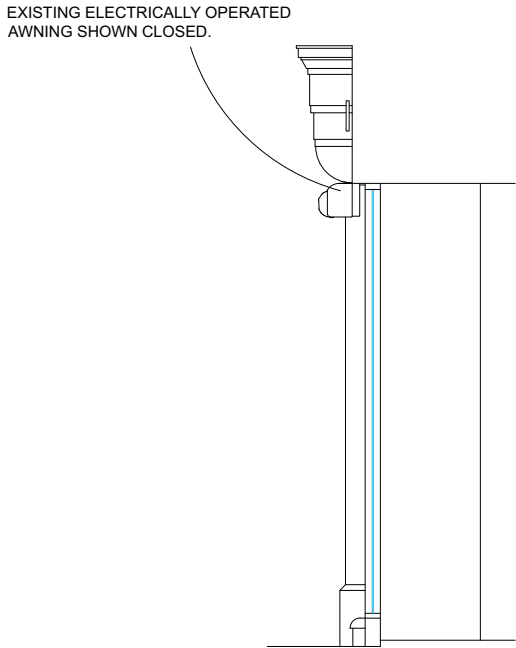

Rev.:	Rev Date:	Revision Details:
C	18.12.2023	Rev C (RB): Cap heights added. Rev B (MRW) Additional Elevation Details Added. Rev A (MRW) O/S Site Location Map Added

File Name: Clarity Job Documents\Watches of Switzerland\64507\Proposal					Client: Watches of Switzerland
Job No: 64507	Scale: @ A3 as stated	Drawn by: MRW	Checked by:	Date: 3.11.23	Site: St Anns Manchester



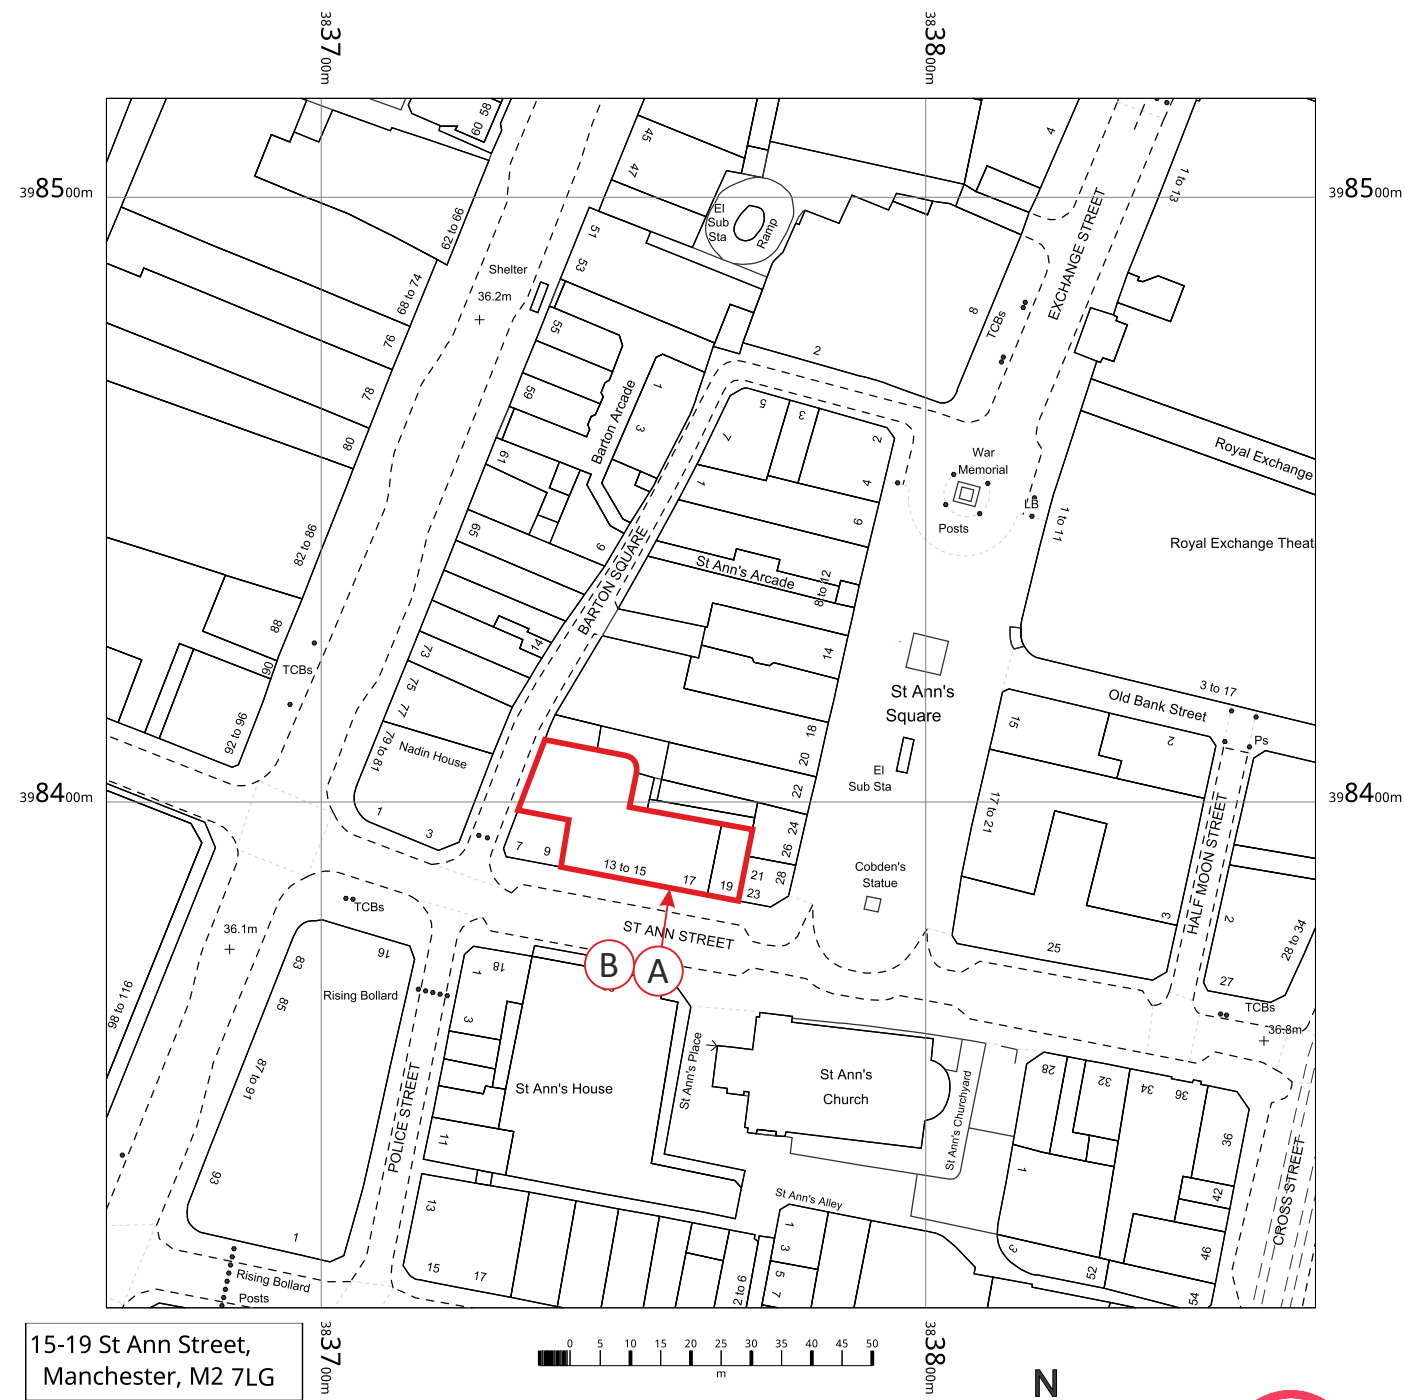

Rev.:	Rev Date:	Revision Details:
C	18.12.2023	Rev C (RB): Cap heights added. Rev B (MRW) Additional Elevation Details Added. Rev A (MRW) O/S Site Location Map Added

File Name: Clarity Job Documents\Watches of Switzerland\64507\Proposal					Client: Watches of Switzerland
Job No: 64507	Scale: @ A3 as stated	Drawn by: MRW	Checked by:	Date: 3.11.23	Site: St Anns Manchester

