



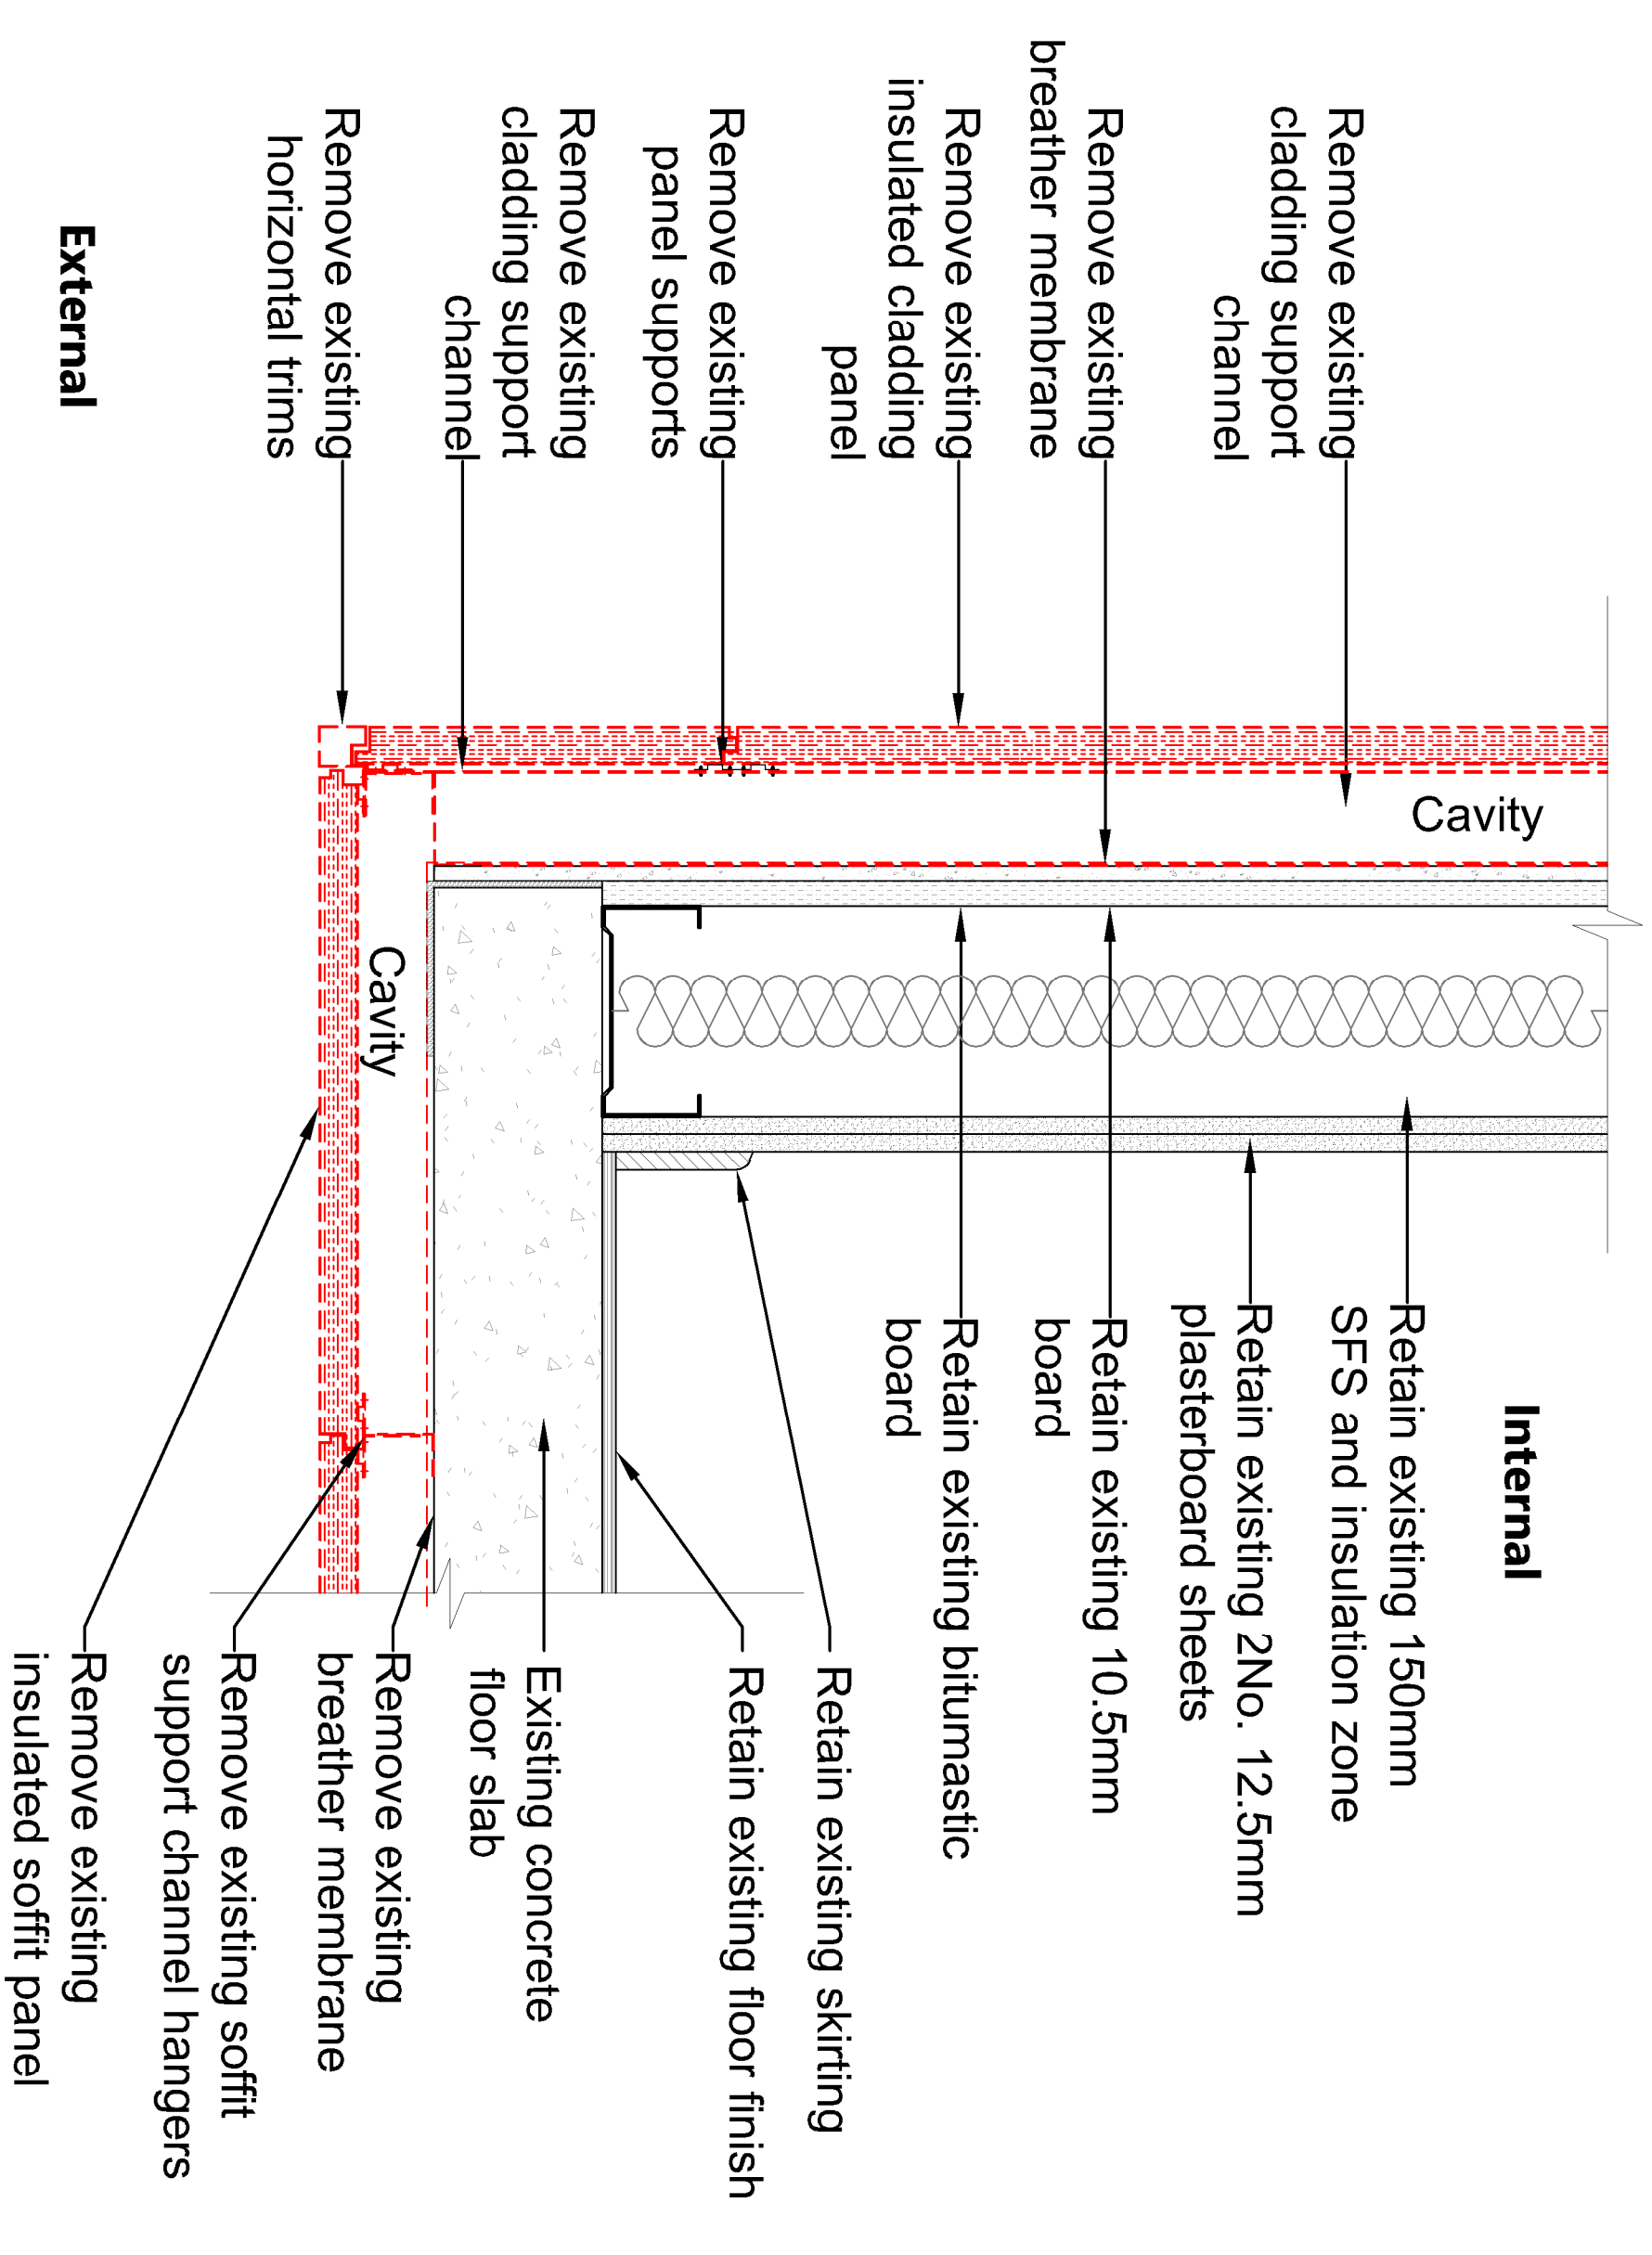


Existing wall Treatment - Cladding to Projected Facade

1:5@A1

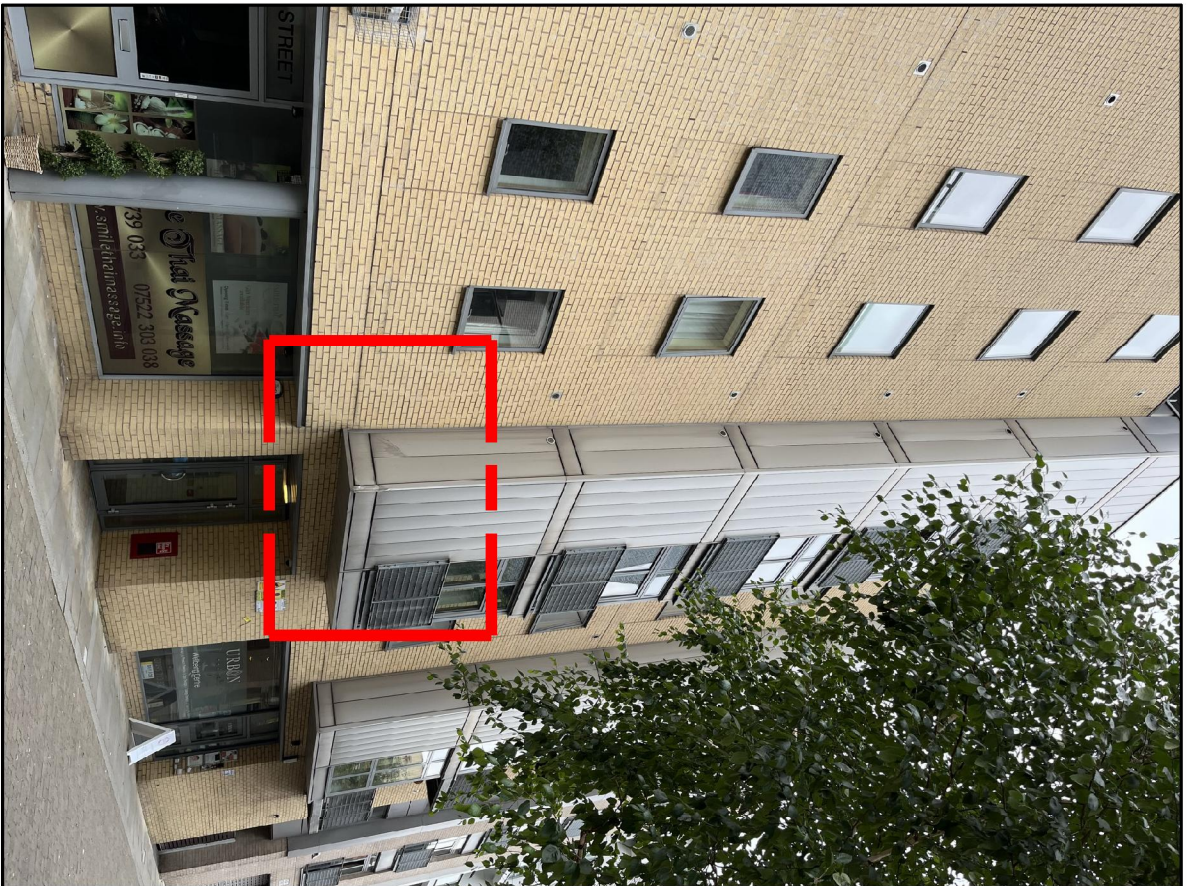

Strip out Treatment - Cladding to Projected Facade

1:5@aA1

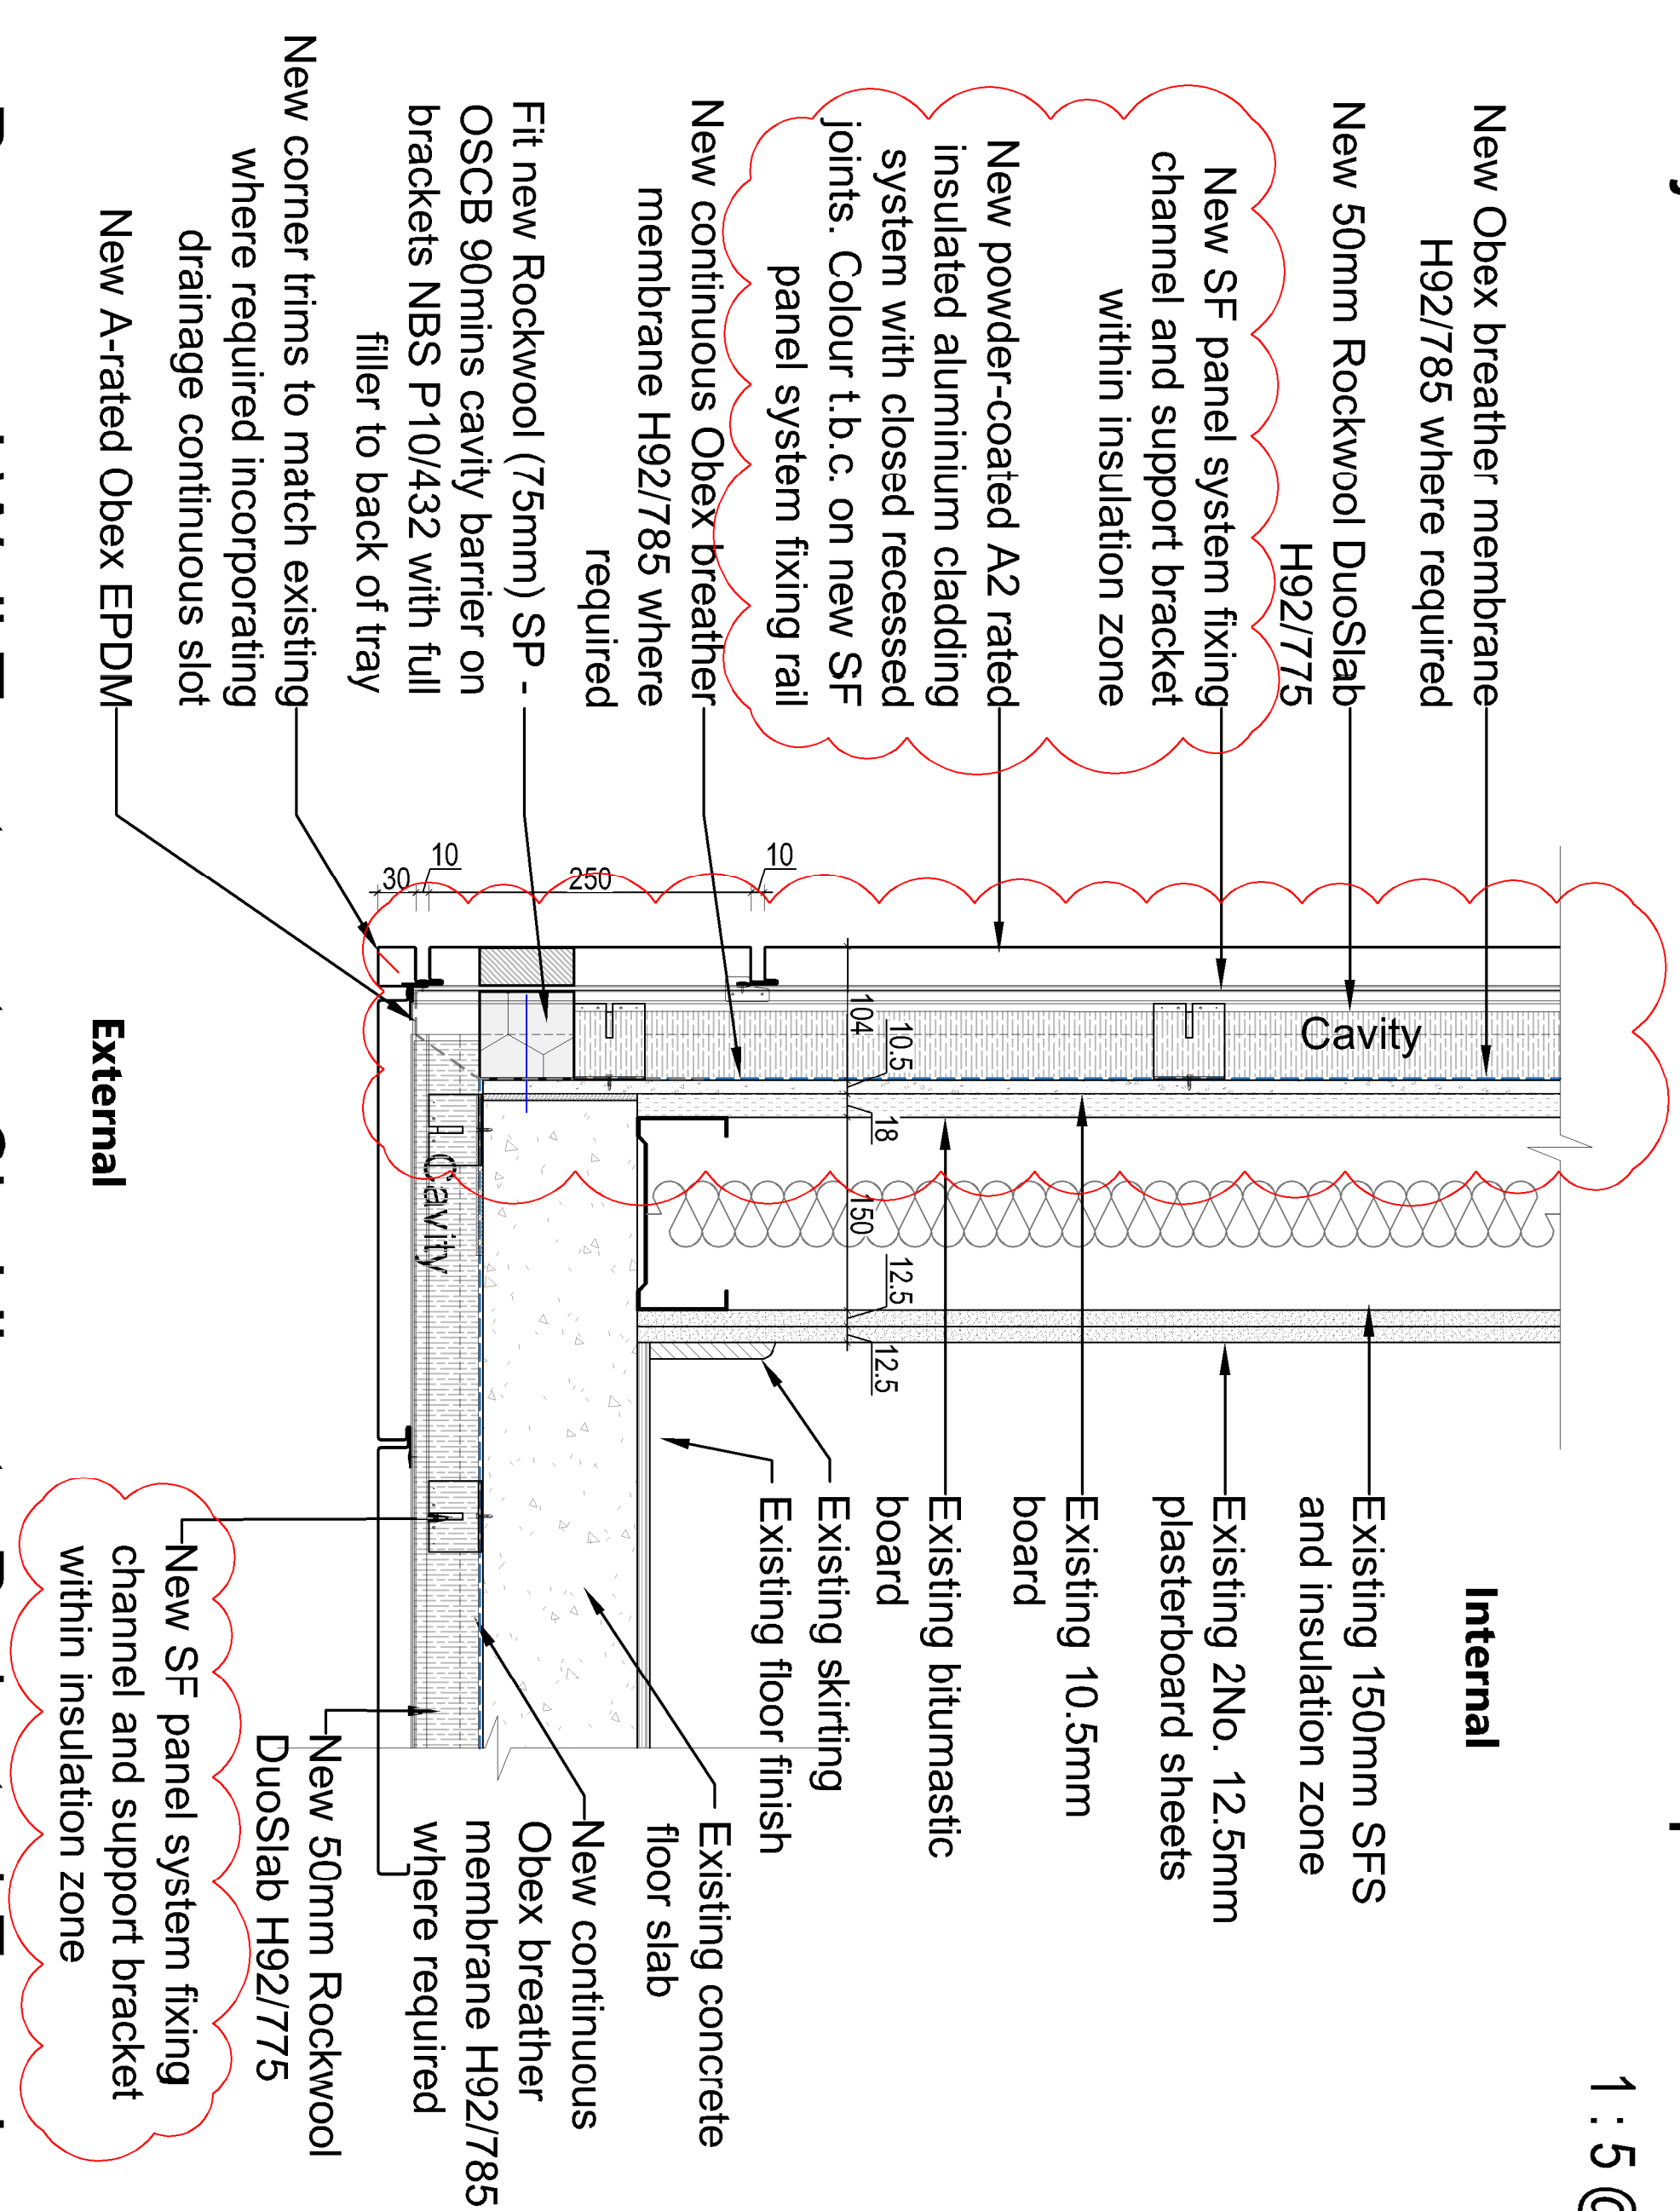

Proposed Wall Treatment - Cladding to Projected Facade

1:5@A1

Please note:

The contents of this drawing are based on (survey/ existing) information taken on site. Hallday Meecham Architects can accept no responsibility for the accuracy of this information and/or works based upon it. The contractor must check the accuracy of these drawings prior to installation on site and notify Hallday Meecham Architects of any discrepancies.

© Copyright: All rights reserved. This drawing must not be reproduced without permission. Do not scale from this drawing. All dimensions are in millimetres unless otherwise stated. Any discrepancies should be reported to the Architect.

Revision	Description	Date	Drawn	Checked
C4	Proposed panel size sized to match original.	08/03/24	CB	TF
C3	New panel system and fittings shown.	08/03/24	CB	TF
C2	Updated as Fire Engineers advice and recommendations	16/02/24	SHB	TF
C1	Initial Issue.	13/12/23	EA	TF
CONSTRUCTION				

Halliday Meecham Architects Limited

111 Piccadilly Manchester M1 2HY

+44 (0)161 661 5566

4 Devonshire Street L
+44 (0)203 440 5175

— — — — —

hma@hallidaymeecham.com
www.hallidaymeecham.com

Client: **Wardens**

Project:	Garden House
----------	--------------

Phase/ Location:	Garden House,
---------------------	---------------

External Wall Treatment - Cladding to Projected Facade

Scale @ A1	Scale @ A3	Date:	Drawn:	Checked:	Job No.	Drawing No.
------------	------------	-------	--------	----------	---------	-------------

1:5	1:10	31.07.23	CB	TF	5540	21203
-----	------	----------	----	----	------	-------

Drawing Ref. 5540-HMA-GH-ZZ-DR-A-21203

5540-HMA-GH-ZZ-DR-A-21203




