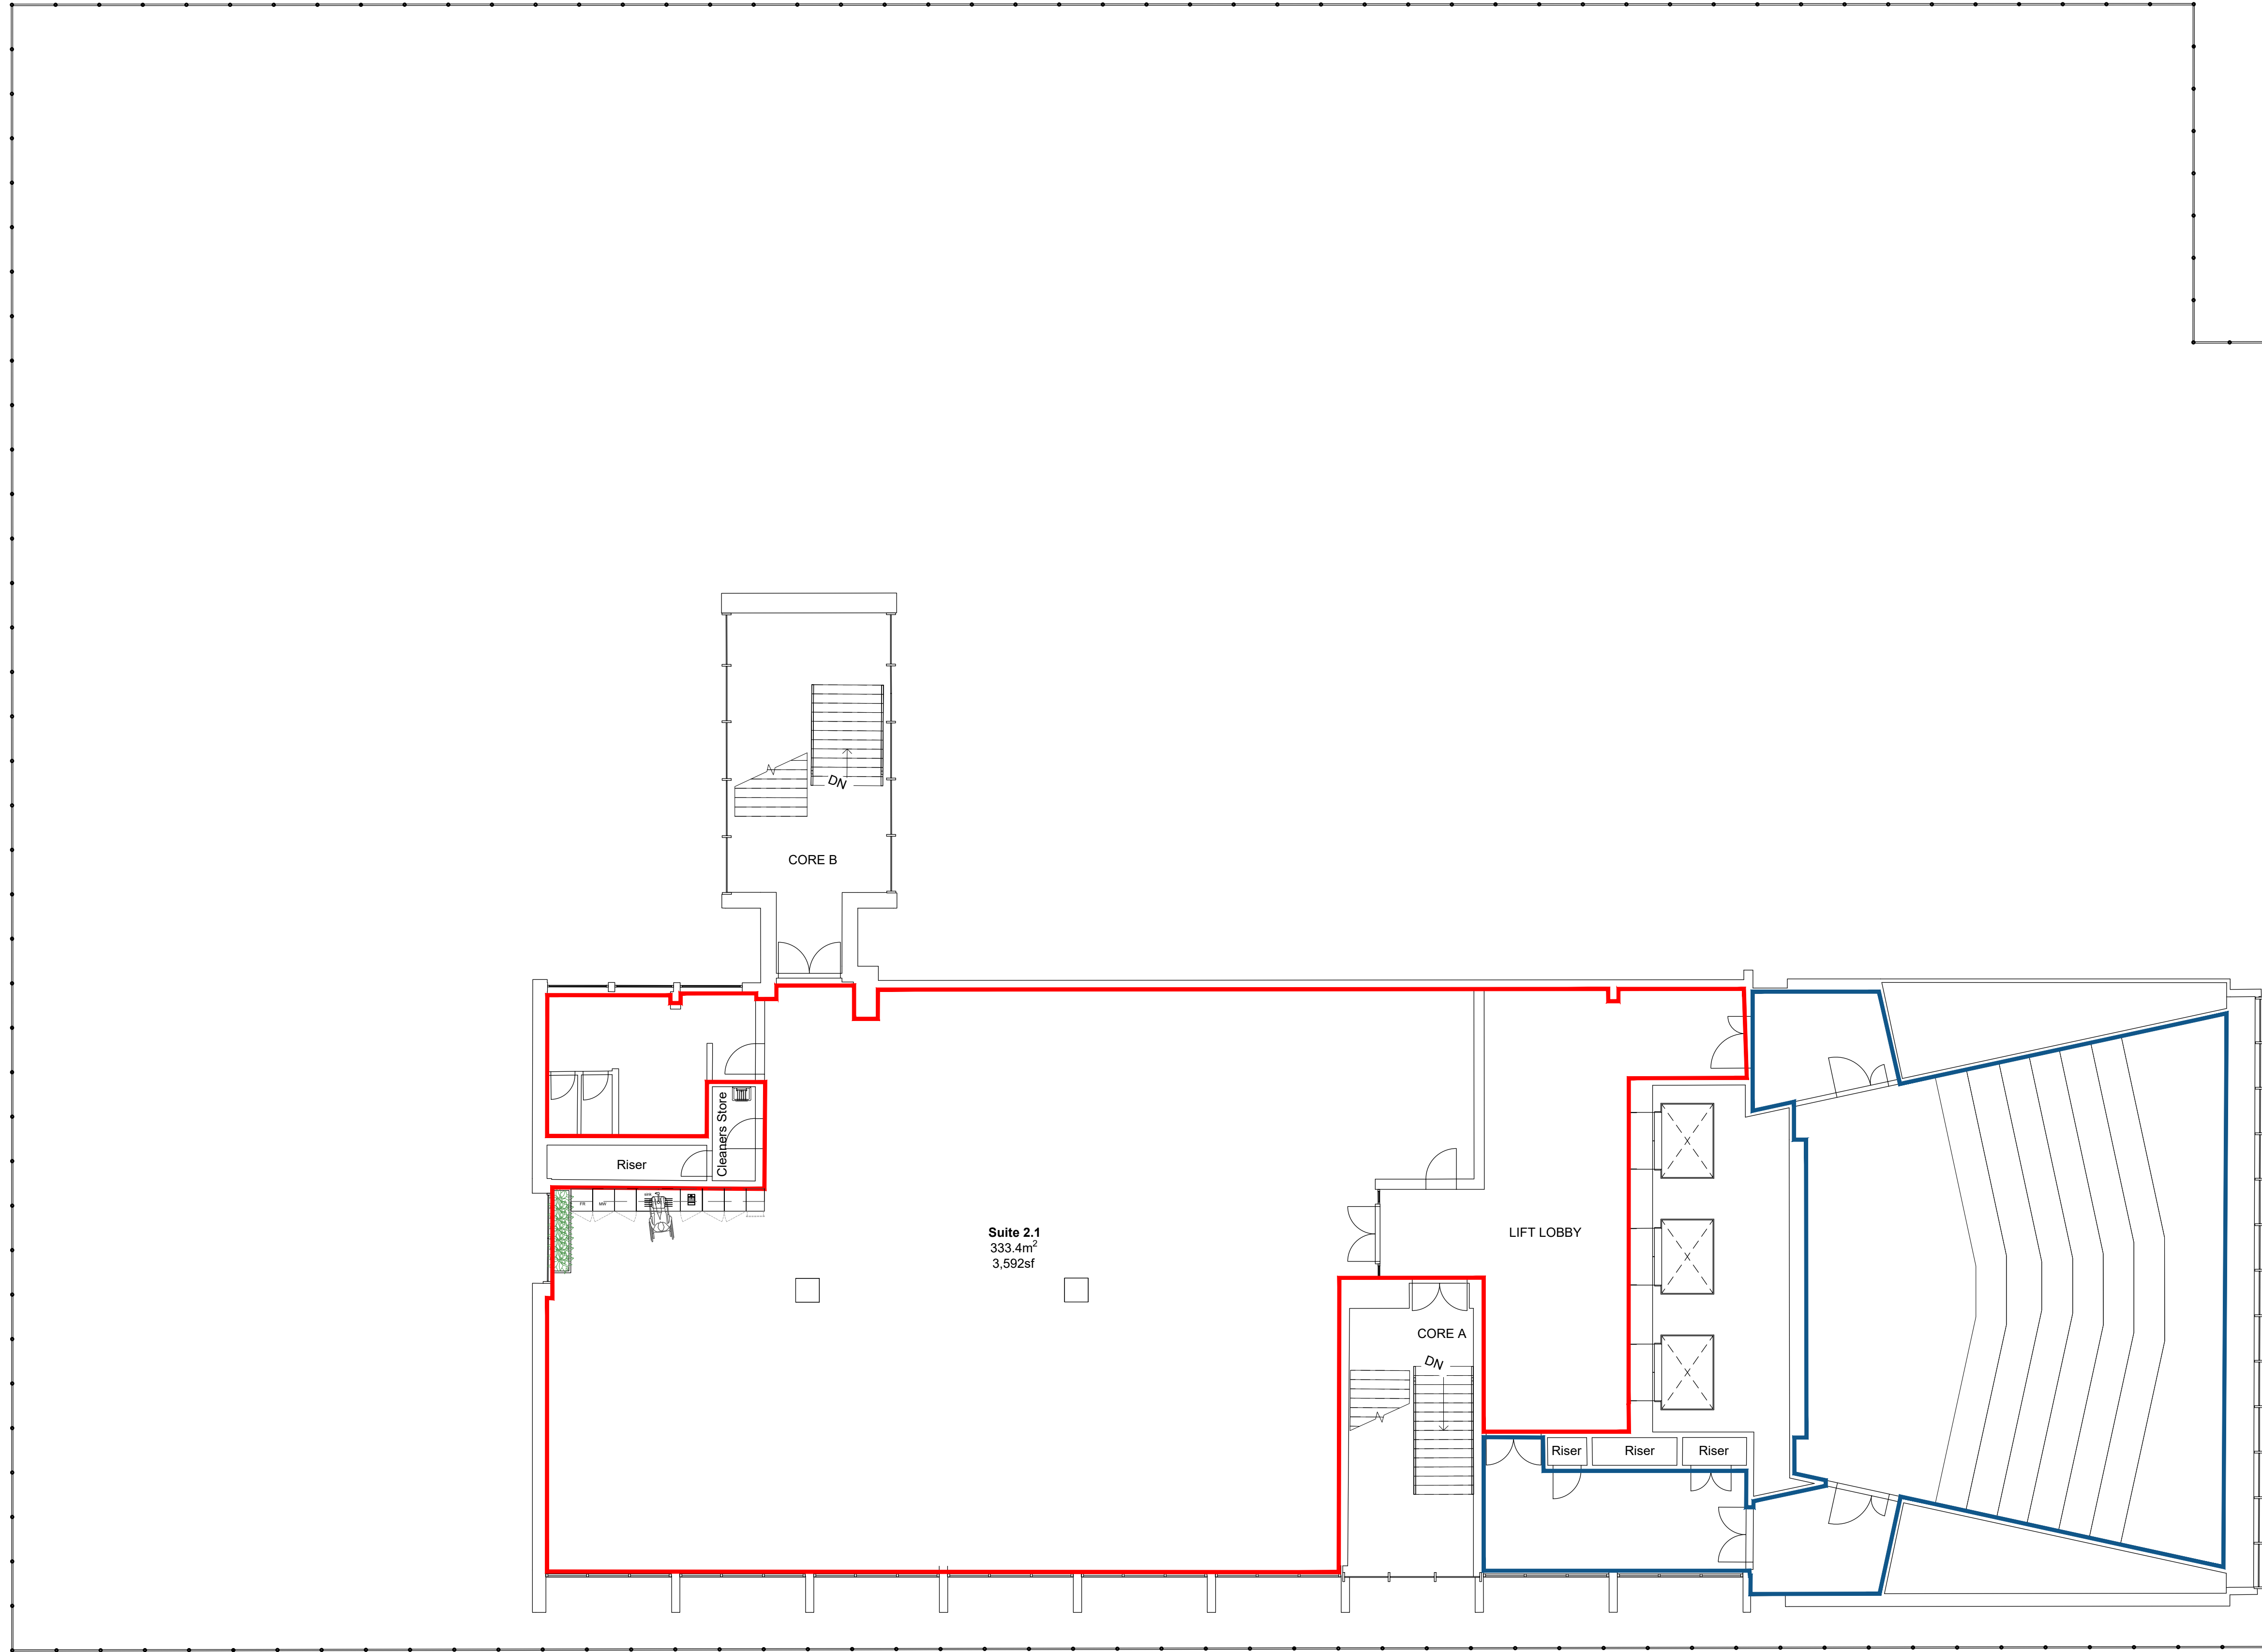


Copyright of this drawing is vested in the architect and it must not be copied or reproduced without consent. Figured dimensions only are to be taken from this drawing. All contractors must visit the site and be responsible for taking and checking all dimensions relative to their work. Space Invader Design are to be advised of any variation between drawings and site conditions. Do not scale off this drawing

KEY

- Denotes area in original scope
- Denotes area in addition to original scope
- Denotes area as option locations for Hub

[illegible]

Rev:	Details:	By:	Date:
------	----------	-----	-------

Client:
IDM Bruntwood

Project:
IDM Renold

Drawing Title:
Second Floor General Arrangement

Upload Reference:
IDMB2-SPI-MW-02-DR-A-02101

SID Project Number: 23035	SID Drawing Number: 23035(SK)-002-1-01	Revision: C
-------------------------------------	--	-----------------------

Scale at A1: 1:100	Drawn By: SXD	Workstage: Workstage 1
------------------------------	-------------------------	----------------------------------

SPACE-INVADER

Email: info@spaceinvaderdesign.co.uk
Web: www.spaceinvaderdesign.co.uk