
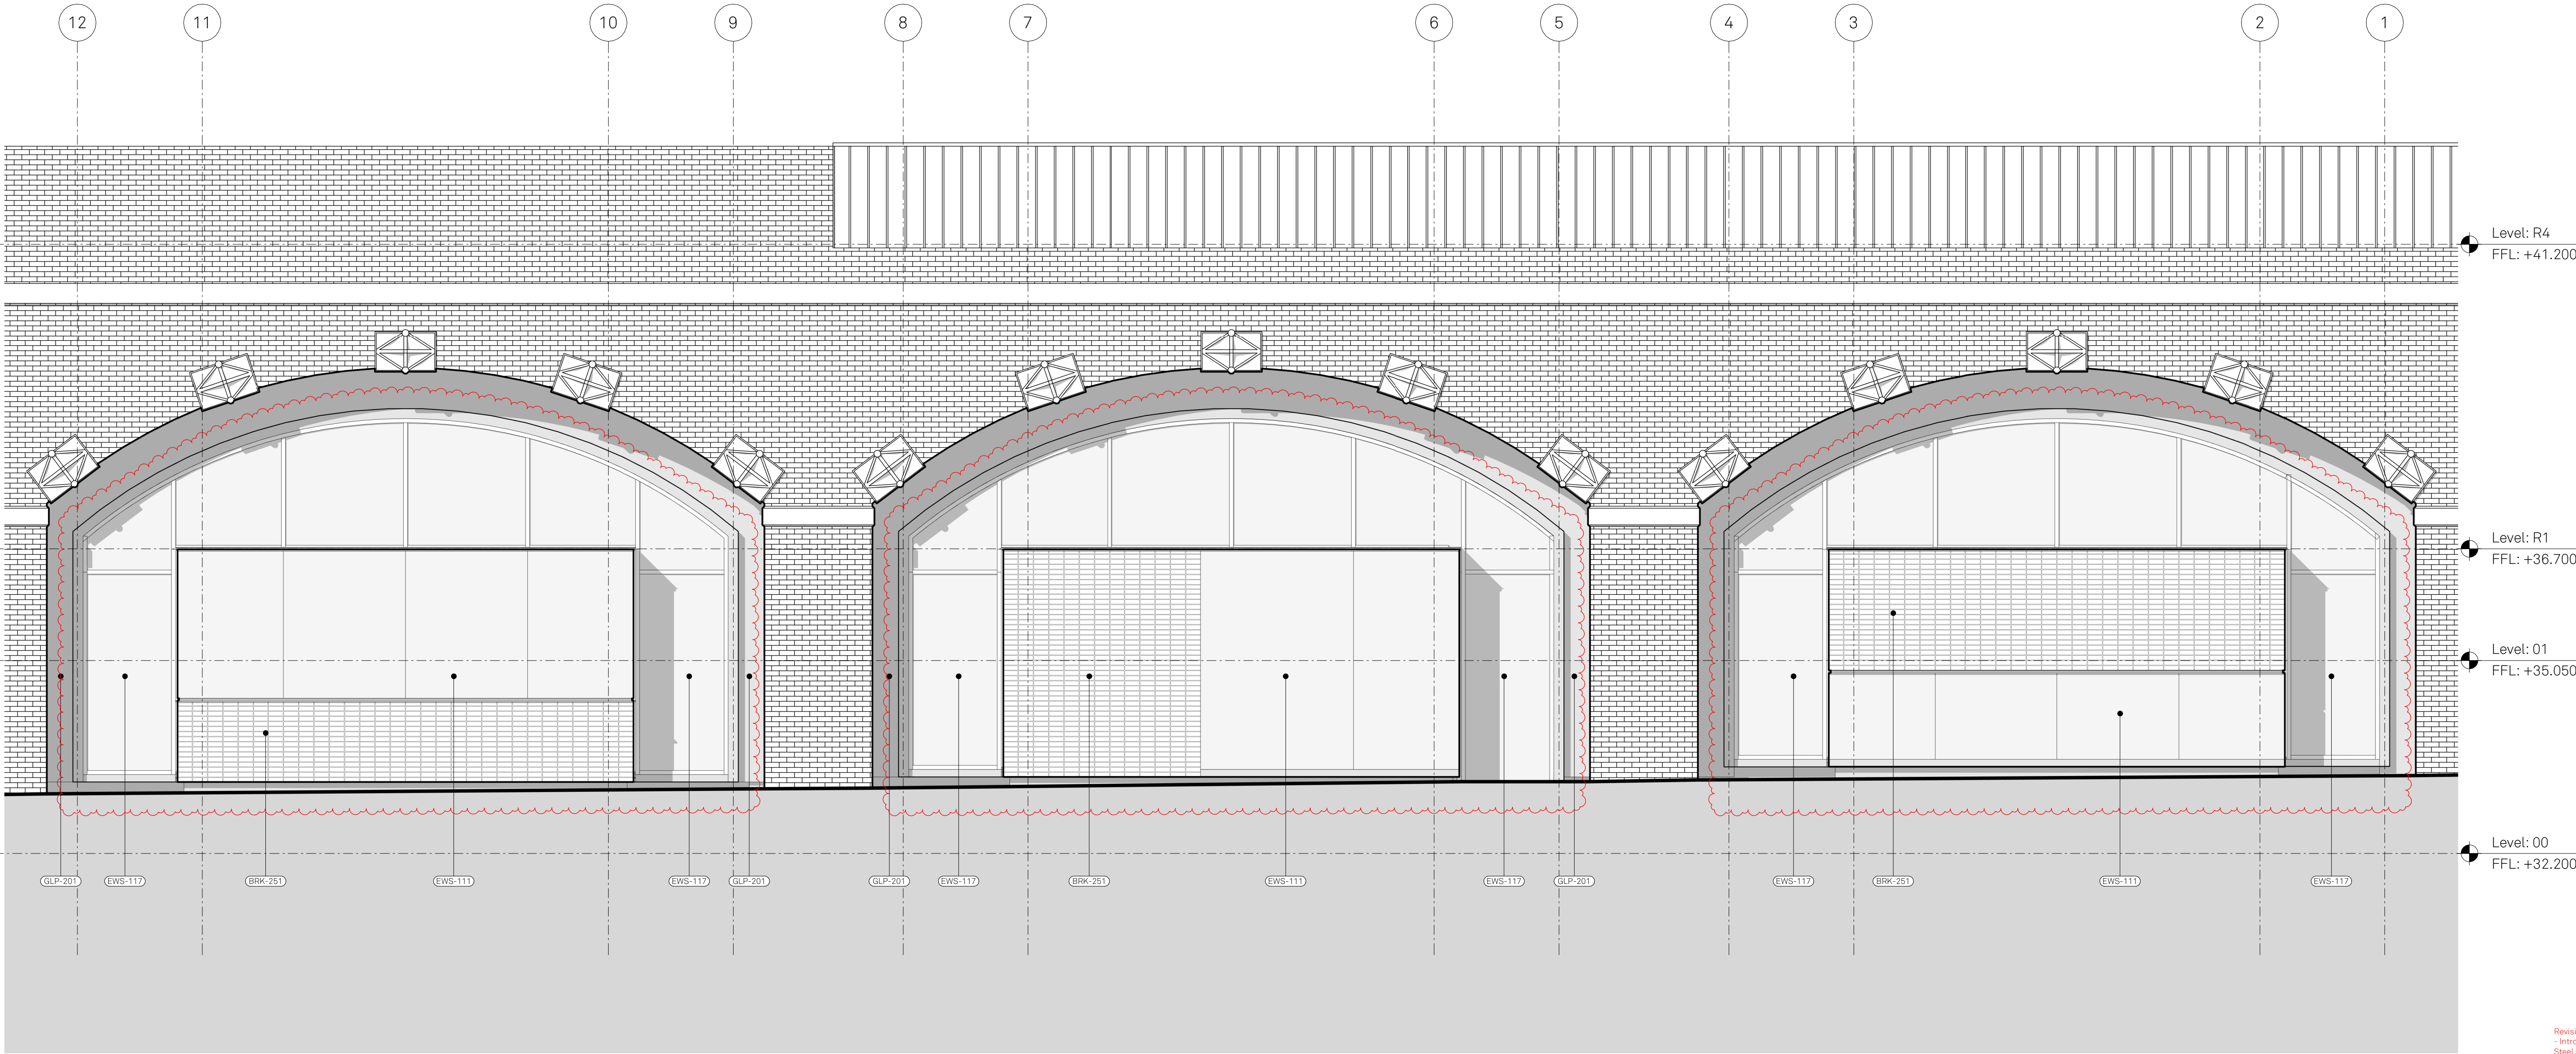


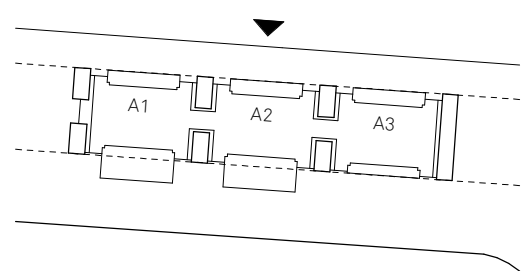

Revision C2 Planning Update Notes:

- Introduction of the network rail 350mm service zone.
- Steel structure reduces in size, reducing the width of pods by a brick on either side is required. Centre line of the arches maintained.
- Introduction of Capped CW System to the main arches.
- External levels adjusted following updated survey information. Bottom of pods updated to suit, top of pod levels maintained.

C4	28/11/2023	CONSTRUCTION
C3	29/09/2023	CONSTRUCTION
C2	02/08/2023	PLANNING UPDATES
C1	09/07/2023	CONSTRUCTION
P07	10/06/2022	PRELIMINARY
P06	29/04/2022	TENDER
P05	08/04/2022	TENDER
P04	01/04/2022	PRELIMINARY
P03	28/01/2022	INFORMATION
P02	24/12/2021	INFORMATION
P01	19/10/2021	INFORMATION