


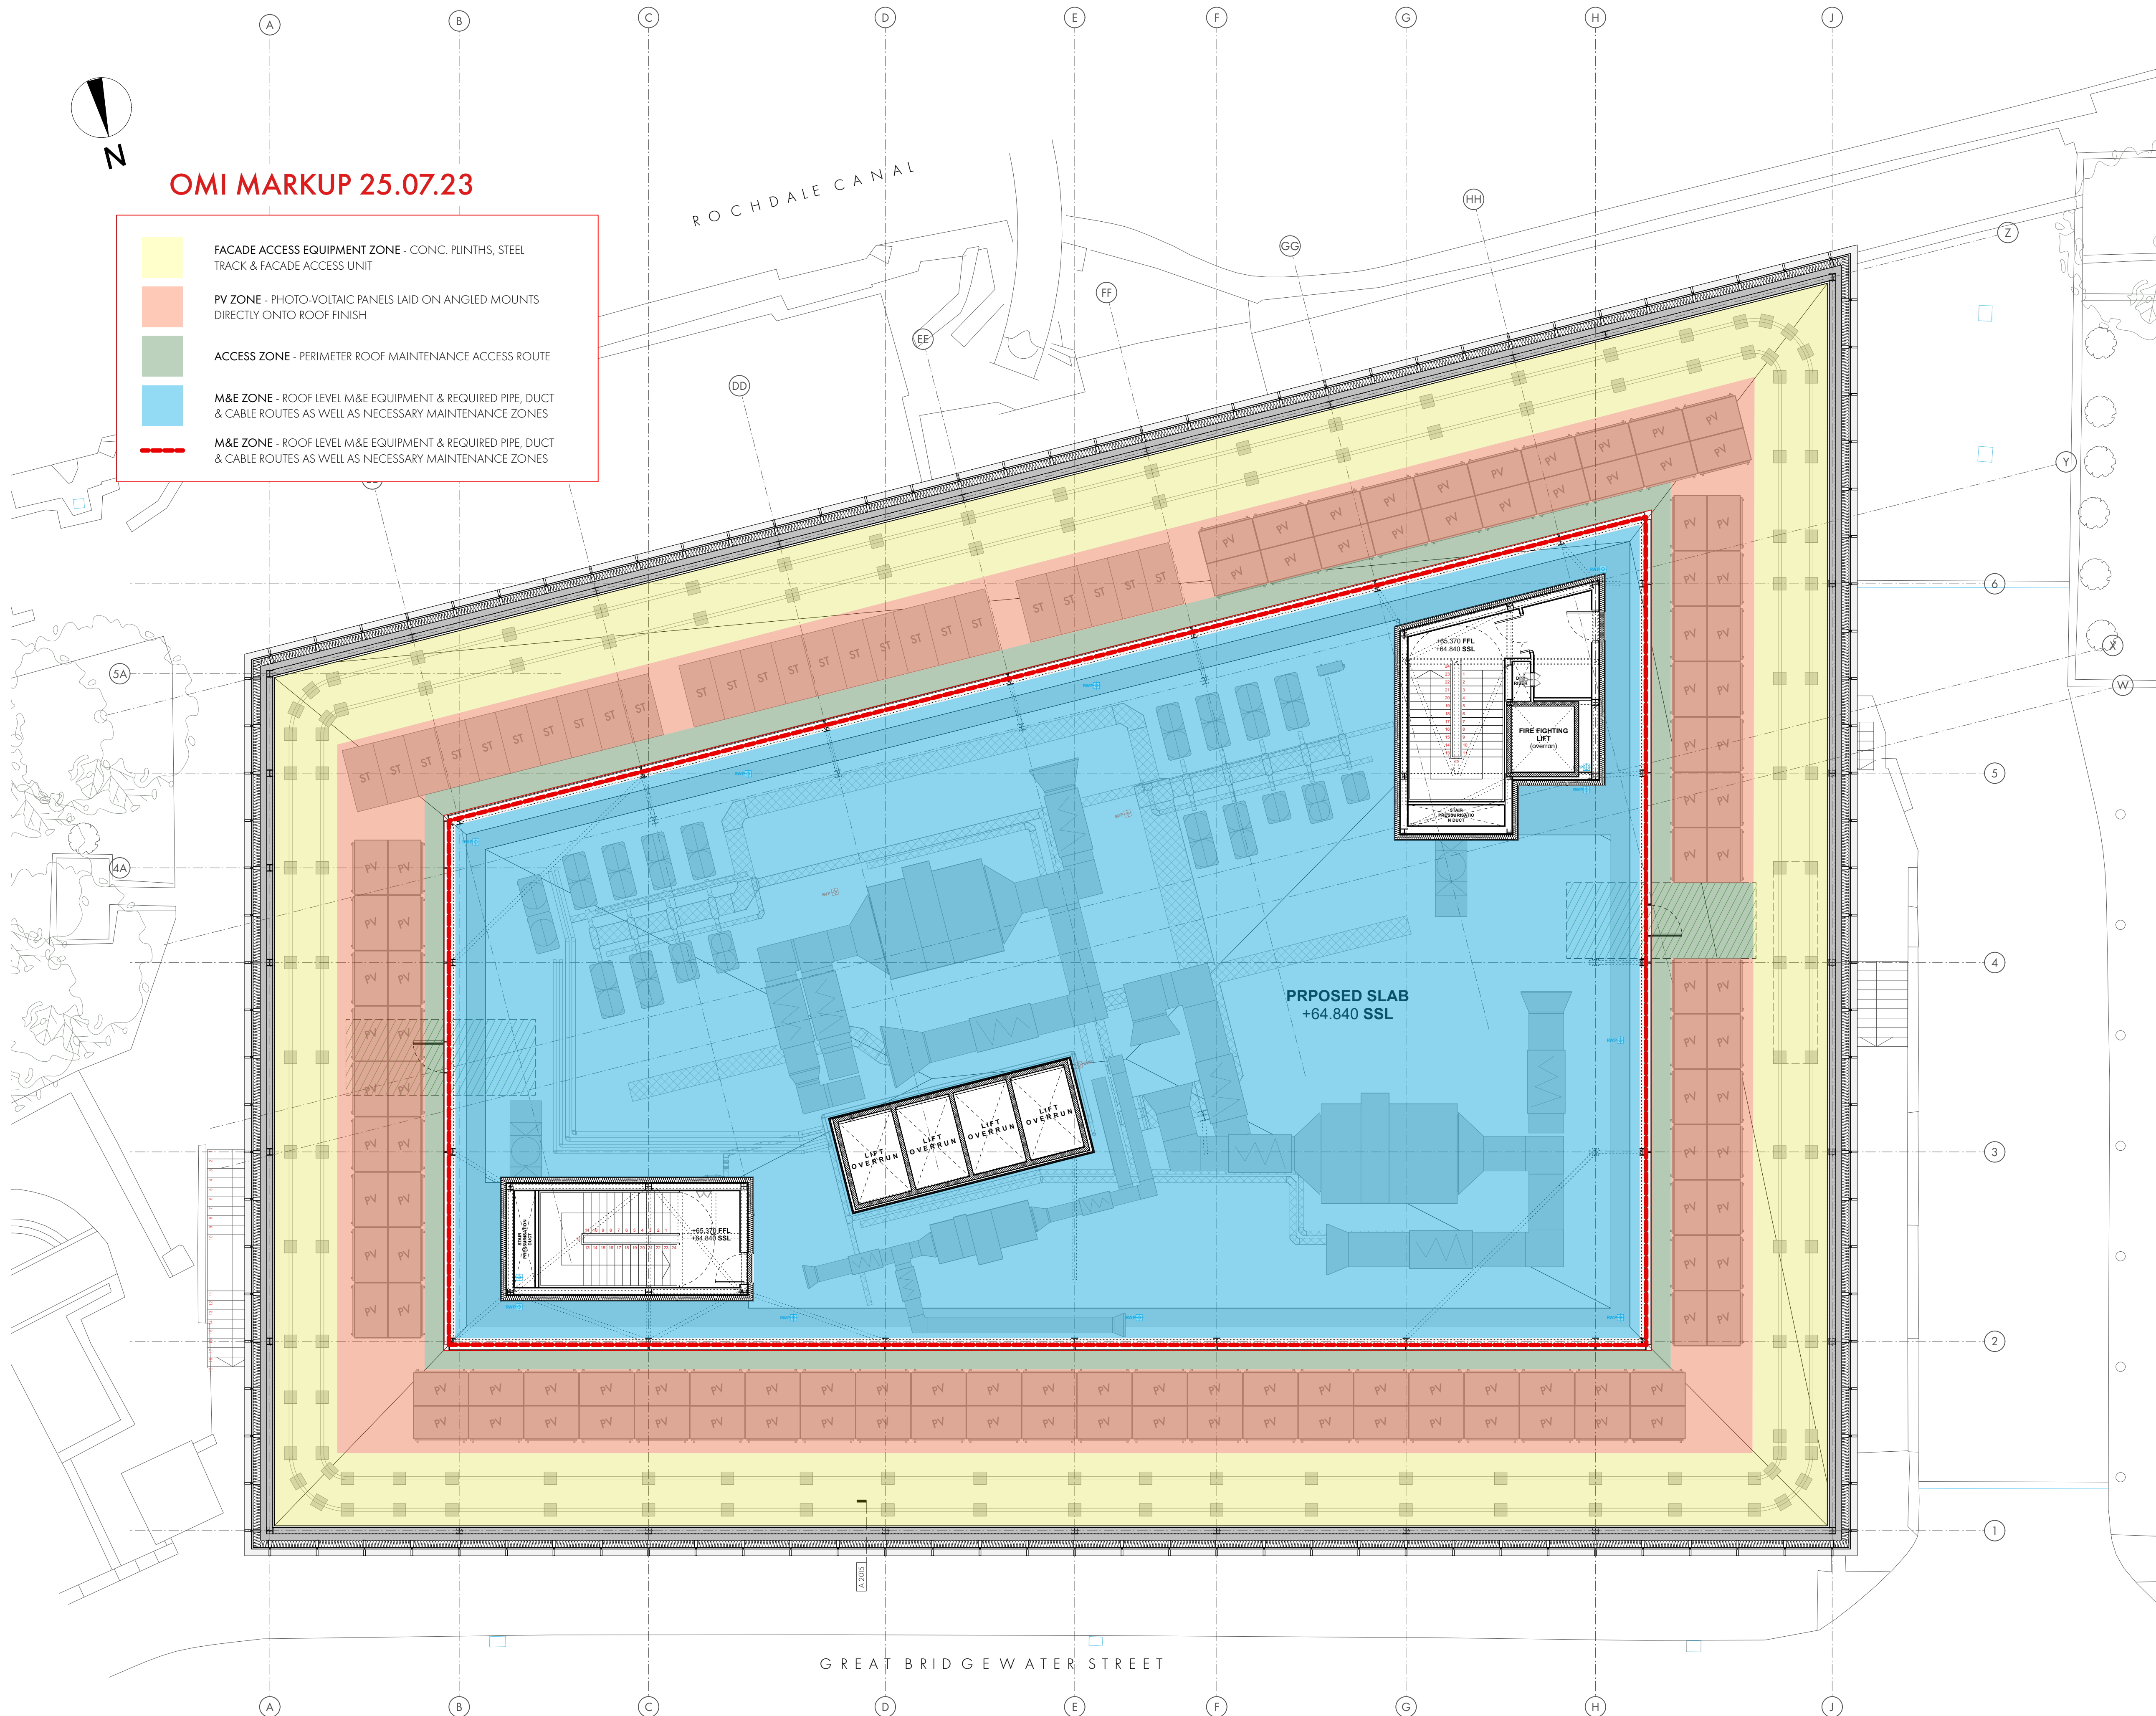


REVISION	DATE	DESCRIPTION
-	04.06.21	PRELIMINARY ISSUE
P01	16.08.21	PRELIMINARY ISSUE
P02	24.08.21	AMENDMENTS
T01	17.09.21	TENDER ISSUE
C01	04.03.22	CONSTRUCTION ISSUE
C02	25.03.22	CONSTRUCTION ISSUE
C03	22.09.22	SEE C03 UPDATES NOTED BELOW
C04	08.03.23	SEE C04 UPDATES NOTED BELOW

- 1
- 2 FOR WC SETTING OUT SEE L1420 AND A3000 SERIES DRAWINGS
LIFT SIZE AND DOOR SETTING OUT ARE SUBJECT TO INPUT FROM LIFT MANUFACTURER


GREEN DIMENSIONS INDICATE SETTING OUT FROM EXISTING STRUCTURE.

PURPLE DIMENSIONS INDICATE INTERNAL DOOR SETTING OUT.


BLUE DIMENSIONS INDICATE FACADE SETTING OUT FROM MULLION CENTRES OR EDGE OF PRE-CAST PANEL, AS SHOWN BELOW - UNLESS STATED OTHERWISE.

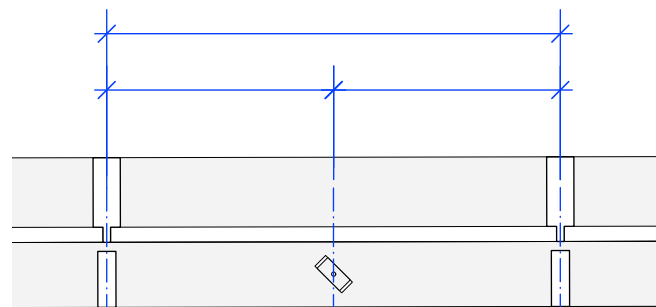

BLACK DIMENSIONS INDICATE SETTING OUT OF BLOCKWORK. DIMENSIONS ARE FROM THE FACE OF BLOCKWORK, AS SHOWN BELOW.

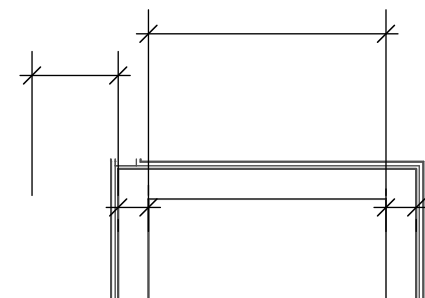

RED DIMENSIONS INDICATE SETTING OUT OF INTERNAL PARTITION WALLS. DIMENSIONS ARE FROM WALL CENTRES ALONG THE RUN AND TO EDGE OF WALL FINISH AT THE END OF RUN, AS SHOWN BELOW.

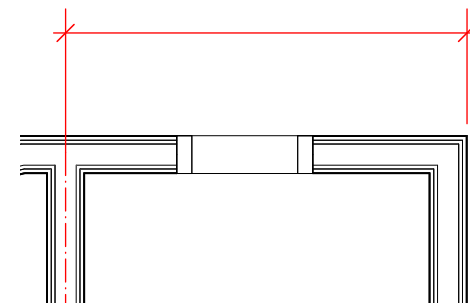

INDICATES POSITION OF SVP AT H/L
SVP

INDICATES FA OFFSET

INDICATES POSITION OF RWP AT H/L
RWP

INDICATES FA OFFSET

