

GENERAL NOTES


- 1.0 THE DRAWING SHALL BE READ IN CONJUNCTION WITH THE SPECIFICATION & ALL OTHER RELEVANT DOCUMENTS & DRAWINGS PROVIDED BY MEP DESIGN.
- 2.0 THE DRAWING INDICATES THE DESIGN INTENT FOR THE WORKS.
- 3.0 COORDINATION WORKING DRAWINGS, INSTALLATION DRAWINGS & BUILDERS WORK DRAWINGS SHALL BE PREPARED BY THE CONTRACTOR.
- 4.0 DIMENSIONS SHALL NOT BE SCALED FROM THE DRAWING & THE CONTRACTOR SHALL BE RESPONSIBLE FOR OBTAINING ALL DIMENSIONS & LEVELS ON SITE FOR THE ACTUAL SETTING OUT OF THE WORKS.

GENERAL LEGEND


L/L	ITEM MOUNTED AT LOW LEVEL.
H/L	ITEM MOUNTED AT HIGH LEVEL.
C/V	ITEM MOUNTED IN CEILING VOID.
R/V	ITEM MOUNTED IN ROOF VOID.
F/V	ITEM MOUNTED IN FLOOR VOID.
W/T	ITEM MOUNTED AT WORKTOP LEVEL.
WP	DENOTES WEATHERPROOF IP65 TYPE SUITABLE FOR EXTERNAL USE.
R.T.A.	RISE TO ABOVE.
R.F.B.	RISE FROM BELOW.
D.F.A.	DROP FROM ABOVE.
D.T.B.	DROP TO BELOW.

LEGEND

VRF PIPEWORK.

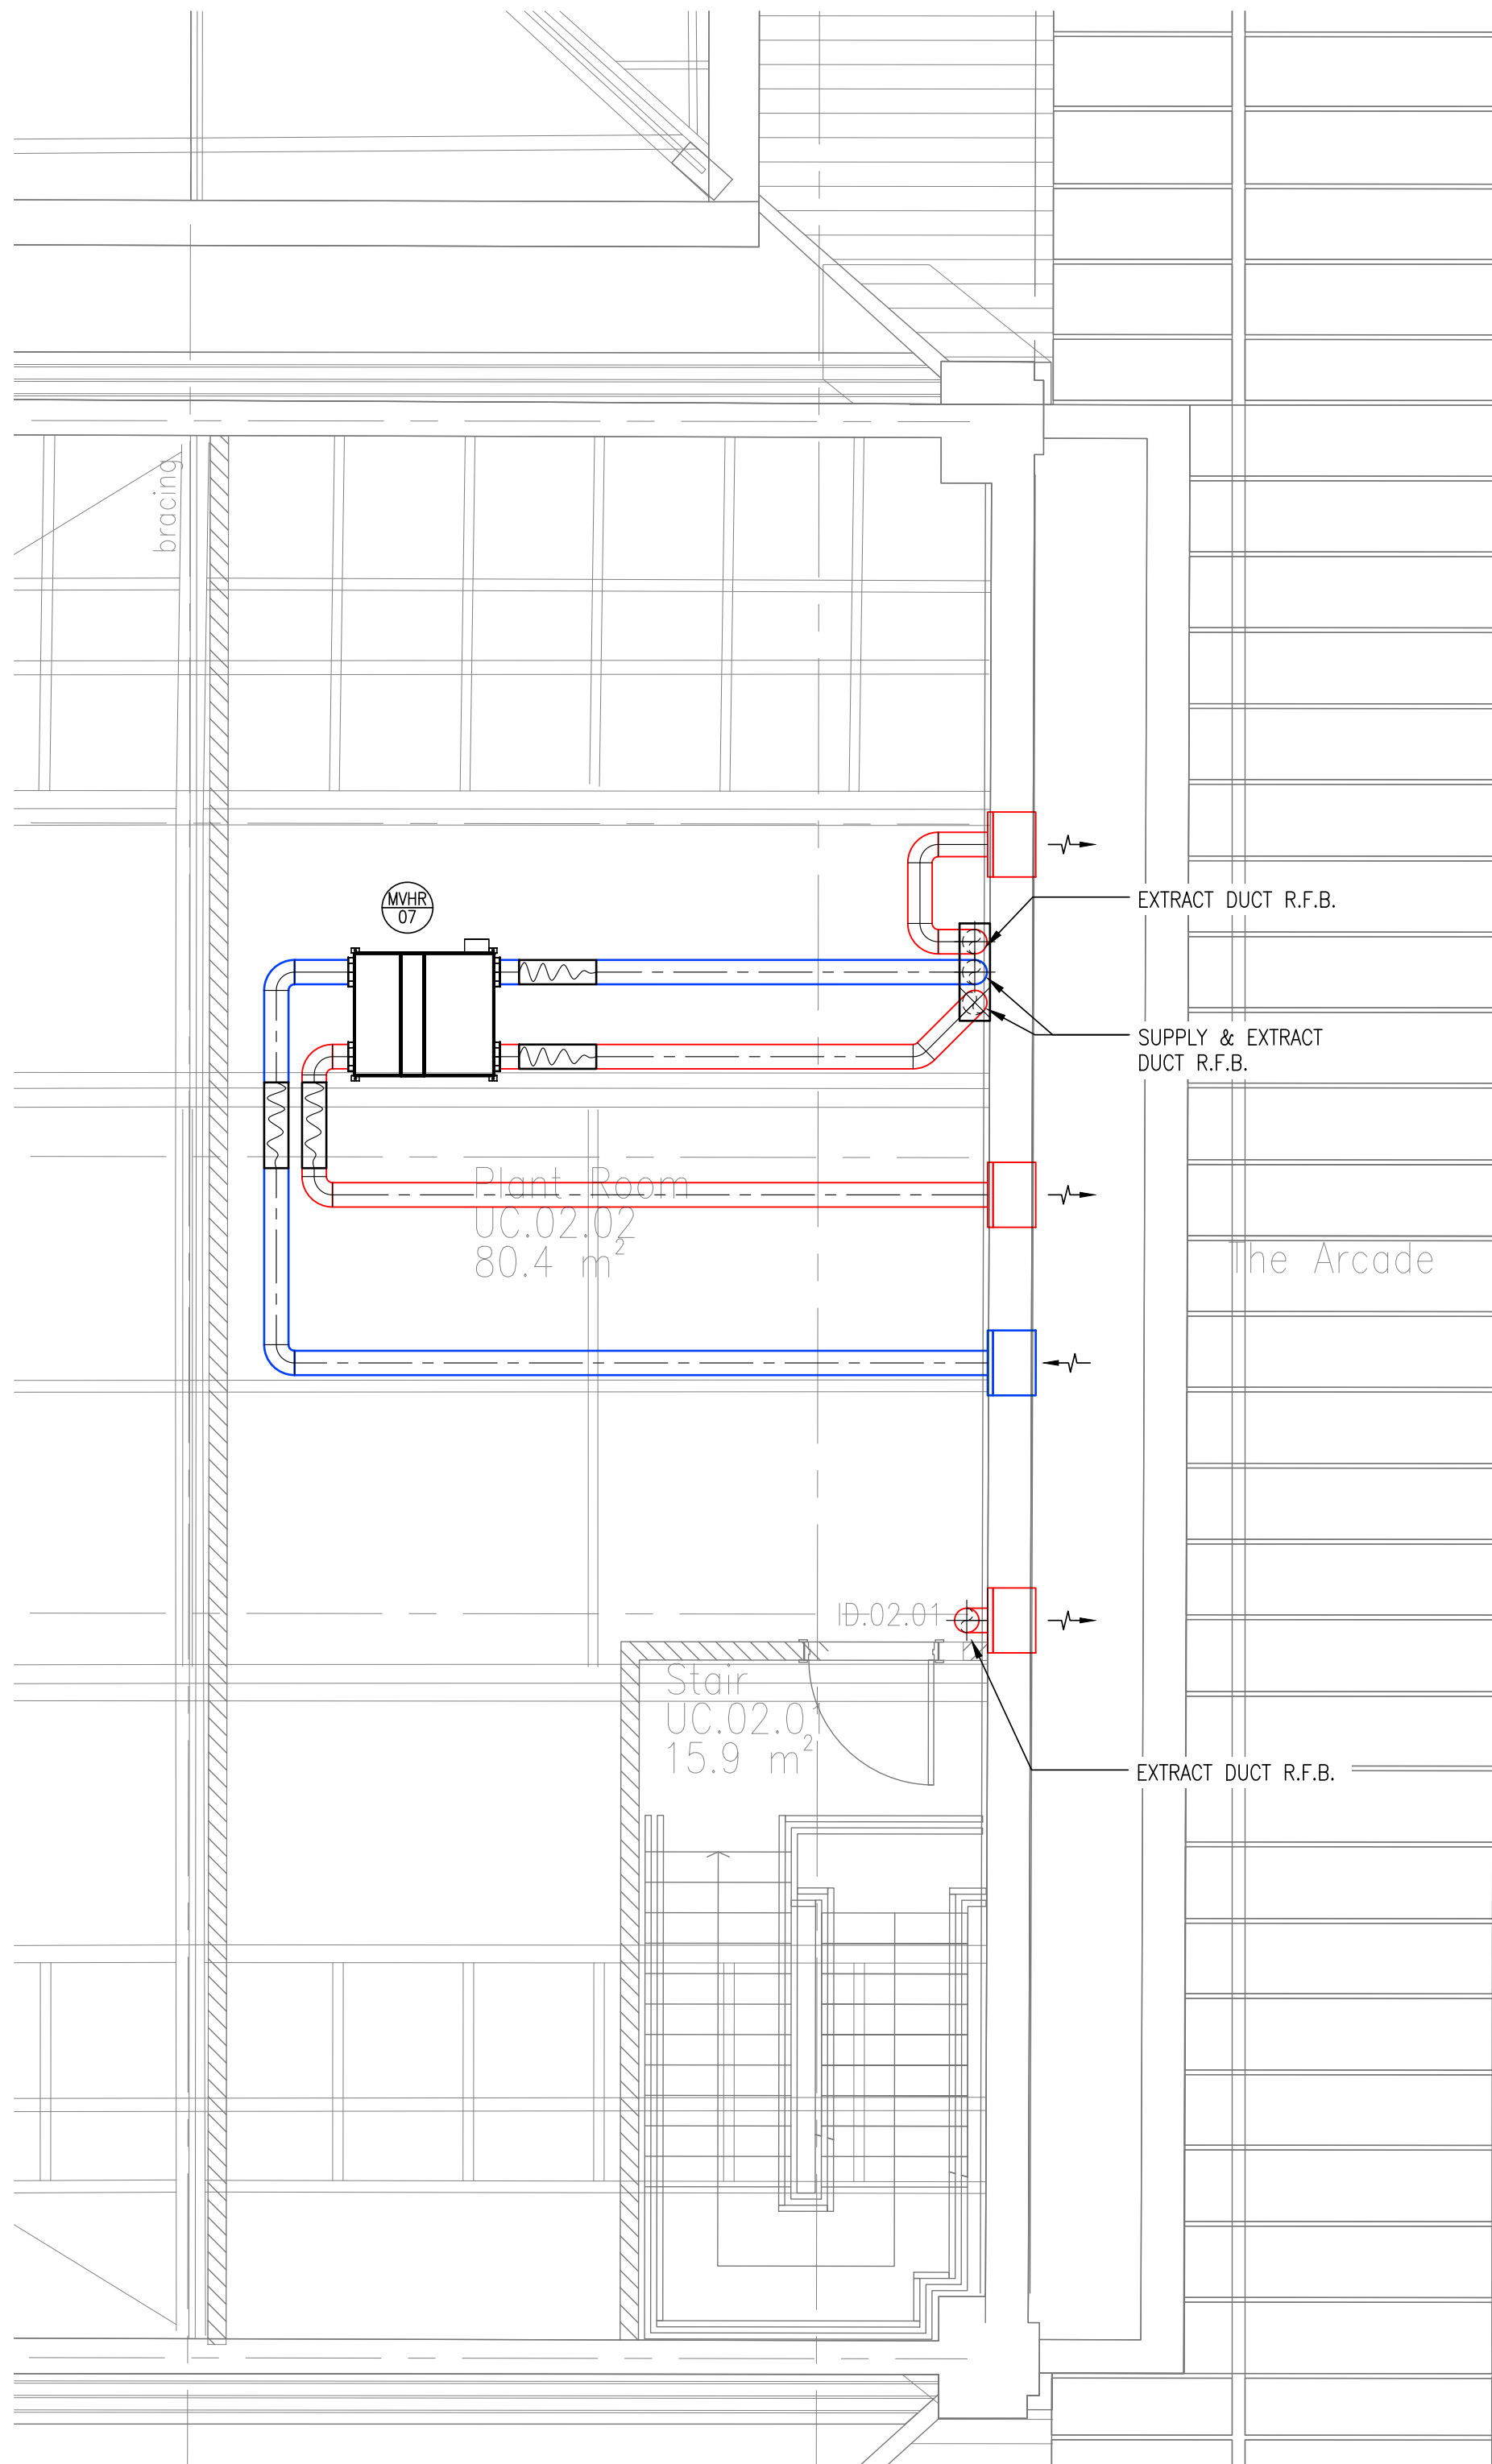

ROOF LEVEL PLANTROOM
HIGH LEVEL LAYOUT

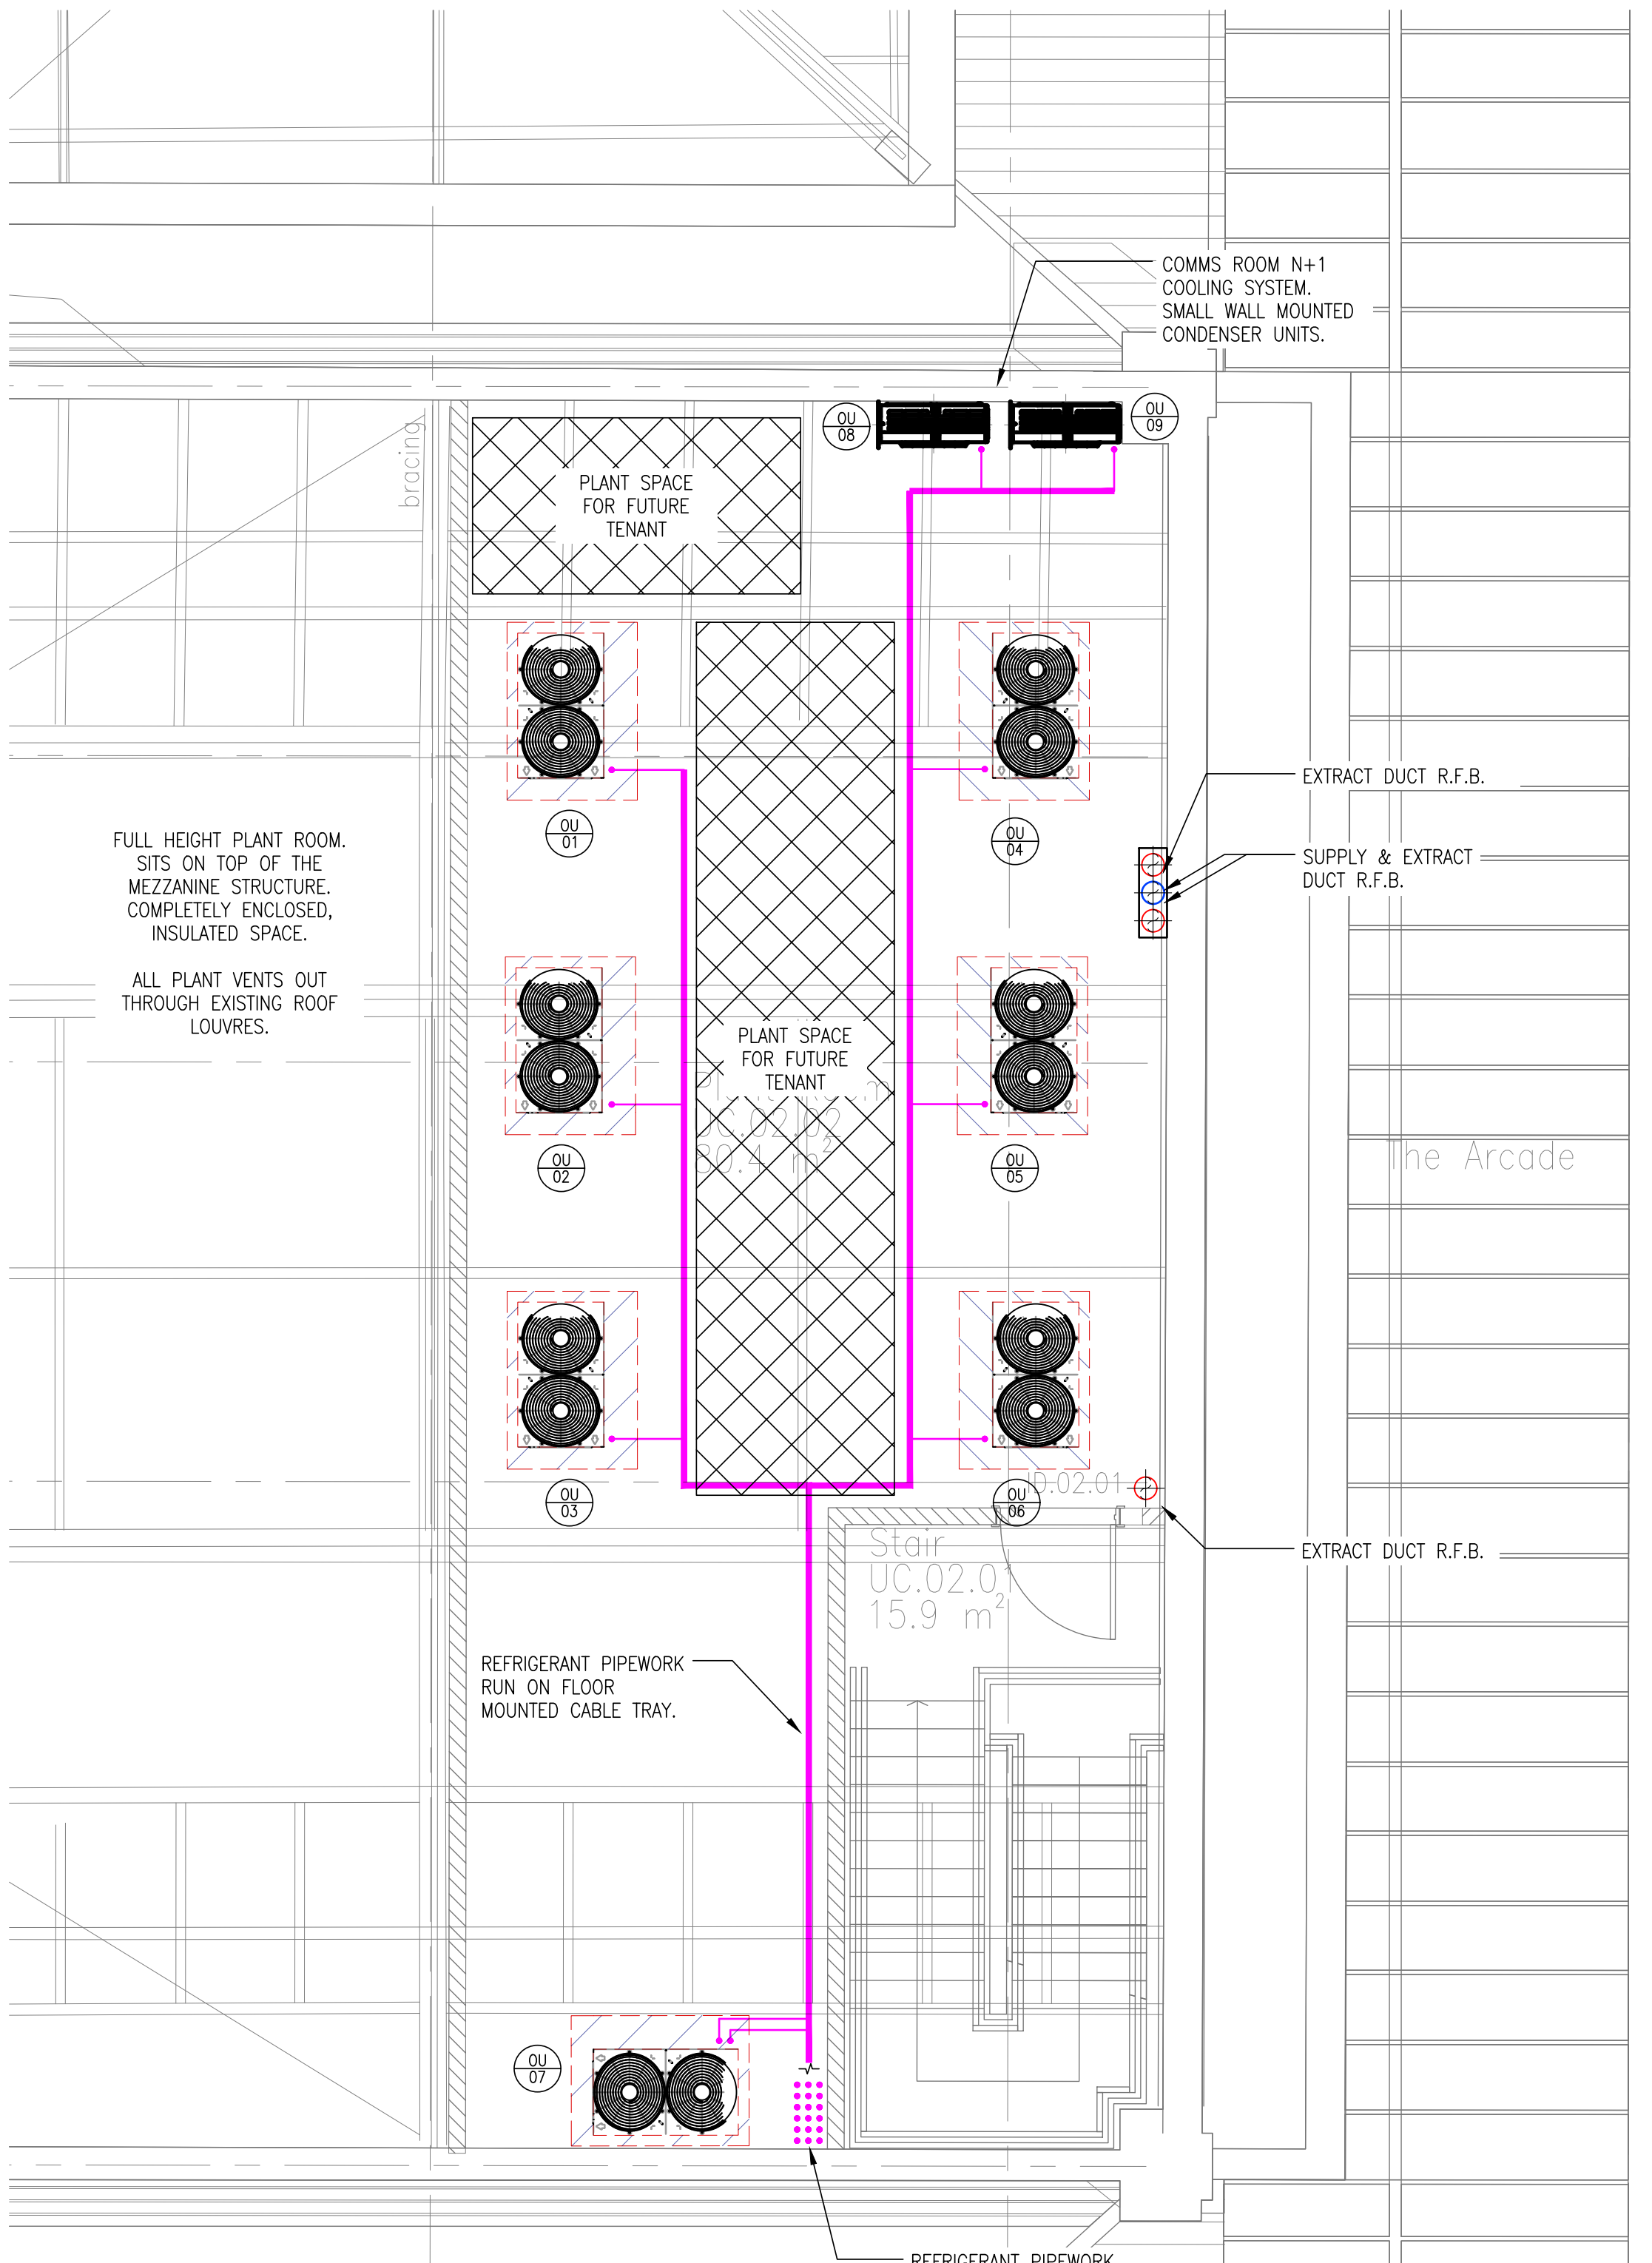

ROOF LEVEL PLANTROOM
LOW LEVEL LAYOUT

T01	ISSUED FOR TENDER	NOV 23
P03	BASE PLAN UPDATED	NOV 23
P02	ATTENUATION ADDED TO MVHR UNIT. PLANT ROOM DIMENSIONS MODIFIED TO ACCOUNT FOR REVISED ACCESS REQUIREMENTS.	NOV 23
P01	ISSUED FOR COMMENT	SEP 23
Revision	Description	Date

MEP DESIGN
10 The Hillock, Harwood, Bolton, BL2 3HP
www.mepdesign.co.uk

Client
ALLIED LONDON

Project
UPPER & LOWER CAMPFIELD - DESIGN

Title
MECHANICAL SERVICES
UPPER CAMPFIELD
PLANT ROOM DRAWING

Scale	1 : 100 @A1			Drawn	W.H.		
Project No.	Zone	Originator	Uniclass	Type	Level	Code	Rev
22_023	UC	MEP	G520	PL	02	001	T01