


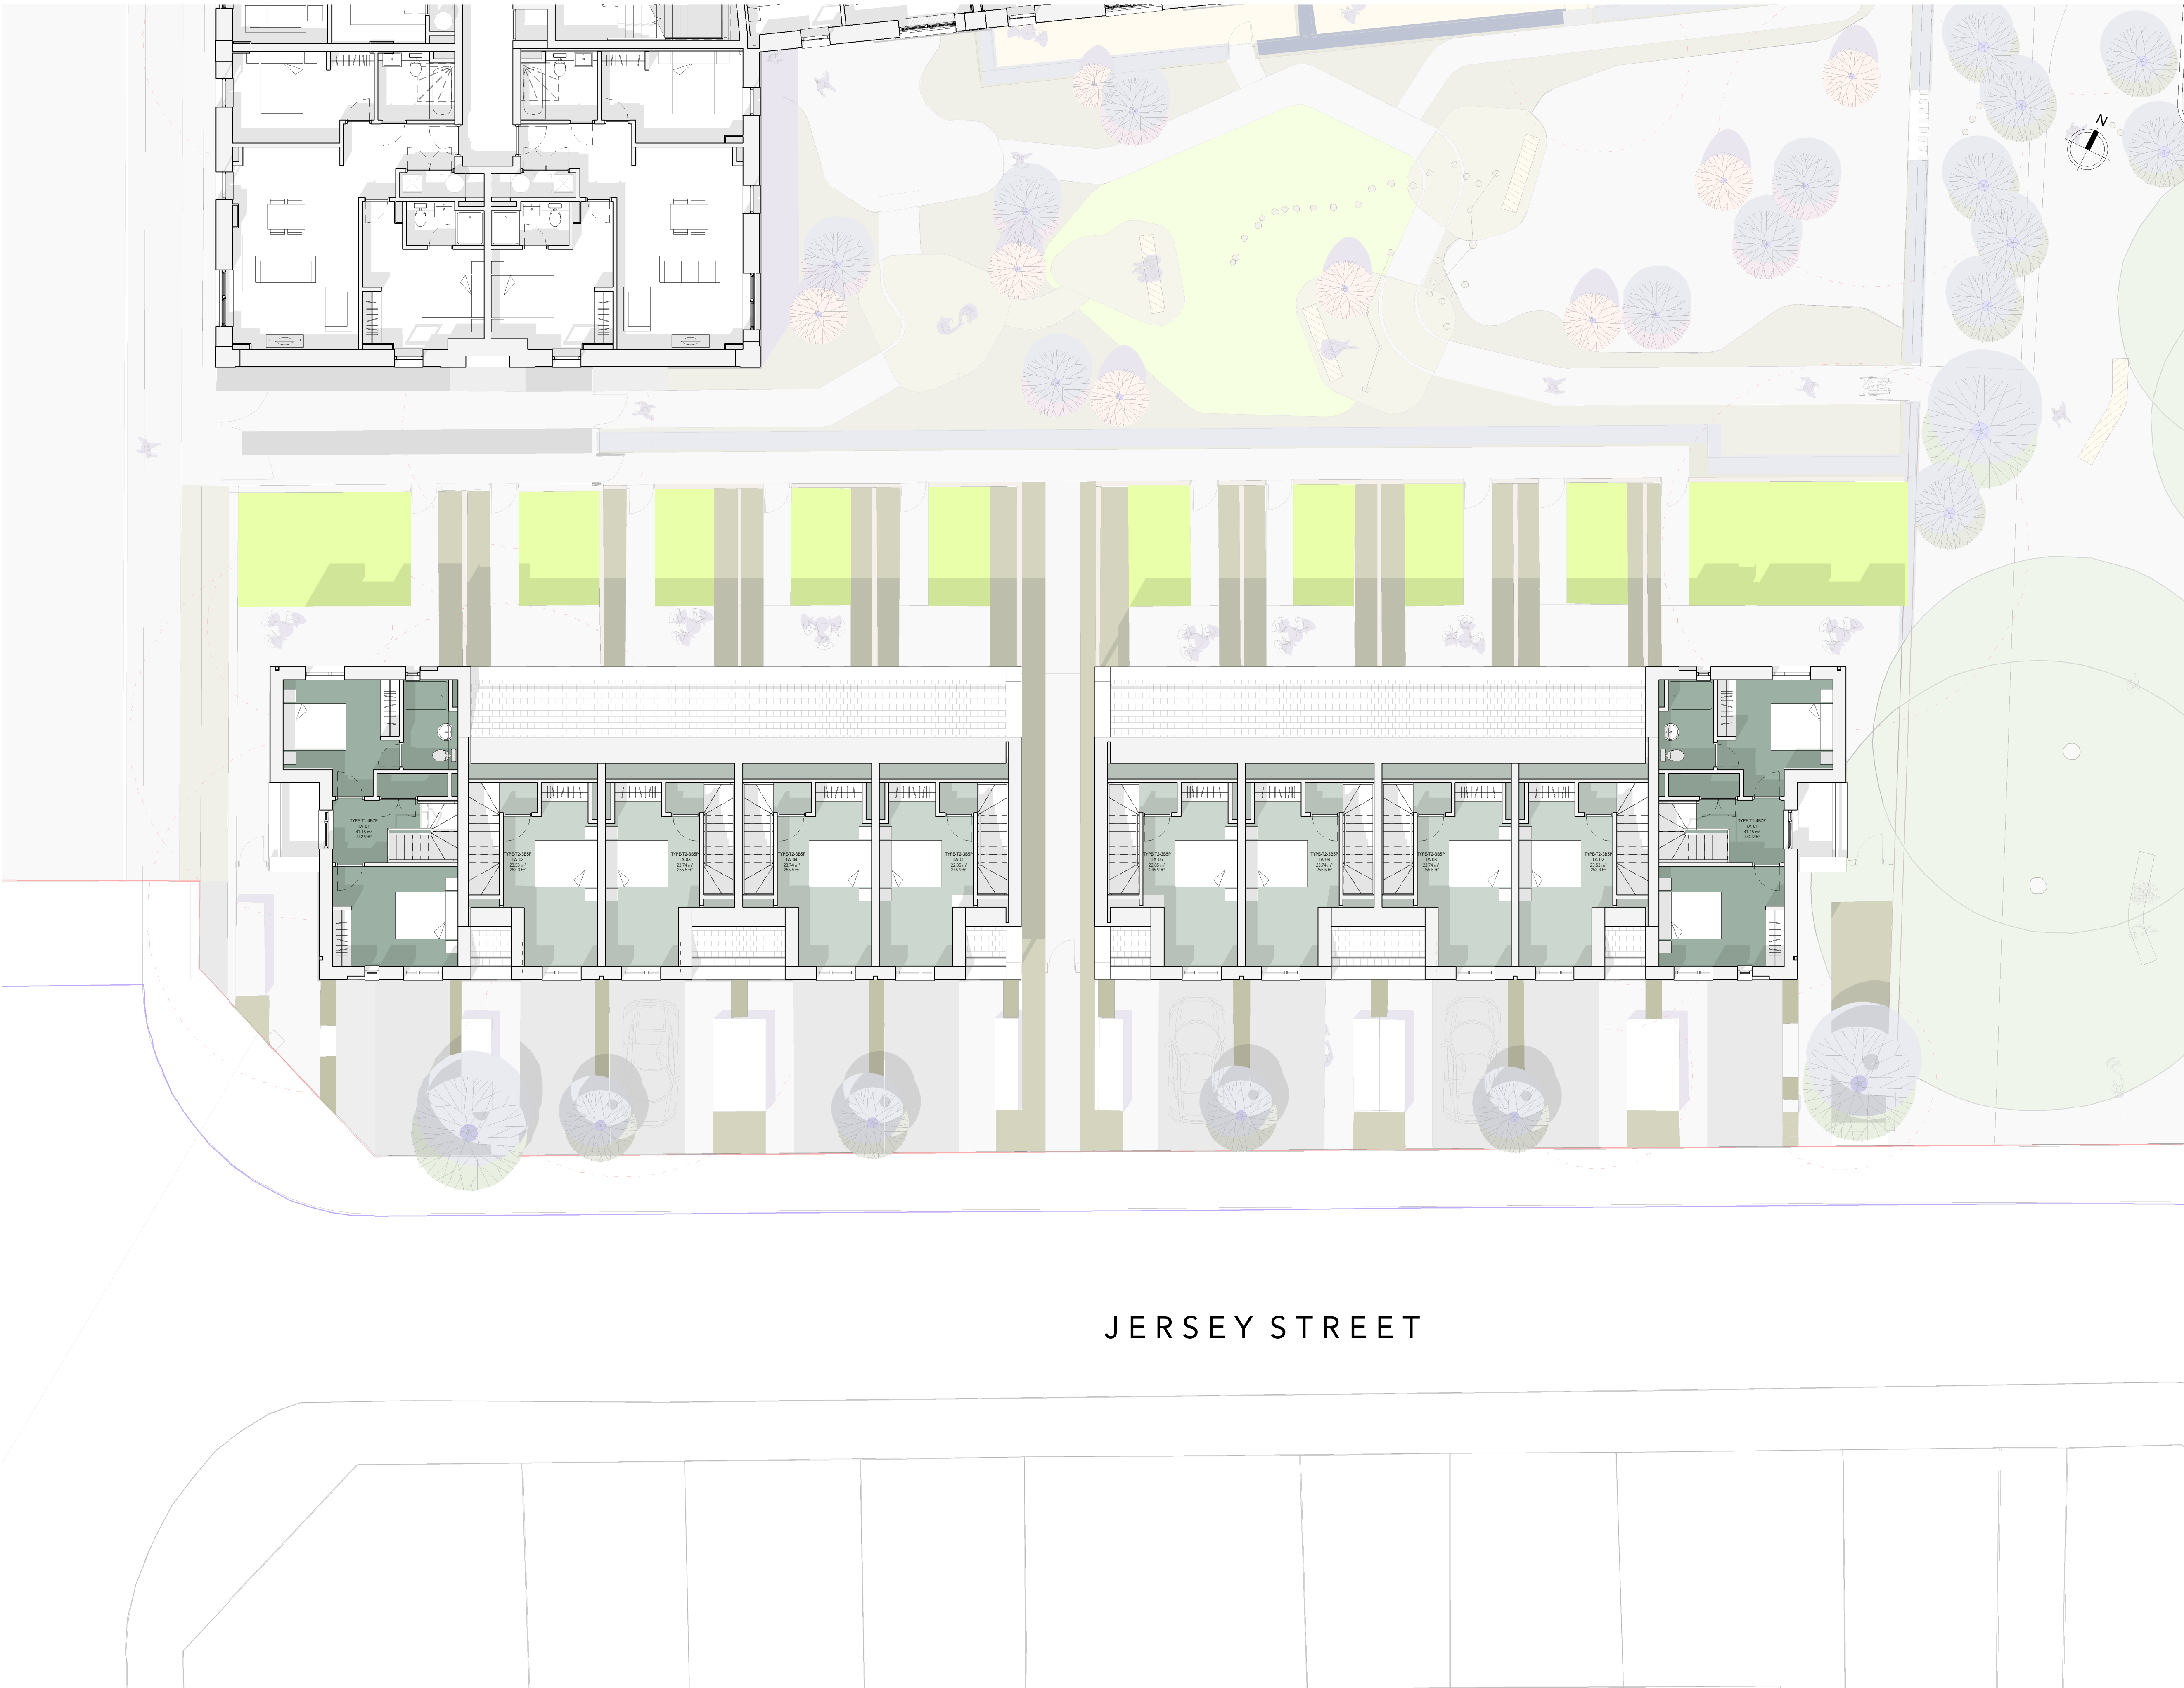

Note:
Do Not Scale from this drawing.
Dimensions are to be checked on site.
If in doubt please ask.

P03	09.05.24	SD	Planning issue - FF WT.02 / Brick Recess
P02	10.06.22	PW	Configuration Updated to Type 1&2 Townhouse
P01	17.05.22	PW	Draft Planning Issue

Rev	Date	Ints	Details
-----	------	------	---------

© The moral rights of the author are hereby asserted.
This drawing and design is the sole property of Buttress Ltd and must not be reproduced without permission.
Buttress Ltd is Registered in England and Wales: 5385973

Buttress

41 Bengal Street
Manchester
M4 6AF

T 0161 236 3303
E contact@buttress.net
W www.buttress.net

Project Title	This City residential development, Ancoats, Manchester
Client	Wates Construction Ltd
Location	Land to the west of Rodney Street, Manchester, M4 6JJ

Drawing ref	Townhouses - Second Floor Plan
-------------	--------------------------------

Date	09/05/2024 11:30:50	Scale	1 : 100
Checker	BT	Orig Paper Size	A1

Job No:	9139	Status	PLANNING
---------	------	--------	----------

Project:	Origin:	Zone:	Level:	Type:	Disc:	Number:	Rev:
----------	---------	-------	--------	-------	-------	---------	------

RODSTA-BUT-T-02-DP-A- 01024- P03

Second Floor Plan

1 : 100

