
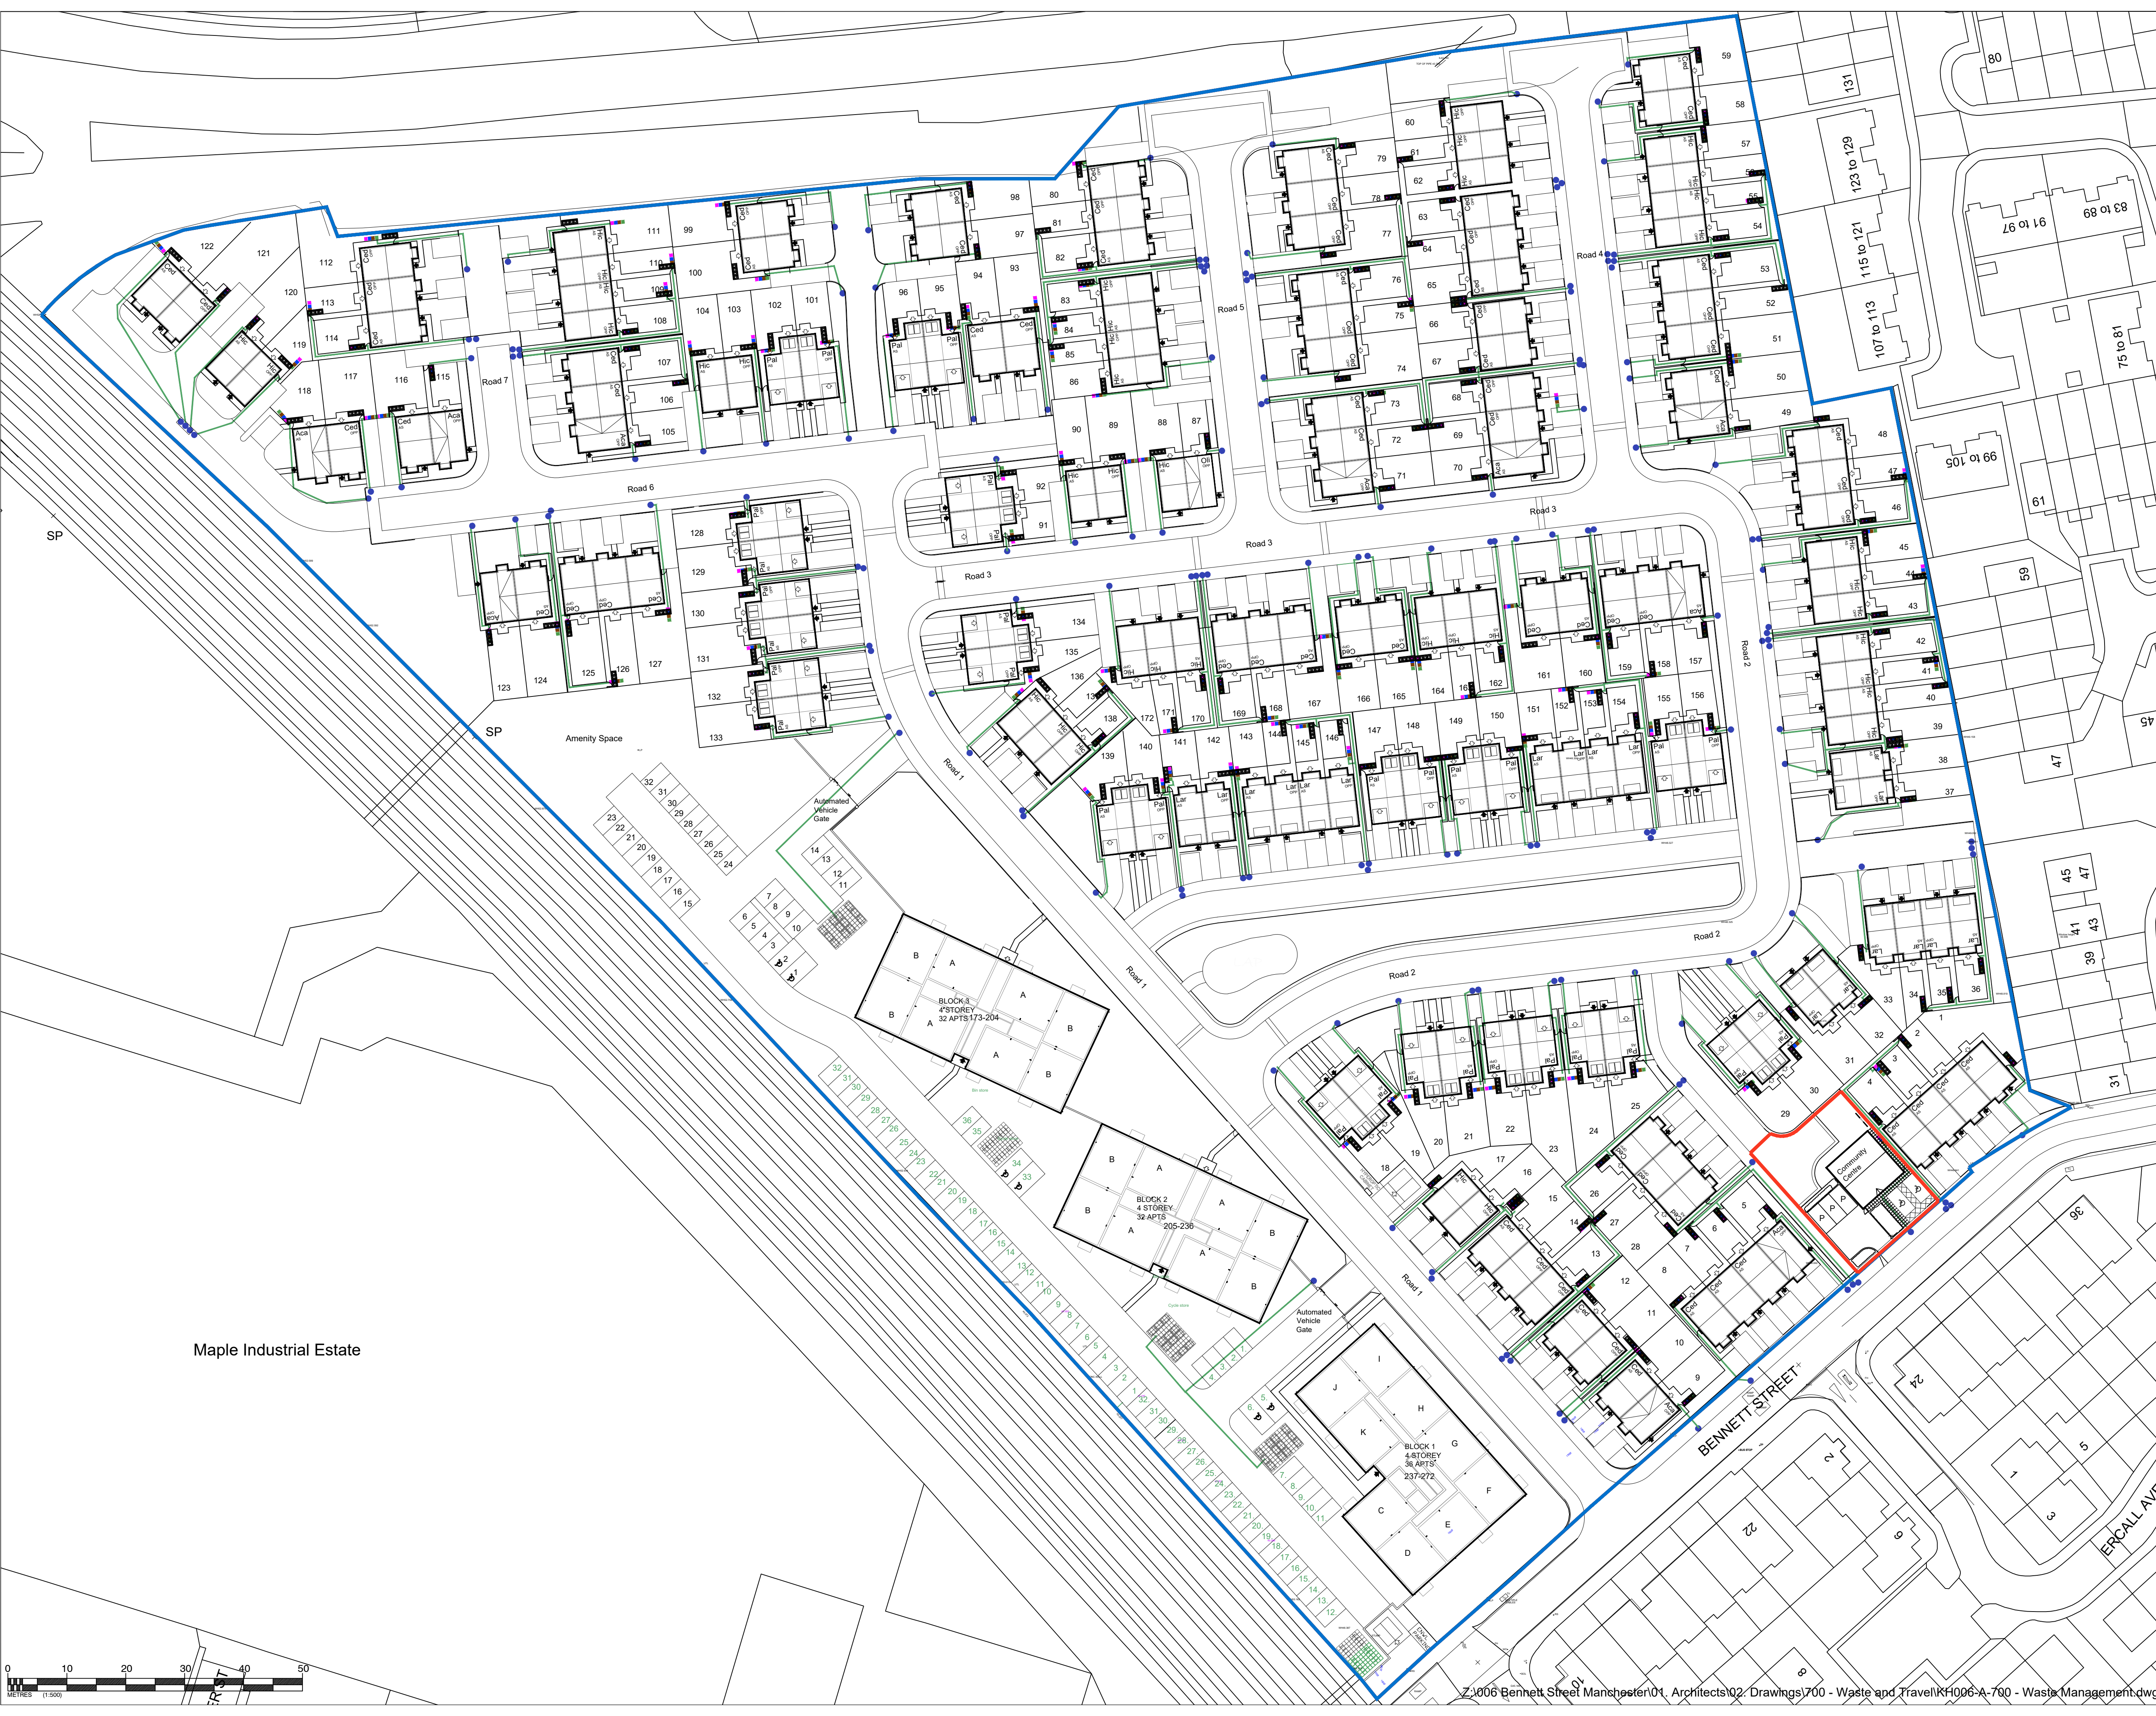


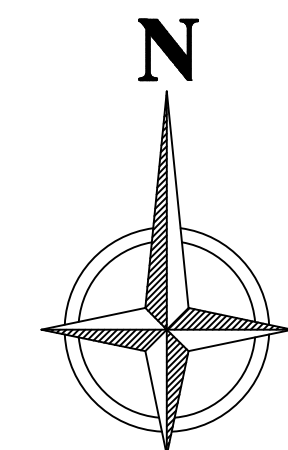

Legend

- Bin Storage Area
- Refuse Route
Proposed route of bins from dwelling to collection point

12.01.24	Amended as per layout changes	BP
09.10.23	apartments reverted to approved plan	BP
06.10.23	Block 2 & 3 mirrored, plot 8 parking amended	BP
21.06.23	Location of refuelling amended	KLW
09.03.23	Apartment Amended	BP
14.12.22	Amended as per layout revision	BP
29.11.22	Amended as per layout revision	ATL
01.11.22	Refuse strategy to plots 122-218 updated	RGC
20.10.22	Amended as per layout changes	BP
13.07.22	Community centre added	RGC
Revision	Date	Amendment

Development
BENNETT STREET

Location
MANCHESTER


Marketing Name
-

Drawing Title
WASTE MANAGEMENT PLAN

Job No. KH006	Drawing No. A-700
Revision J	Scale @ A1 1:500
Drawn By BP	Date 22.06.22
Checked by RGC	Date Checked 13.07.22

1st Floor, 103 Dalton Avenue, Birchwood Park,
Warrington WA3 6YE
T: 01925 363108 W: www.kellenhomes.com

KELLEN
HOMES

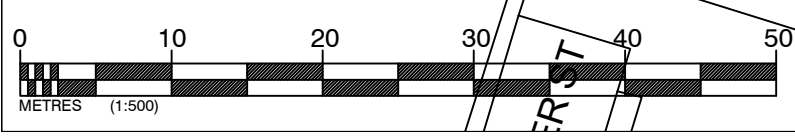

Maple Industrial Estate