


NOTE:DO NOT SCALE FROM THIS DRAWING.ALL DIMENSIONS TO BE CHECKED ON SITE.TO BE READ IN CONJUNCTION WITH ALL RELEVANT CONSULTANTS DOCUMENTATION

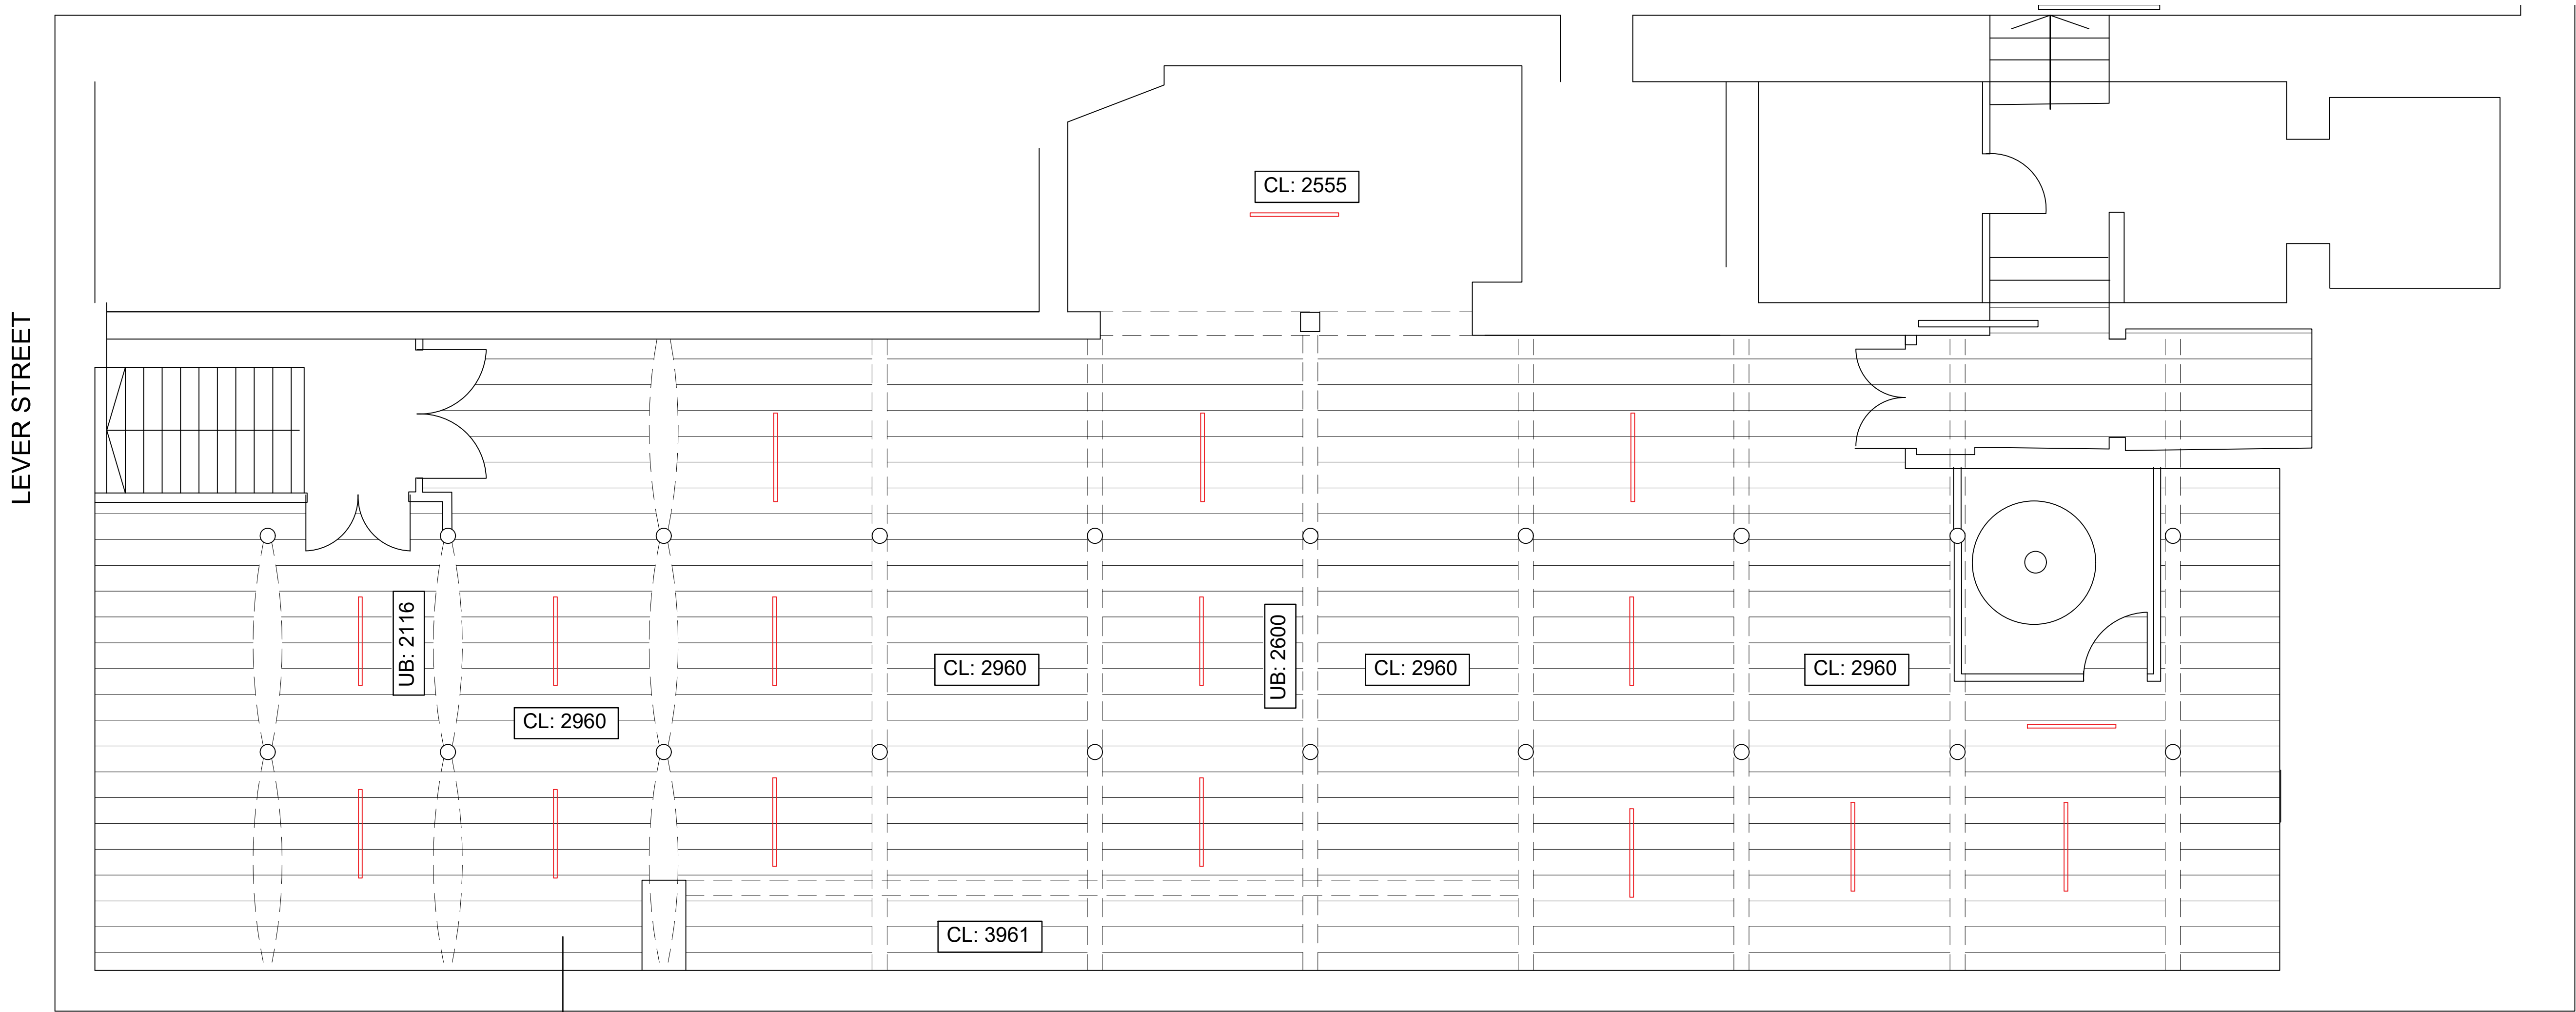


LEVER STREET

BUNSEN STREET

Existing timber boards
between steel beams.

REVISIONS:
REV A: CEILING UPDATED TO SHOW LIGHTING 14.05.24

Key:
Existing Timber Ceiling

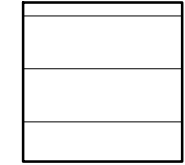

Existing Fluorescent tube
lighting suspended from
ceiling on chain



iCatch Design
INTERIOR DESIGN

10 KILWORTH AVENUE
SALE, CHESHIRE
M33 4SE
TEL: 07983 539728
WWW.ICATCHDESIGN.CO.UK

Project
ST JOSEPHS GROUP
BASEMENT LEVEL, 24 LEVER STREET
MANCHESTER

Drawing
EXISTING CEILING LAYOUT

Date APRIL 2024 Drawn By SS Scale 1:50@A1

Drawing Status Drawing No. Rev No.
PLANNING 0209-04 A

Existing Ceiling Plan

Scale 1:50 @ A1