


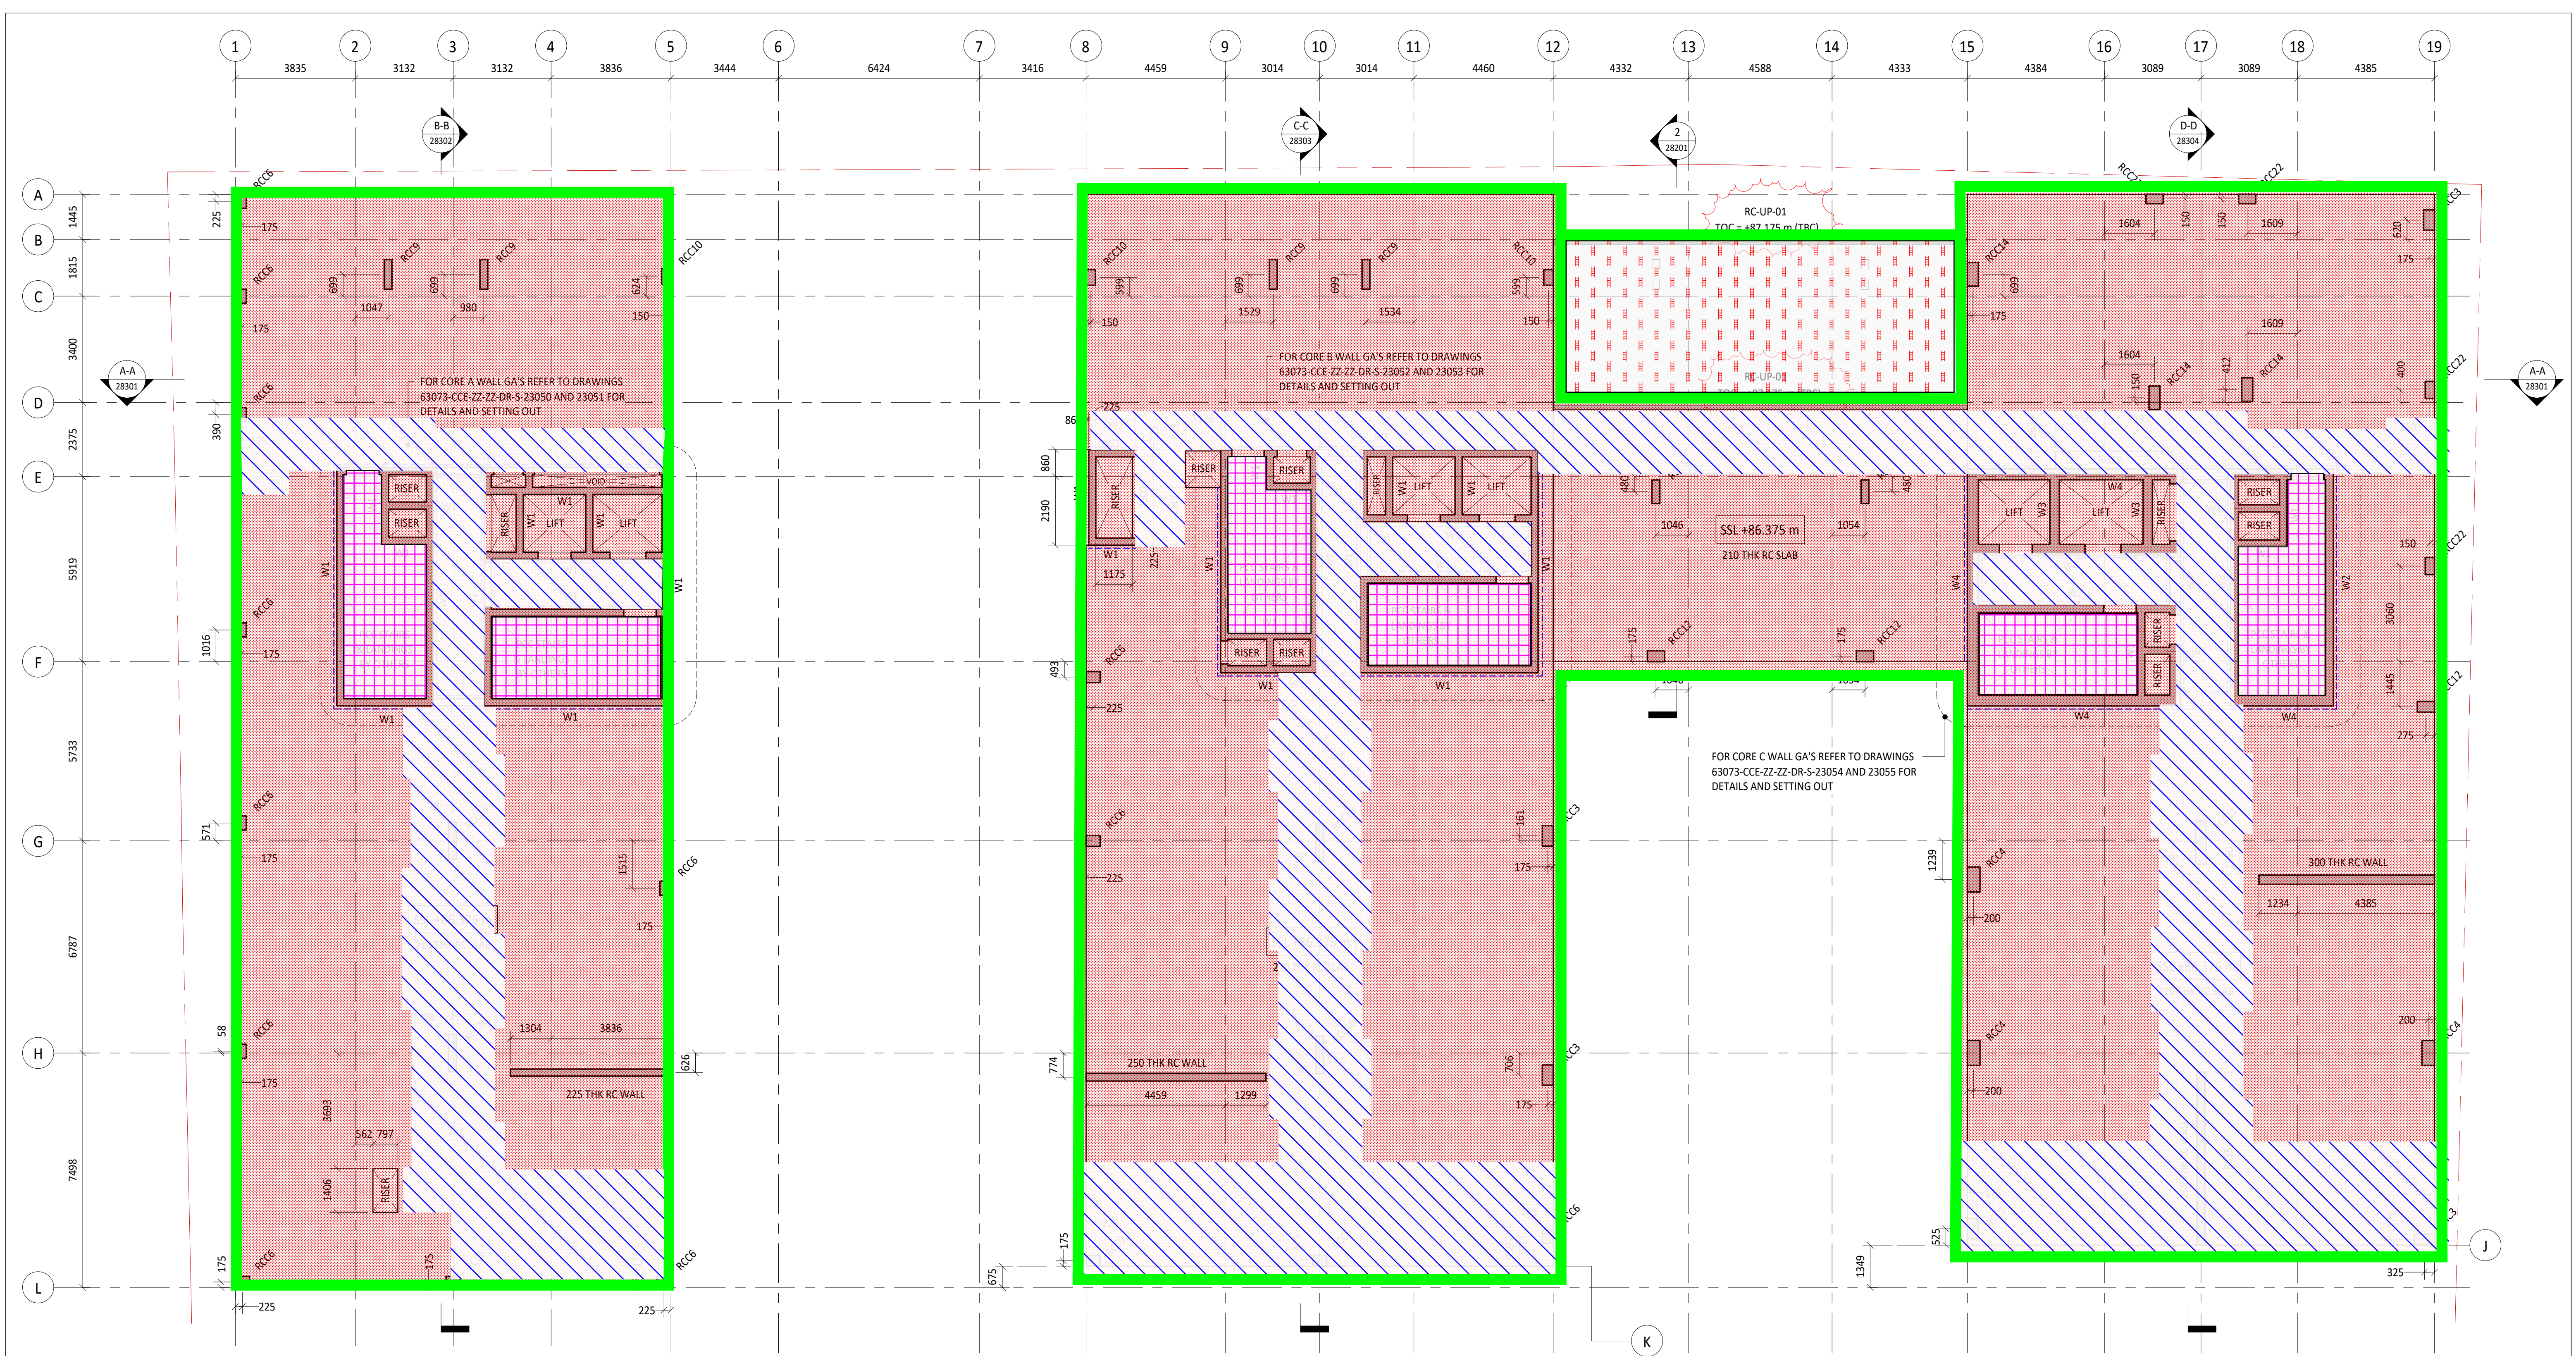

FACADE █ DL = 5 kN/m

|                |  |                              |                   |  |                              |                                |  |                               |                             |  |                                |
|----------------|--|------------------------------|-------------------|--|------------------------------|--------------------------------|--|-------------------------------|-----------------------------|--|--------------------------------|
| TYPICAL FLOOR  |  | DL = 0.9 KPa<br>LL = 1.5 KPa | RESIDENT/AMENITY  |  | DL = 0.5 KPa<br>LL = 4 KPa   | ROOF LOADING<br>(GREEN + BLUE) |  | DL = 1.1 KPa<br>LL = 2.25 KPa | ROOF LOADING<br>(STONE BAL) |  | DL = 1.15 KPa<br>LL = 0.75 KPa |
| HALLWAY        |  | DL = 0.5 KPa<br>LL = 3 KPa   | EXTERNAL (GROUND) |  | DL = 3.15 KPa<br>LL = 5 KPa  | ROOF LOADING<br>(TYPICAL)      |  | DL = 0.6 KPa<br>LL = 0.75 KPa |                             |  |                                |
| STAIRS         |  | DL = 0.5 KPa<br>LL = 4 KPa   | PLANT ROOM 1      |  | DL = 0.6 KPa<br>LL = 5 KPa   | ROOF LOADING<br>(MID LEVEL)    |  | DL = 2.8 KPa<br>LL = 2.25 KPa | CONSTRUCTION                |  | DL = 1.5 KPa<br>LL = 0.75 KPa  |
| OFFICE LOADING |  | DL = 0.5 KPa<br>LL = 2.5 KPa | PLANT ROOM 2      |  | DL = 0.6 KPa<br>LL = 7.5 KPa |                                |  |                               |                             |  |                                |

MANCHESTER  
LONDON  
LEEDS  
GLASGOW

Carver's Warehouse, 77 Dale St, Manchester, M1 2HG. Tel: 0161 228 6757  
Reeds Wharf, 33 Mill Street, London SE1 2AX. Tel: 020 7253 2977  
5 Saw Mill Street, Water Lane, Leeds, LS1 5WE. Tel: 0113 2025 130  
35 Virginia Street, Glasgow, G1 3TN. Tel: 0141 370 1829

www.civicingengineers.com

DRAWING STATUS

FOR INFORMATION

STATUS CODE

-

CE PROJECT No.

2925

SCALE @ A1

1:100

DATE CREATED

JAN 05

DRAWN

NDM

CHECKED

DP

DRAWING No.

63073-CCE-ZZ-ZZ-DR-S-23063

REV

P01