


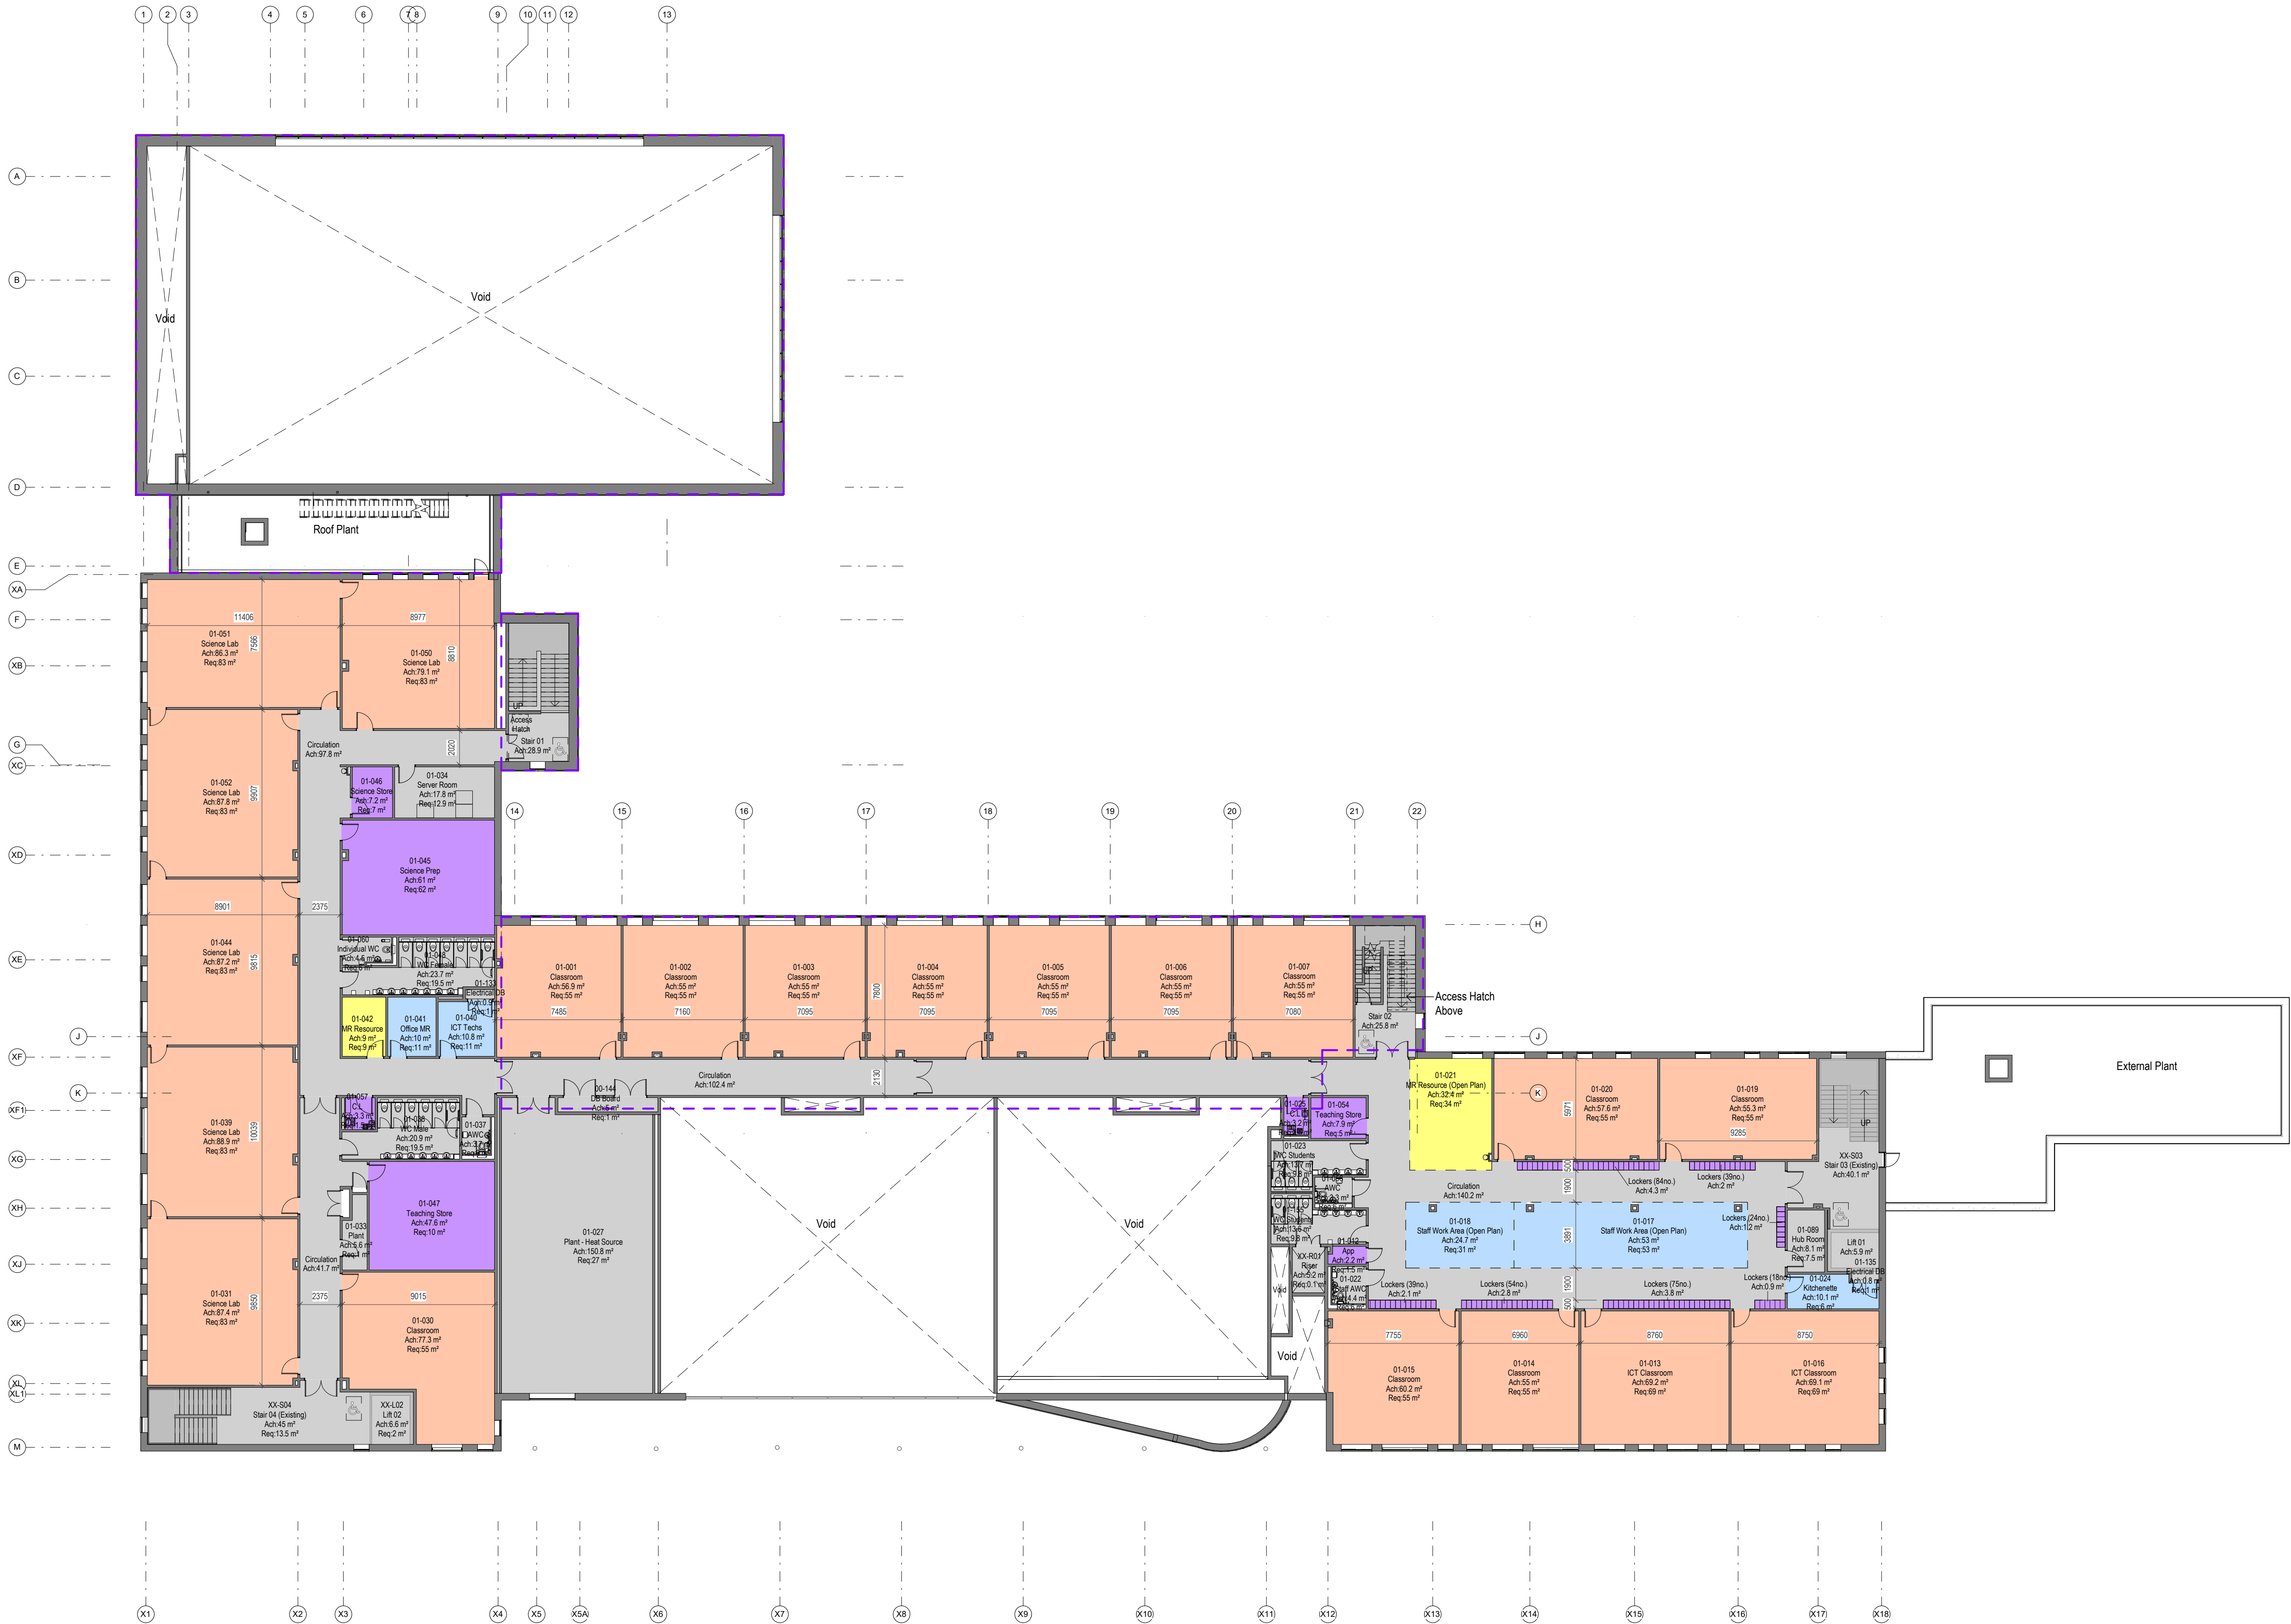

Notes:

- This drawing is copyright.
- Do not scale dimensions from this drawing.
- This drawing is to be read in conjunction with all other relevant drawings.
- All discrepancies on this drawing are to be reported to the architect.
- Do not modify any element of this drawing.
- Use drawing only for purpose(s) issued.
- This drawing may contain colour.

Scale Bar
0 2m 6m 10m
Scale: 1:200

North Point

Key Plan

Hazard

HAZ-xx
To warn of significant hazards or information that is unusual
To be read in conjunction with all other consultant's information
Refer to CDM Schedule XXXX-IBI-WB-XX-SH-A-200-XXXX

The following external model files are included within this drawing:

DEPARTMENT:

- LRC
- Non net
- Staff
- Storage
- Teaching
- New Build Boundary
- Exit to Outdoor Facilities
- Entrance/Other

P11	28/07/23	Revised Stage 4 - Planning Submission	EA	CP
P10	13/06/23	RIBA Stage 4 Issue / SOA	EA	CP
P09	02/06/23	RIBA Stage 4 Issue	EA	CP
P08	22/03/23	RIBA Stage 3 Issue	EA	CP
P07	20/03/23	RIBA Stage 3 Issue	EA	CP
P06	02/03/23	CEM3 Comments	EA	CP
P05	17/02/23	CEM3 Issue	EA	CP
P04	14/02/23	CEM4 Comments	EA	CP
P03	10/02/23	CEM3 Comments	EA	CP
P02	07/02/23	CEM3 Issue	EA	CP
P01	03/02/23	First Issue	EA	CP
Rev	Date	Revision Notes	Drawn	Review

Logos

DIXONS ACADEMIES TRUST

MORGAN SINDALL CONSTRUCTION

IBI Intelligence Buildings Infrastructure

www.ibigroup.com

Project
Dixons Manchester

Drawing Title
First Floor GA Plan

Job Number 142037	Date 01/02/2023	Security Classification	Drawn By EA
Scale@A1 1 : 200	Purpose Suitable for Stage Approval	Reviewed By CP	
Drawing Number FS0998-IBI-A-2-01-D-A-3102	Revision P11	Suitability S4	