


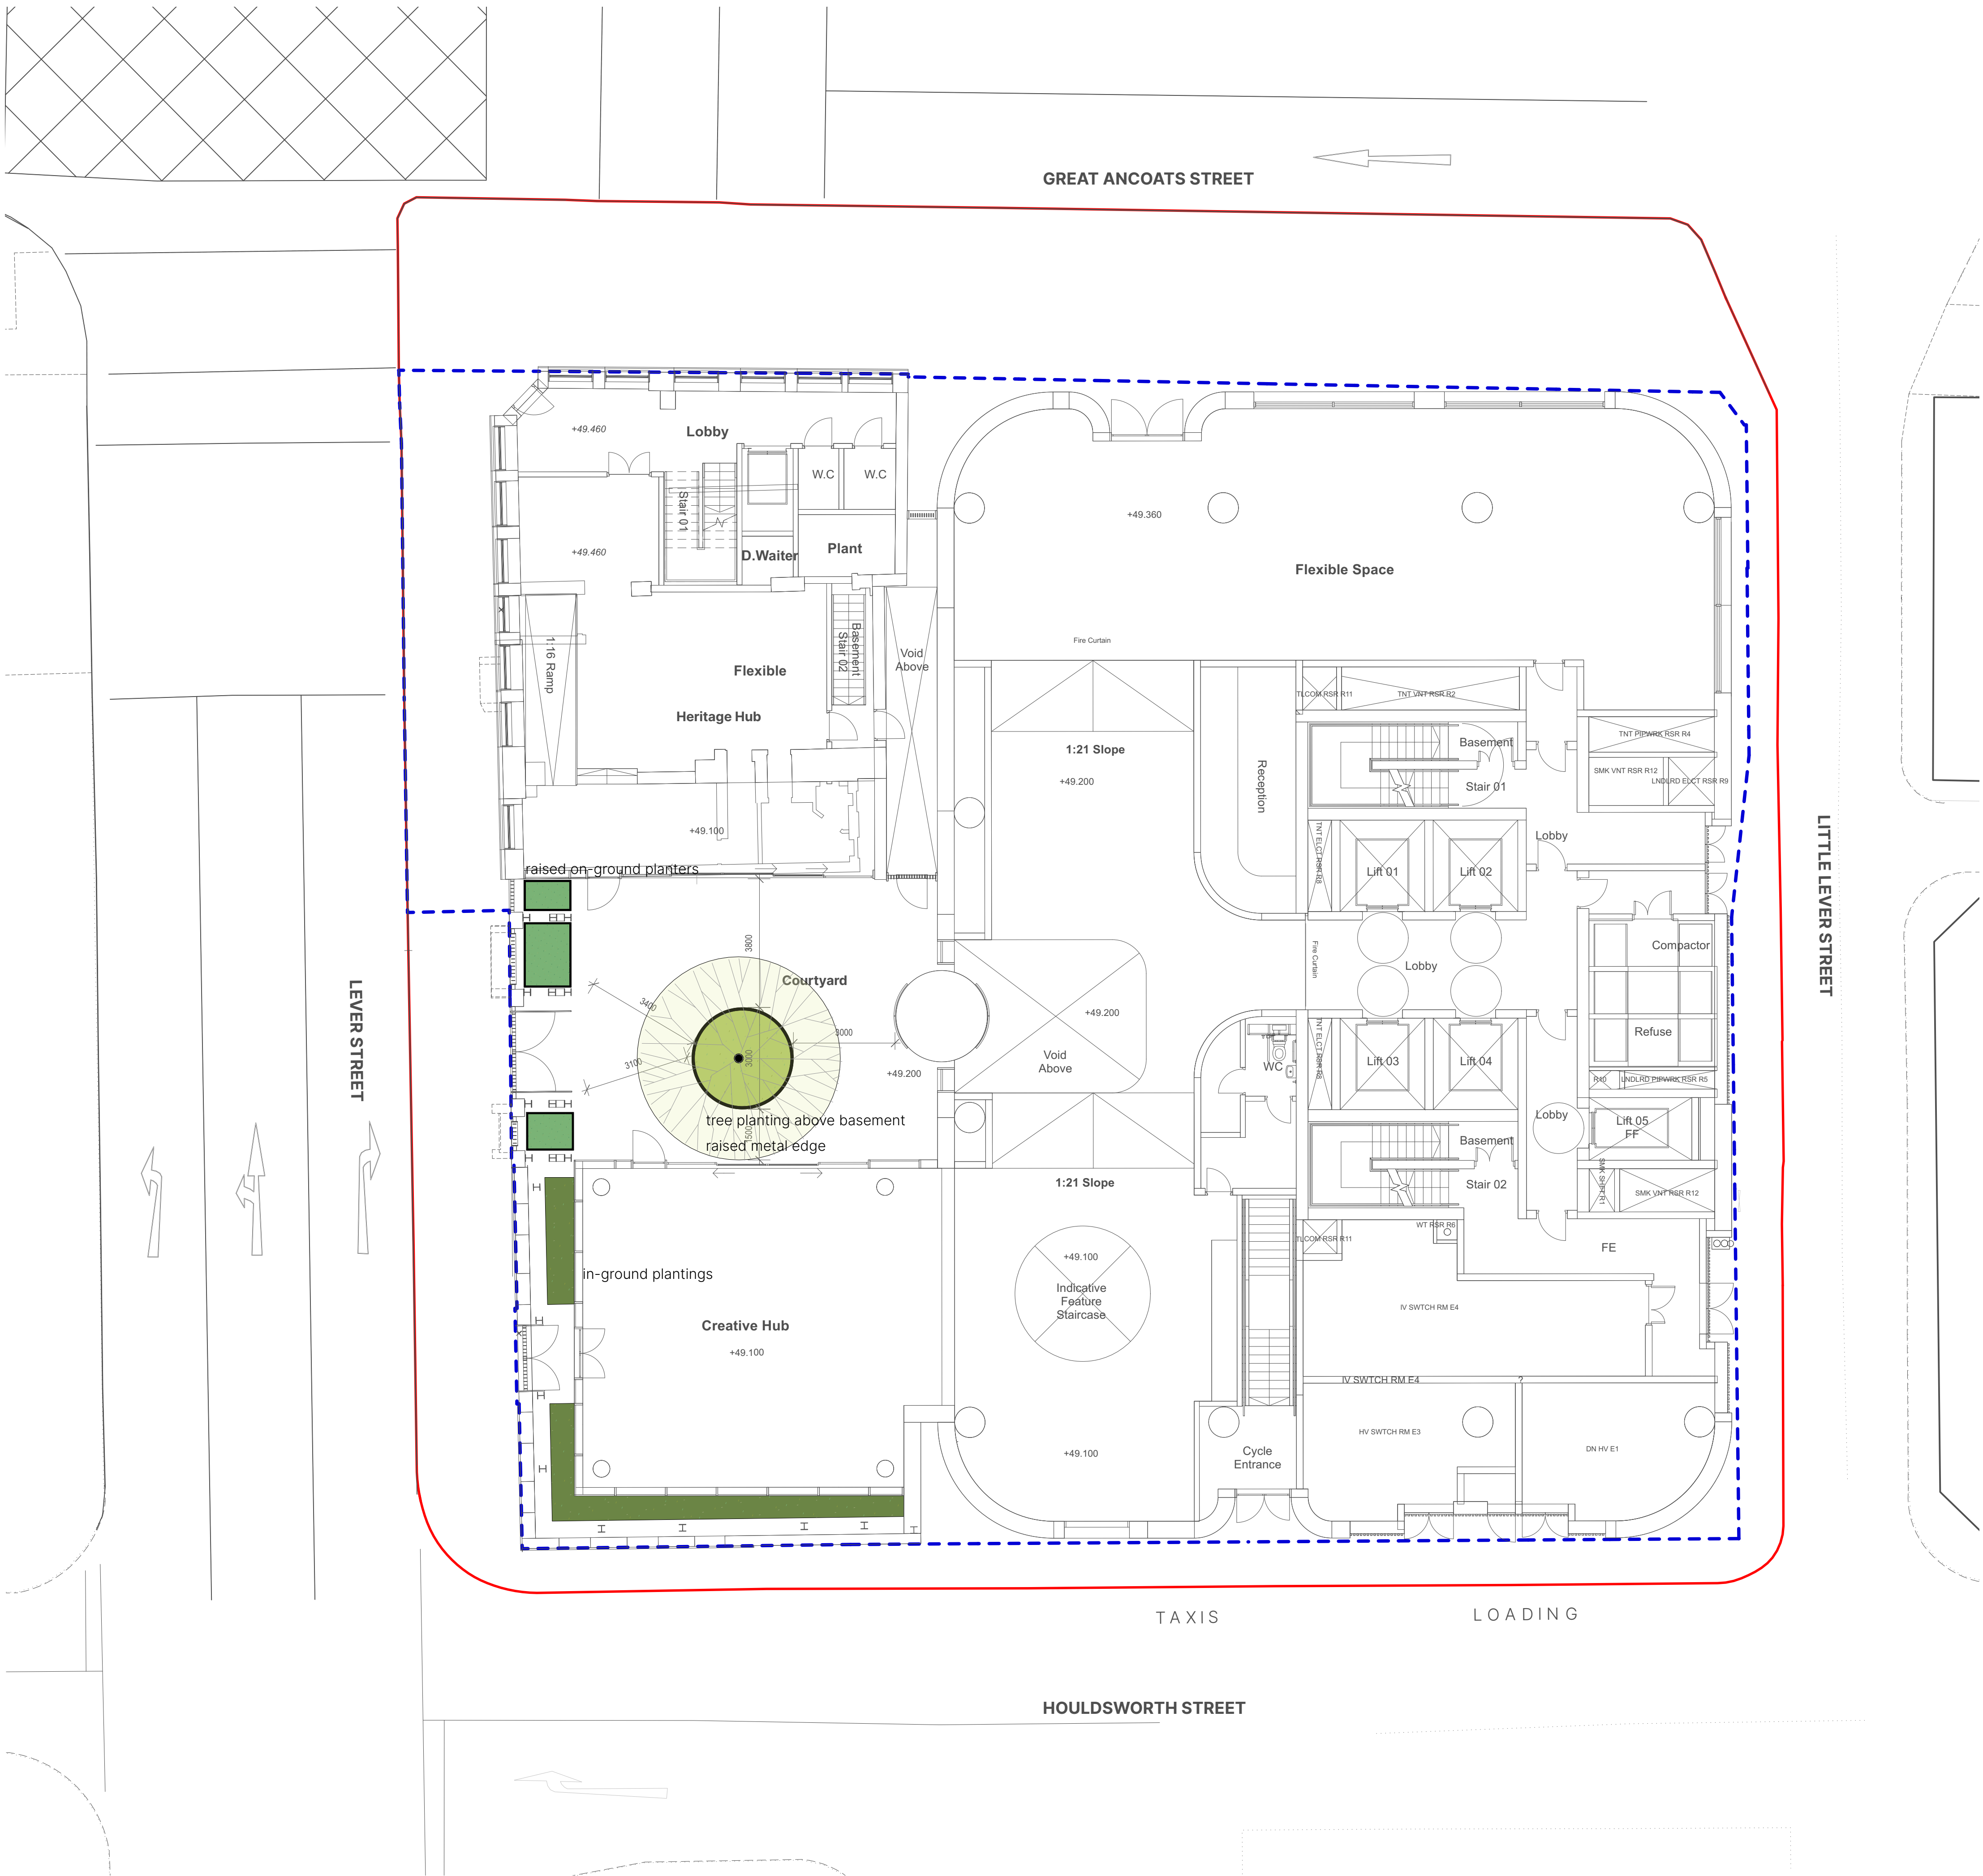

This drawing is copyright protected and may not be reproduced in whole or part without written authority from the owner.

- NOTES:**
- 1. Do not scale from this drawing.
  - 2. Always work to noted dimensions.
  - 3. All dimensions are in millimetres unless otherwise stated.
  - 4. All setting out, levels and dimensions to be agreed on site.
  - 5. The dimensions of all materials must be checked on site before being laid out.
  - 6. This drawing must be read with the relevant specification clauses and detail drawings.
  - 7. Order of construction and setting out to be agreed on site.

**KEY**

**BOUNDARIES**

- Application Boundary
- Ownership Boundary

- SOFTWORKS**
- PROPOSED SEMI-MATURE TREE**
- S1 MIXED PLANTING**  
Location: in the courtyard - around the tree on a podium  
~ 5 litre pots - 6 plants/m²
  - S2 MIXED PLANTING TO RAISED PLANTERS**  
Location: to the perimeter of the courtyard, adjacent to retained facade's support steel structure in steel on-ground planters  
~ 5 litre pots - 6 plants/m², for climbers 20 litre pots
  - S3 MIXED SHADE PLANTING**  
Location: to the perimeter of the retained facade and the Creative Hub - in ground planting  
~ 5 litre pots - 6 plants/m² and for climbers 20 litre pots

|     |          |                                         |    |    |
|-----|----------|-----------------------------------------|----|----|
| P04 | 07/03/24 | GF plan update                          | VS | RM |
| P03 | 27/02/24 | S4 - Key amends, GF plan update         | VS | RM |
| P02 | 15/02/24 | S4 - Layout, gates and lighting update  | VS | RM |
| P01 | 07/02/24 | S1 - Kerb, lighting and car park update | VS | RM |
| P00 | 05/02/24 | S1 - First issue                        | VS | RM |

| Revision | Date | Description | Drawn | Aprvd. |
|----------|------|-------------|-------|--------|
|----------|------|-------------|-------|--------|

## PLANIT

Manchester | London | Liverpool | Leeds | Standish

**Manchester**  
2 Back Crafston Street,  
Altrincham,  
Cheshire,  
WA14 1DY,  
**W:** plant-it.com  
**E:** info@plant-it.com  
**T:** 0151 363 1230

**Client** Soller Group

**Project** NXQ, Lever Street  
Manchester

**Drg Title** Softworks  
A1 Landscape

**Created on** 25-01-24  
**Created by** VS  
**Approved by** RM

**Scale** 1:100  
**Size** A1  
**Workstage** Stage 2  
**Status** Stage Appr.

**Drg No.** 3217-PLA-00-GF-DR-L-2000  
**Suitability** S4  
**Revision** P04  
© Plantit I.E. Limited