


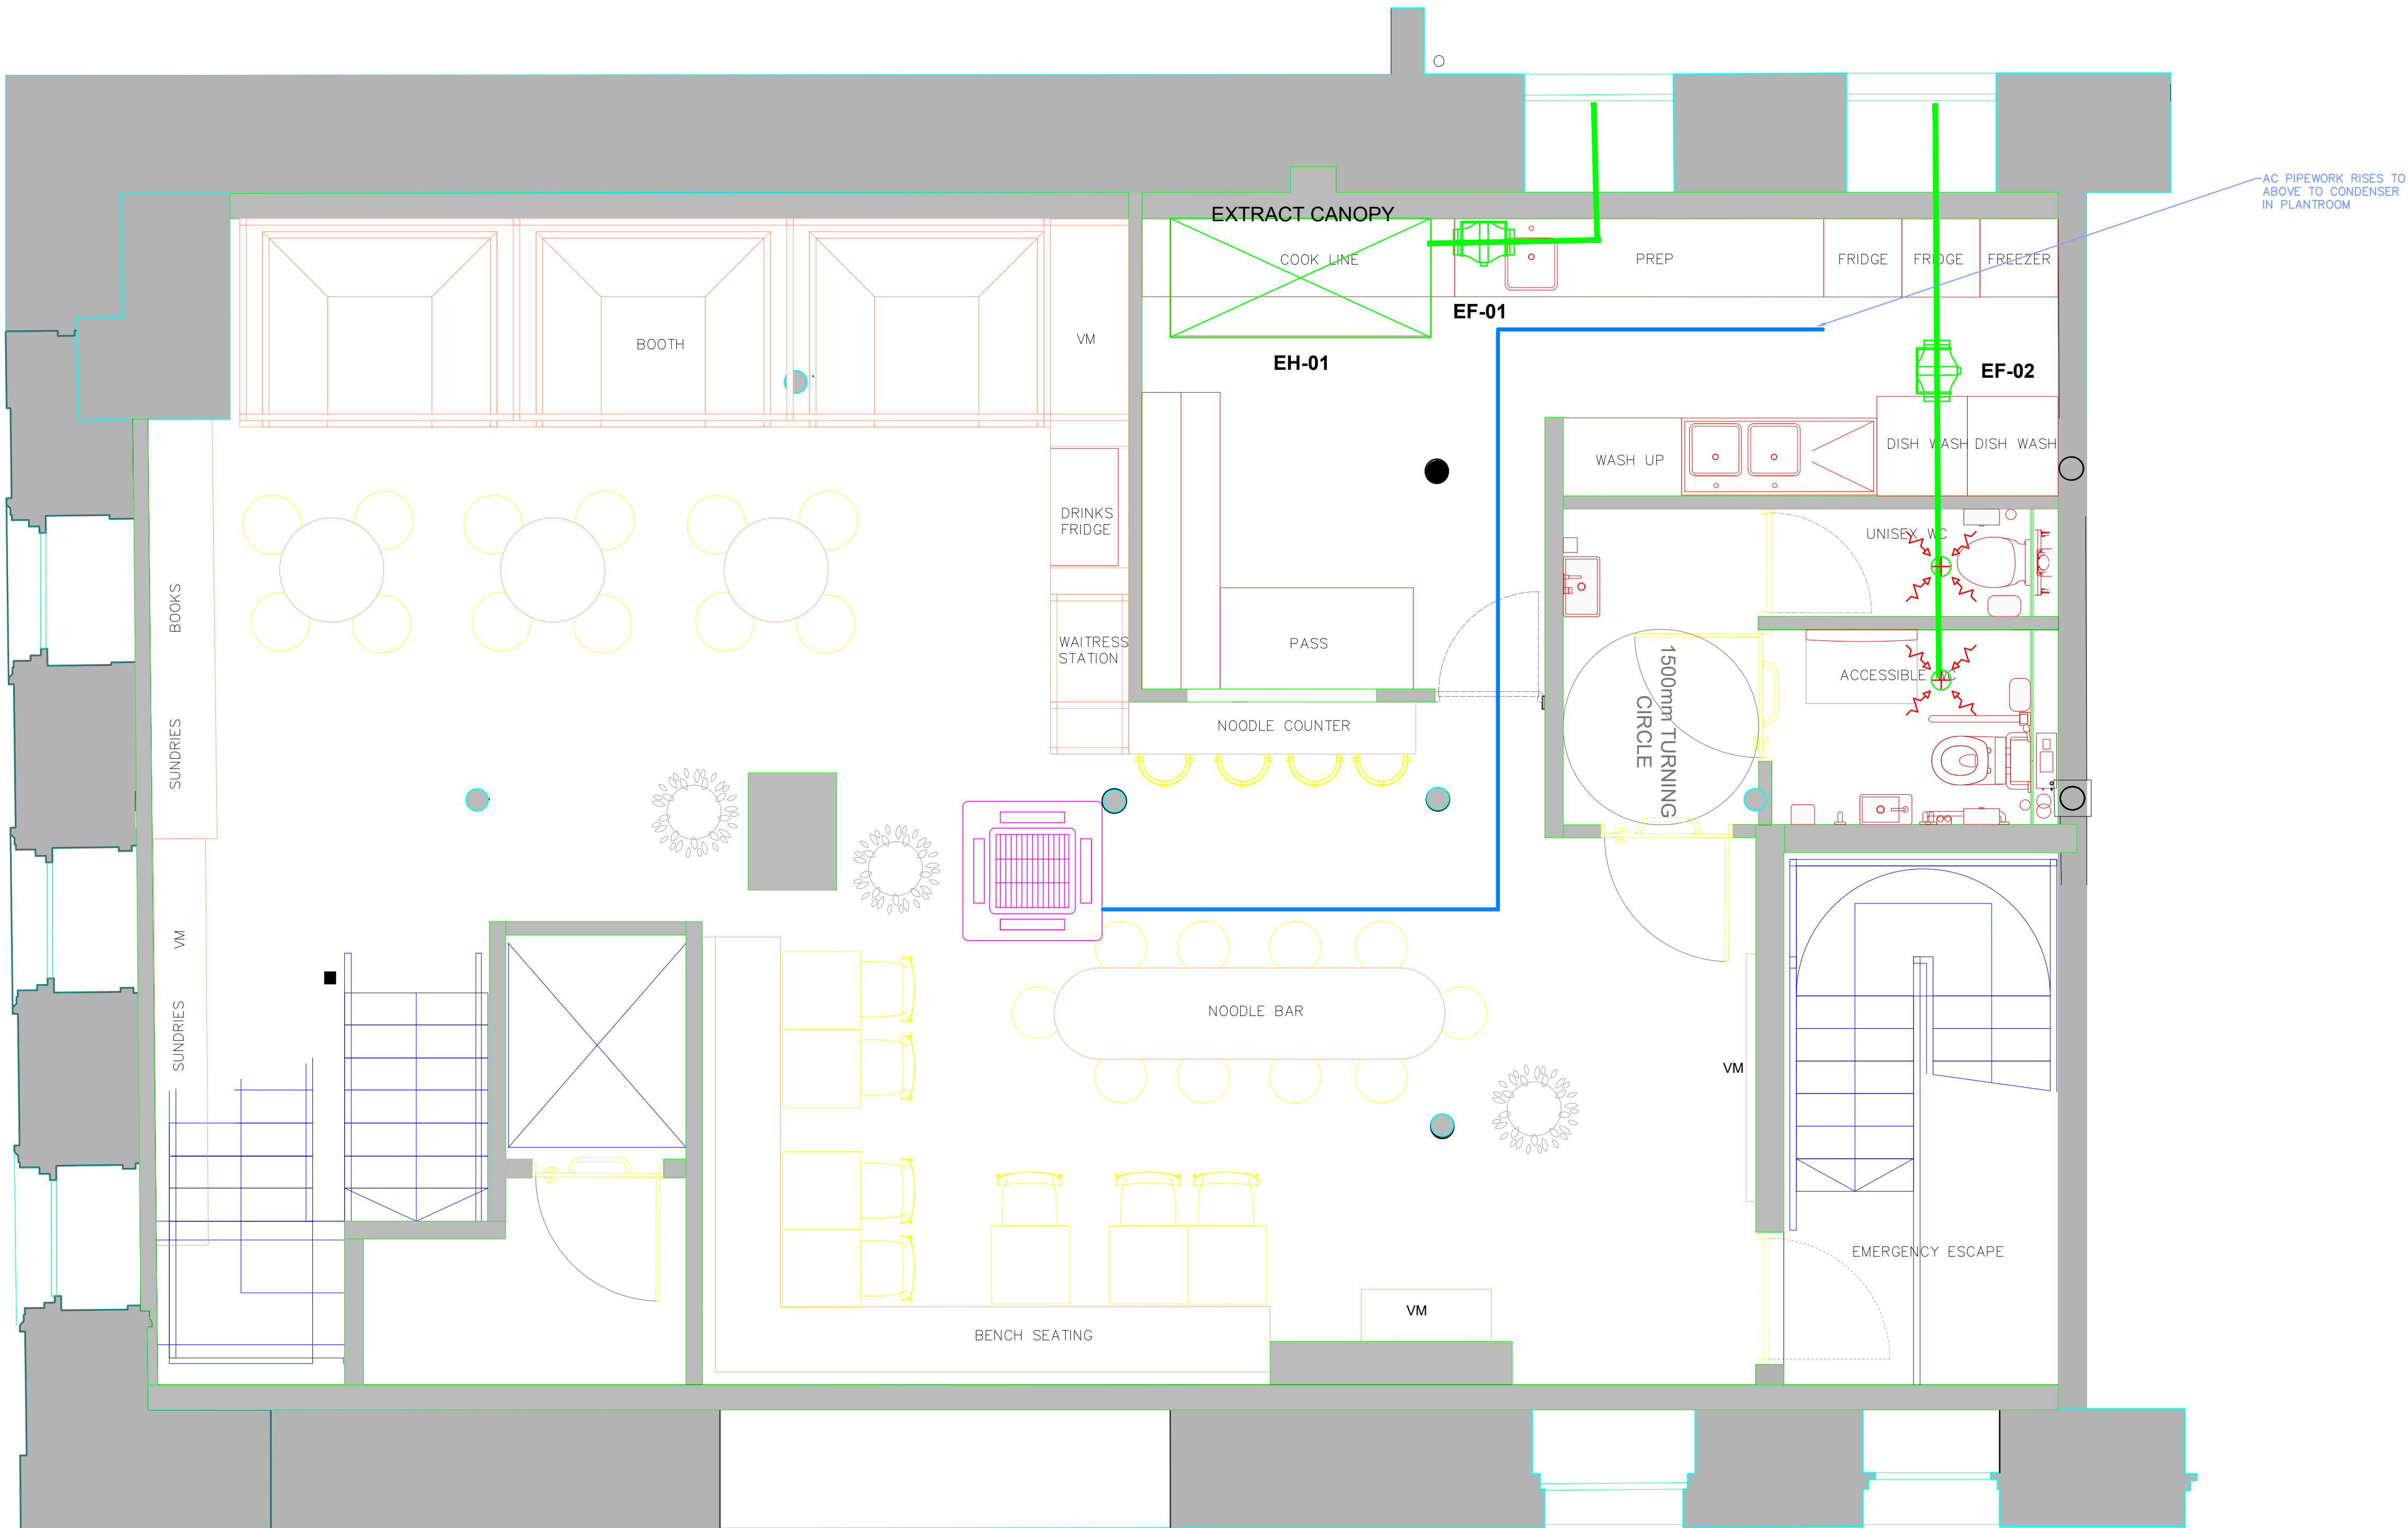

- NOTES
- ALL BUILDING AND ELECTRICAL WORKS TO BE DONE BY OTHERS
 - ALL ELECTRICAL CONNECTIONS REQUIRED WITHIN 500 mm OF INDICATED LOCATION
 - NO PROVISION HAS BEEN MADE FOR ANY ADDITIONAL / GENERAL PURPOSE SOCKETS
 - TOTAL KITCHEN ELECTRICAL AND GAS LOADINGS ARE AS LISTED ON LEDGER – ANY ADDITIONAL LOADINGS (e.g. BOILERS, LANDLORD'S DOMESTIC EQUIPMENT etc.) HAS NOT BEEN ACCOUNTED FOR

1500

A

20

SERVICE HEIGHT FROM FLOOR LEVEL TO TOP OF SOCKET (mm)

SERVICE IDENTIFIER (SEE ELECTRICAL SCHEDULE)

CORRESPONDING ITEM NUMBER (SEE EQUIPMENT SCHEDULE)

PIPEWORK SCHEDULE		
		AIR CONDITIONING

08		
07		
NO.	REVISION	DATE



Project Name and Address

PIPPY EATS
KAMPUS

G/FLOOR VENTILATION
LAYOUT

Project	BC	01
Date	17/11/2023	
Scale	NTS	