


All dimensions are in millimetres unless stated otherwise. No dimensions to be scaled from drawings. All dimensions to be checked on site prior to manufacture.

Any discrepancies between drawings and site conditions are to be reported to the contract manager.

This drawing is to be read in conjunction with all relevant Structural Engineers and Mechanical & Electrical Engineers drawings and specification.

© COPYRIGHT
The copyright in this drawing is vested in OBI Property Ltd and no licence or assignment of any kind has been, or is, granted to any third party whether by provision of copies or originals of the drawings or otherwise unless otherwise agreed in writing.

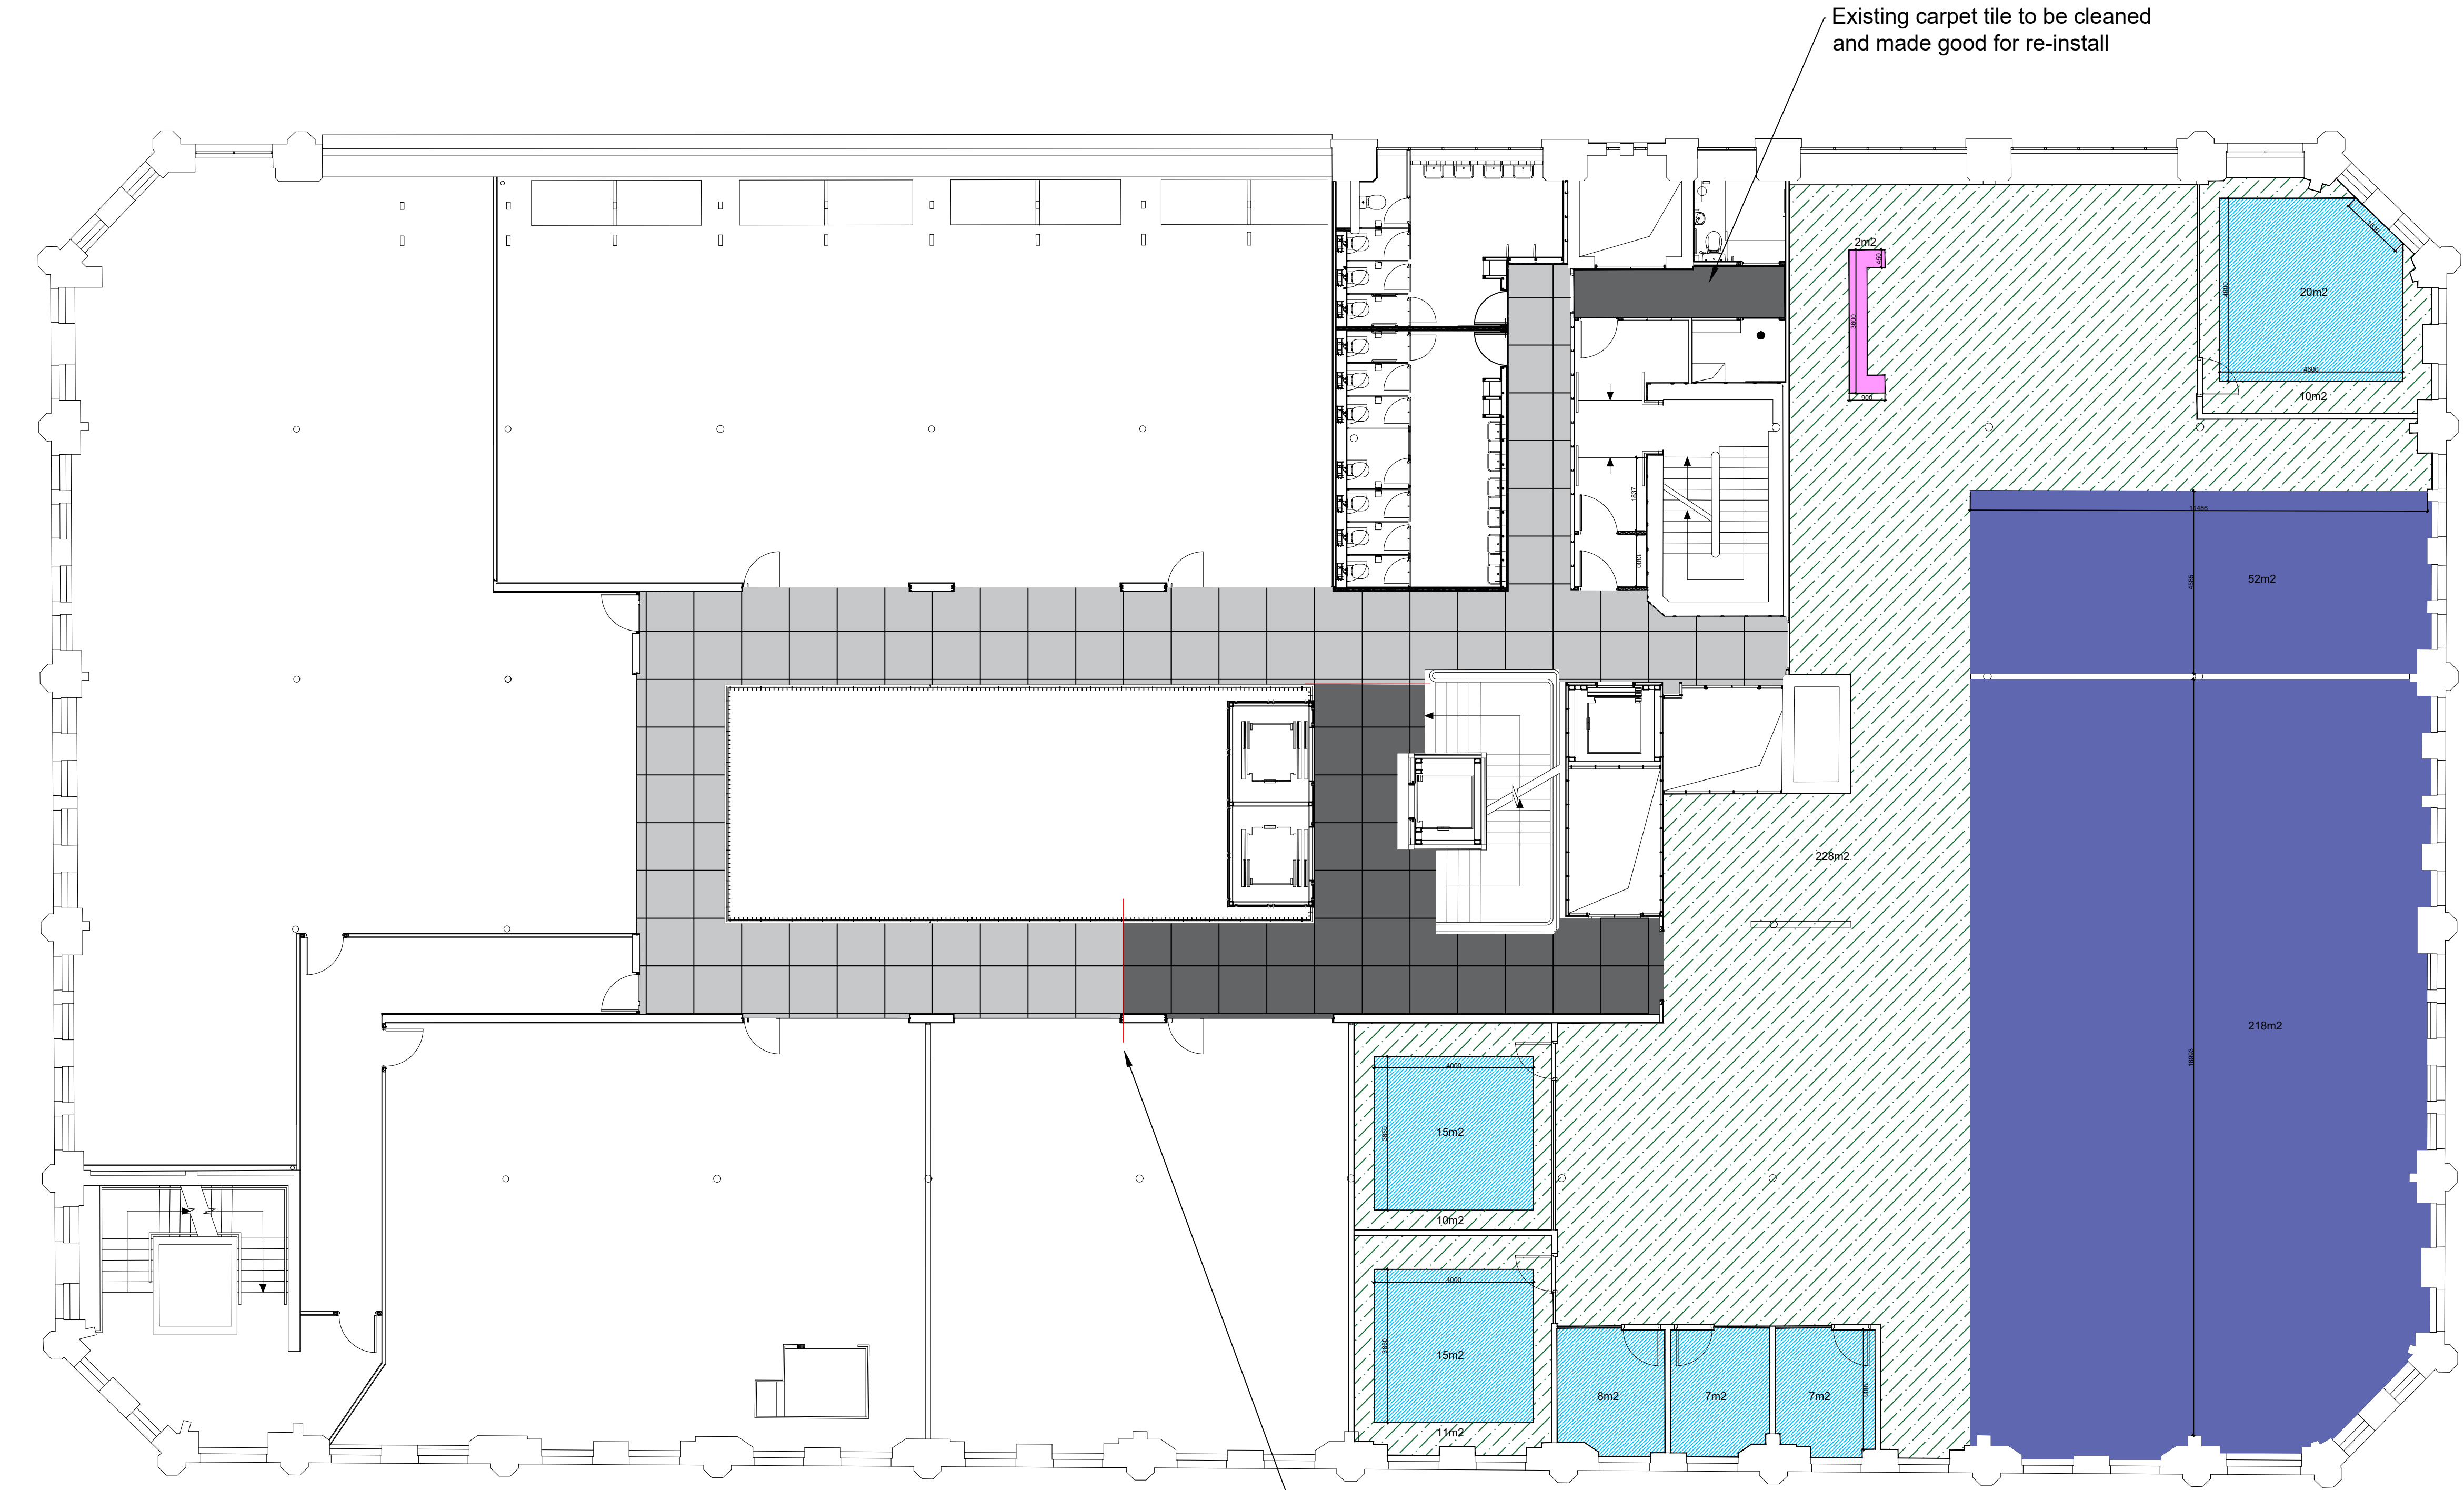

Third Floor - Floor Finishes
Scale 1:100

EXISTING FLOOR FINISHES TO REMAIN

- EXISTING FLOOR FINISHES TO BE LEFT AS IS
- FF13. Existing concrete floor - to be cleaned and made good. Clear sealed - contractor to specify
- Parquet flooring - to be cleaned, sanded, made good and sealed - contractor to specify
- Terracotta tiles - To be cleaned and made good
- Existing timber panels to be cleaned and re-painted white

PROPOSED FLOOR FINISHES

- FF01. Porcelanosa Bottega Acero 120 x 120 (Interiors)
- FF03. Waxman Ceramics Vintage collection VN-21 Casais 45 x 45cm Area 2 m2
- FF04. Carpet Interface Polichrome Solid Silk Grey4266005 Area 72 m2
- FF10: Miliken Northward Bound Glacier GLR144-6 Explore Area 270 m2
- FF11: Forbo Allura Ease White wash elegant oak Area 259 m2

Red Line denotes existing to proposed boundary - Setting out to be checked on site - new tiles to follow on from existing

Note: All carpets to be inset except Ege: Misty Sky

H	Removed EGE rugs over 'breakout'	16/04/24	EK	
G	Updated Floor Finish spec	05/04/24	EK	
F	Updated Floor Finish spec	05/03/24	EK	
E	UPDATED	04/08/23	RG	
D	First Issue	26/04/23	RG	
-	First Issue	26/04/23	RG	
REV	DESCRIPTION	DATE	BY	CHK

CLIENT NAME

Philip J Davis Holdings Plc

PROJECT NAME

Sevendale House

DWG TITLE:

Third Floor - Floor Finishes

DWG NO: 17_301

REVISION: H

SCALE 1 : 100 @A1

DRAWN: RG

DWG STATUS:

STAGE 5