

NOTES

ORIGINAL A1


DO NOT SCALE FROM THIS DRAWING.
ALL DIMENSIONS TO BE CHECKED ON SITE.
(DRAWINGS MAY BE SCALED FOR LOCAL AUTHORITY & PLANNING PURPOSE ONLY)
COPYRIGHT PROTECTED.

0 0.5 1.0 2.0 2.5m
Scale 1:50

FOR PLANNING
DO NOT USE FOR CONSTRUCTION

CONSULTANT REFERENCES IN DRAWING:

STRUCTURAL - REF/REVISION

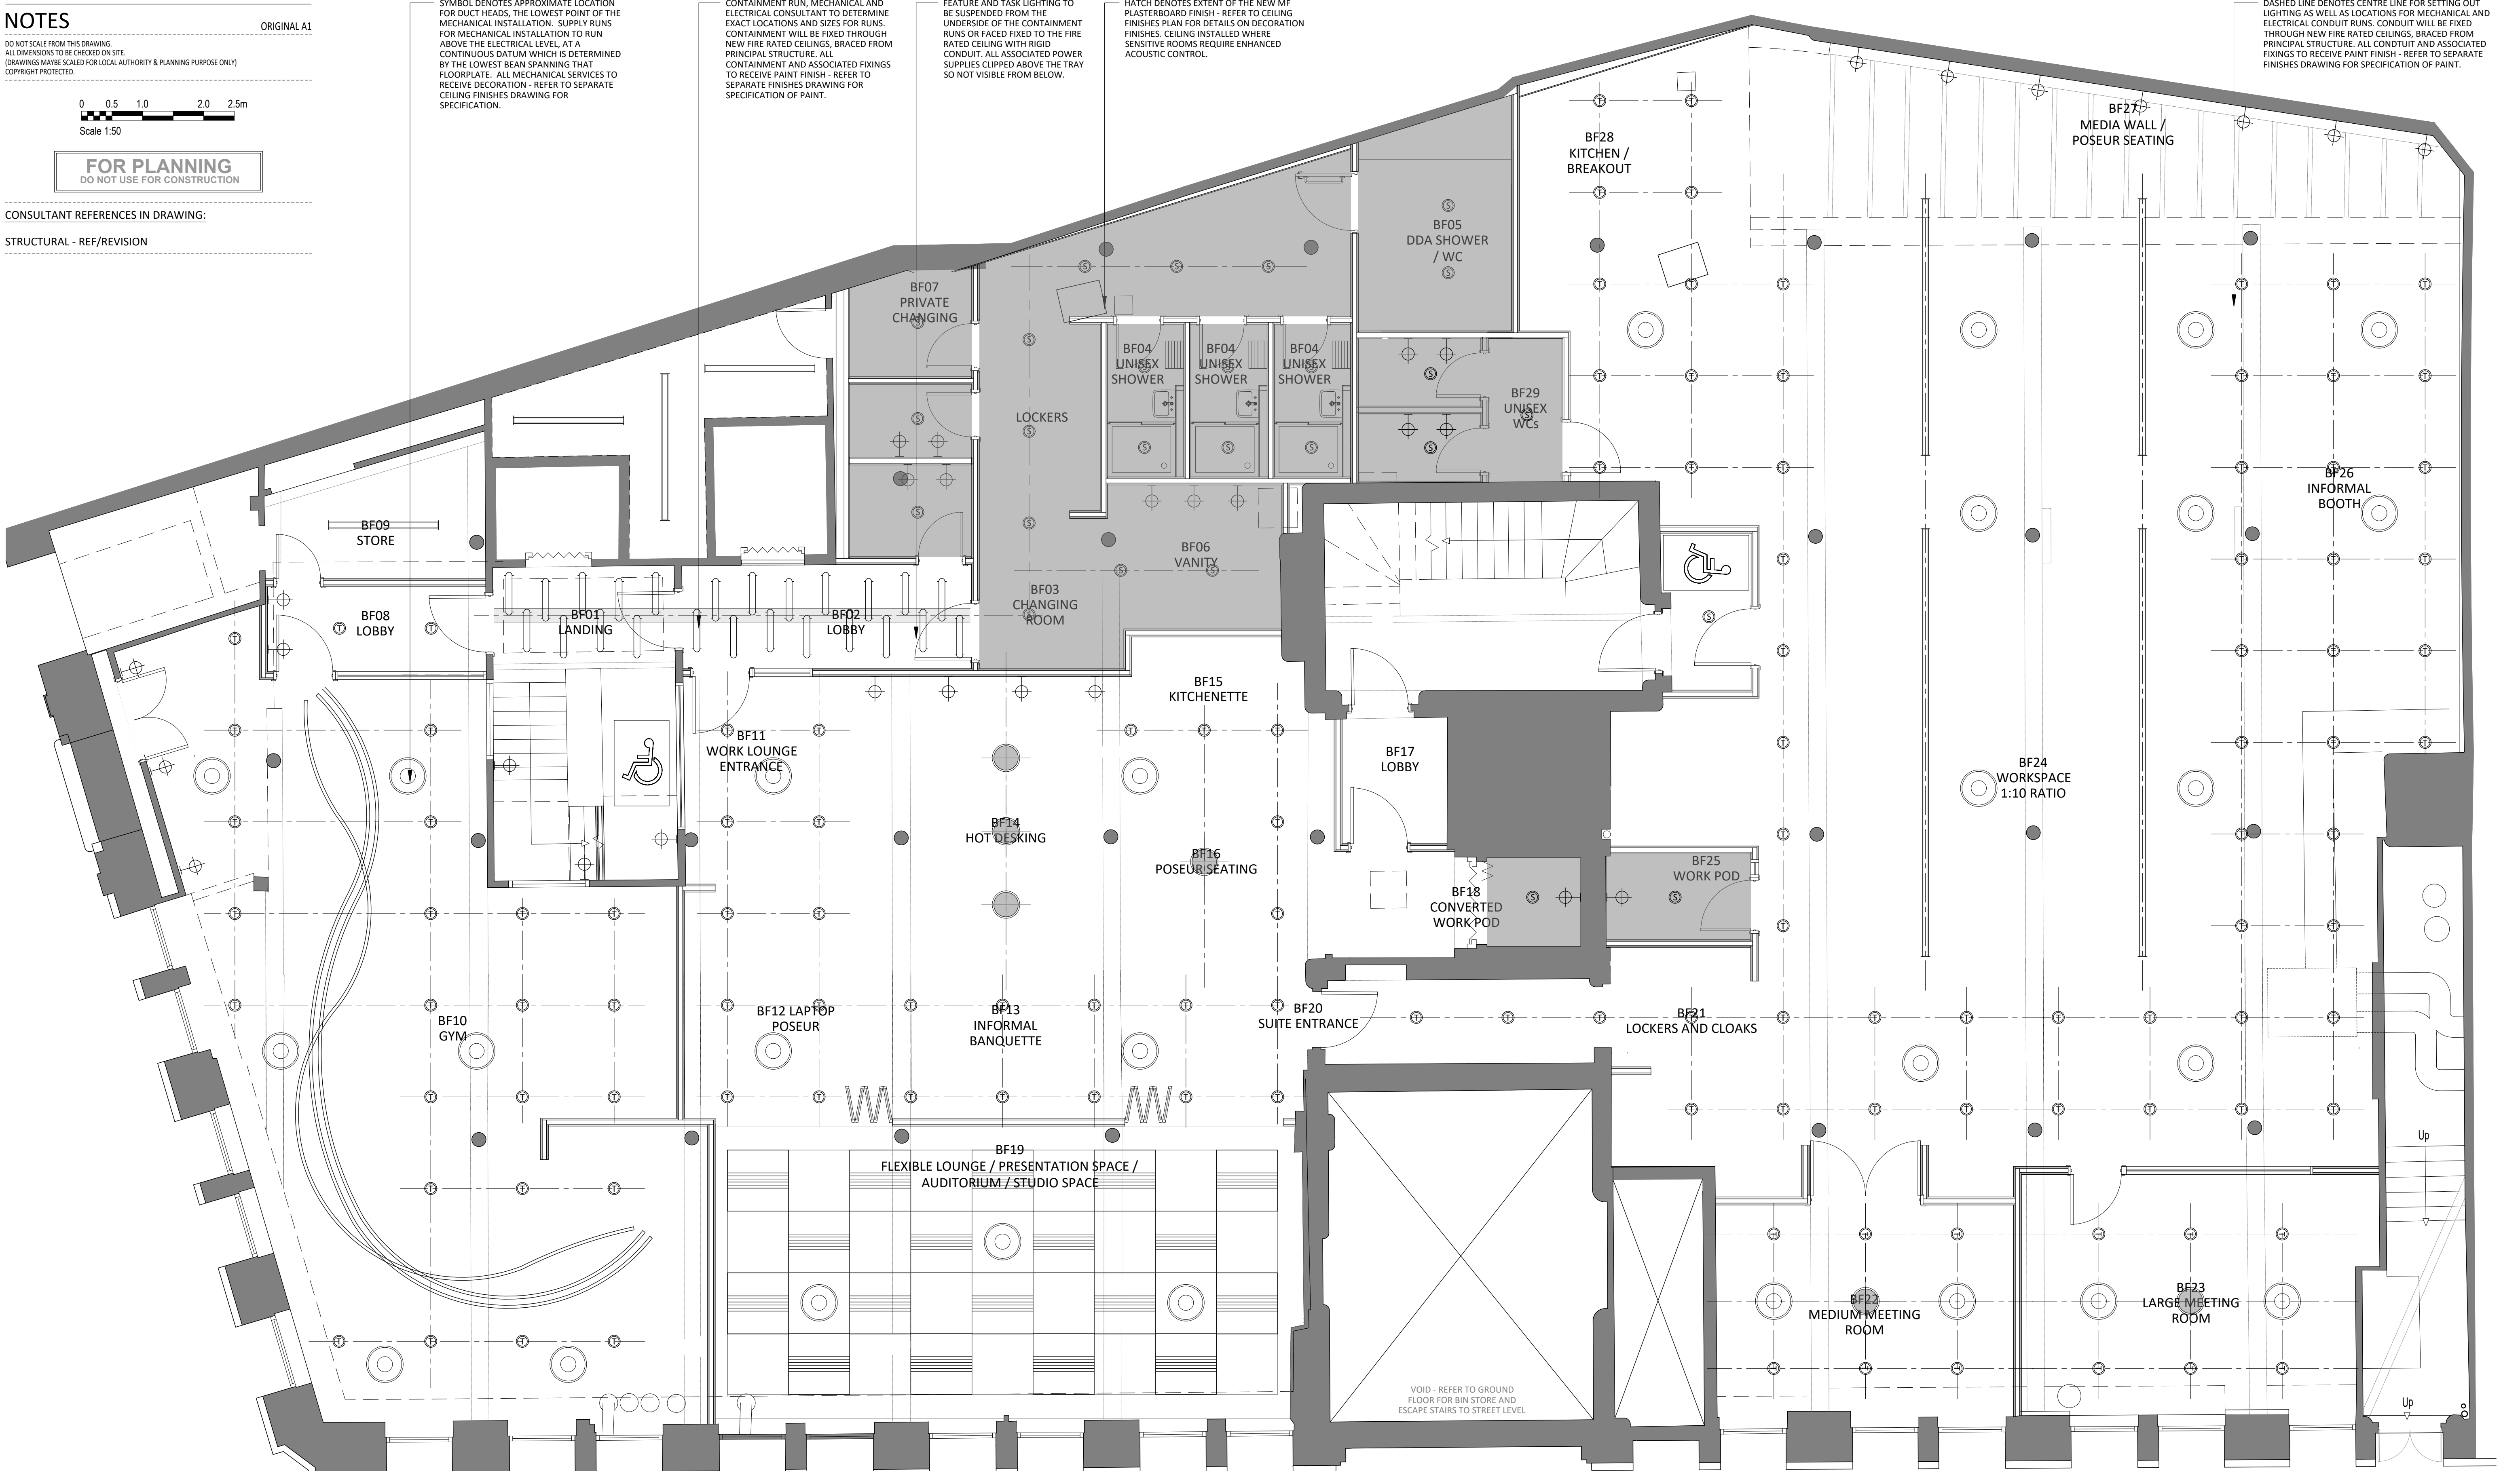

01
299

LOWER GROUND FLOOR REFLECTIVE CEILING PLAN

SCALE - 1:50 @ A1

AS PROPOSED

REFLECTIVE CEILING PLAN KEY			
LEGEND	DESCRIPTION	SPECIFICATION	COMMENTS
	FEATURE LIGHT 1	LIFT LANDINGS / CIRCULATION LIGHT: CEILING MOUNTED FEATURE LIGHT	
	FEATURE LIGHT 2	LOUNGE / MEETING ROOMS / BREAKOUT: CEILING MOUNTED FEATURE PENDANT LIGHT	
	TASK LIGHT 1	SUSPENDED SPOT ON TRACK LIGHTING, SUSPENDED FROM CEILING/CONTAINMENT TRAY.	
	TASK LIGHT 2	RECESSED/SURFACE MOUNTED LED DOWNLIGHT.	
	WALL LIGHT	SURFACE MOUNTED WALL LIGHT	
	CONTAINMENT TRAY	CONTAINMENT TRAY MECHANICALLY FIXED TO PRINCIPAL STRUCTURE AND TO RECEIVE PAINT FINISH.	
	MECHANICAL VENT	POSITION OF DUCT HEAD - LOWEST POINT OF MECHANICAL INSTALLATION.	
	LED STRIP LIGHT		

GENERAL NOTES

- REFER TO FINISHES DRAWING FOR DETAILED SPECIFICATION OF DECORATIONS TO SKIRTS AND CEILINGS
- MAIN CONTRACTOR TO ENSURE ANY ADDITIONAL CEILING MOUNTED EQUIPMENT REQUIRED AS PART OF THE FITOUT IS ISSUED TO THE ARCHITECT FOR FULL CO-ORDINATION.

PROJECT

117 - 119
PORTLAND STREET
MANCHESTER

DRAWING REFERENCE

LOWER GROUND FLOOR
REFLECTIVE CEILING PLAN
AS PROPOSED

ADDRESS : 4th FLOOR CALICO 55-55 MOSLEY STREET,
MANCHESTER, M2 3HQ

TELEPHONE : +44 (0)161 879 7357

EMAIL : www.axi.studio

COMPANY No : 11847325

CLIENT

bruntwood
SciTech

JOB REFERENCE

23 - 192

DRAWING SCALE

1:50@A1

DATE

26.03.23

DRAWN

ARB

CHECKED

FWE

DRAWING REFERENCE

AXI - 299

STAGE

3

REV

00

3.00	05/04/24	ISSUED FOR PLANNING	SO	ARB
REV	DATE	DESCRIPTION	DRAWN	CHECKED