
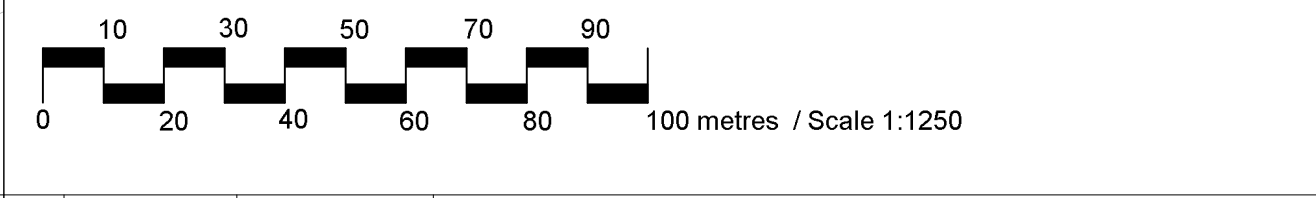
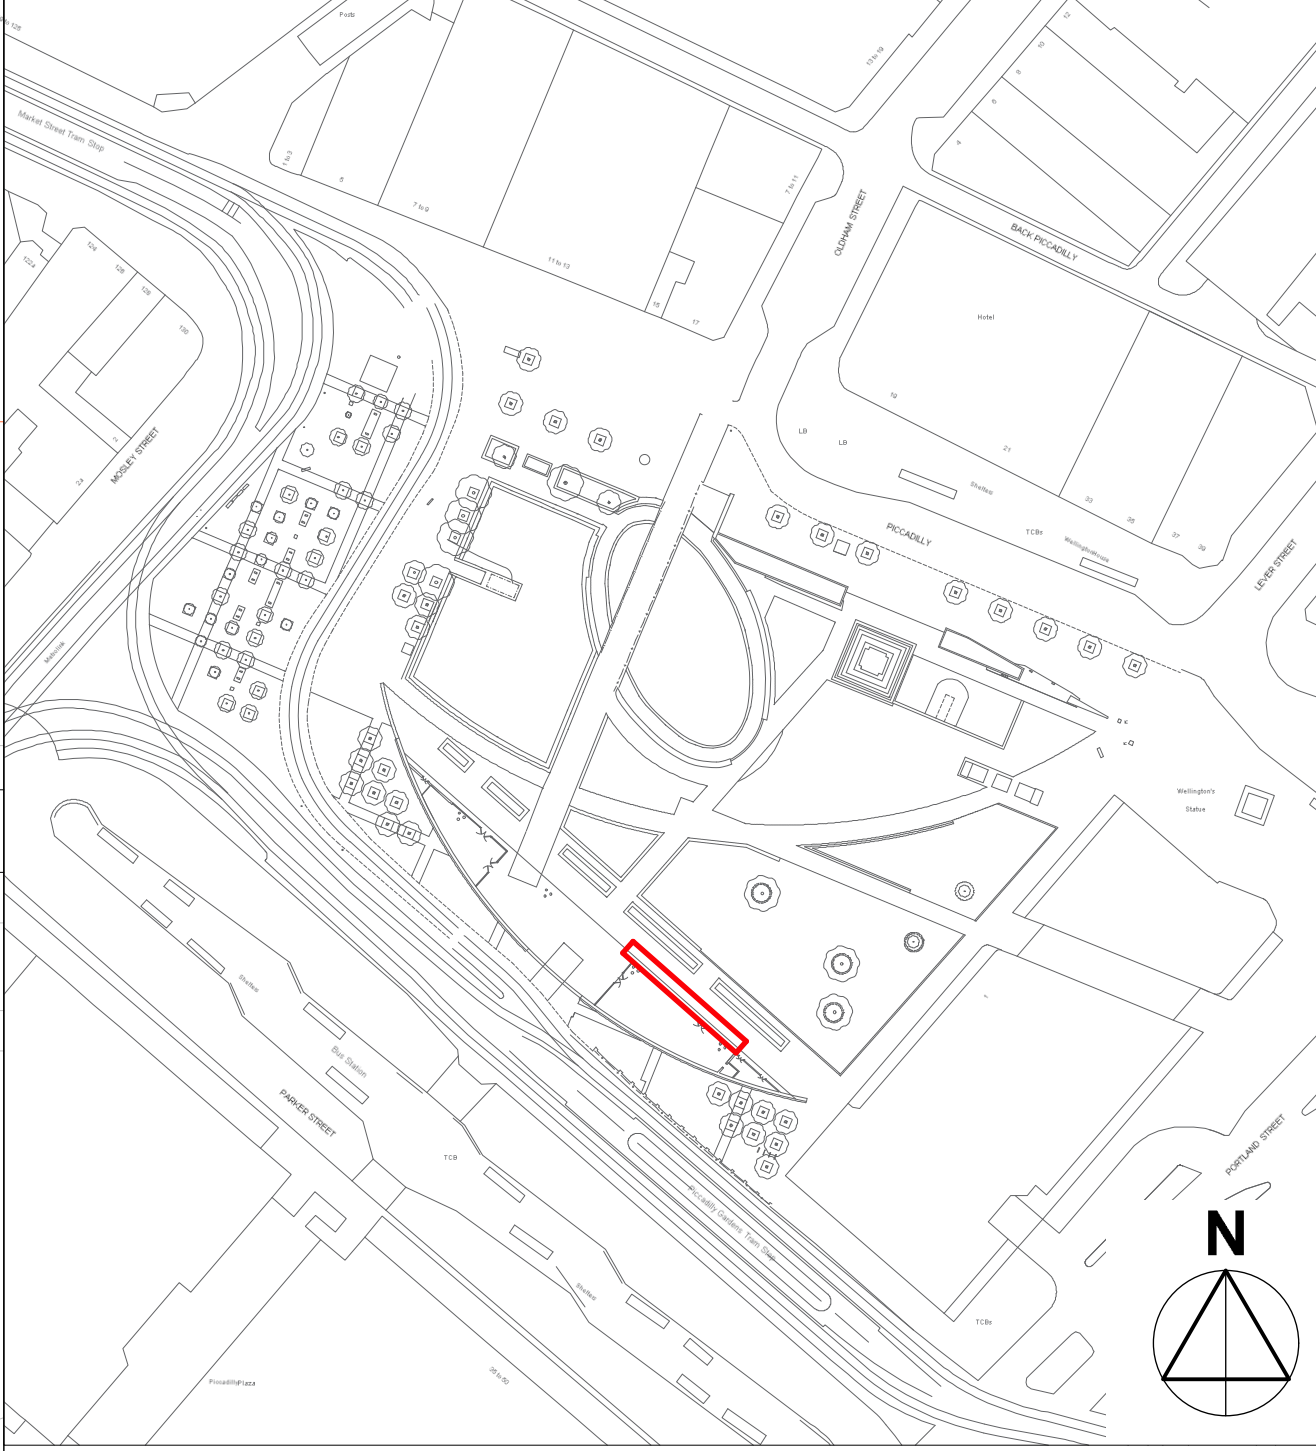
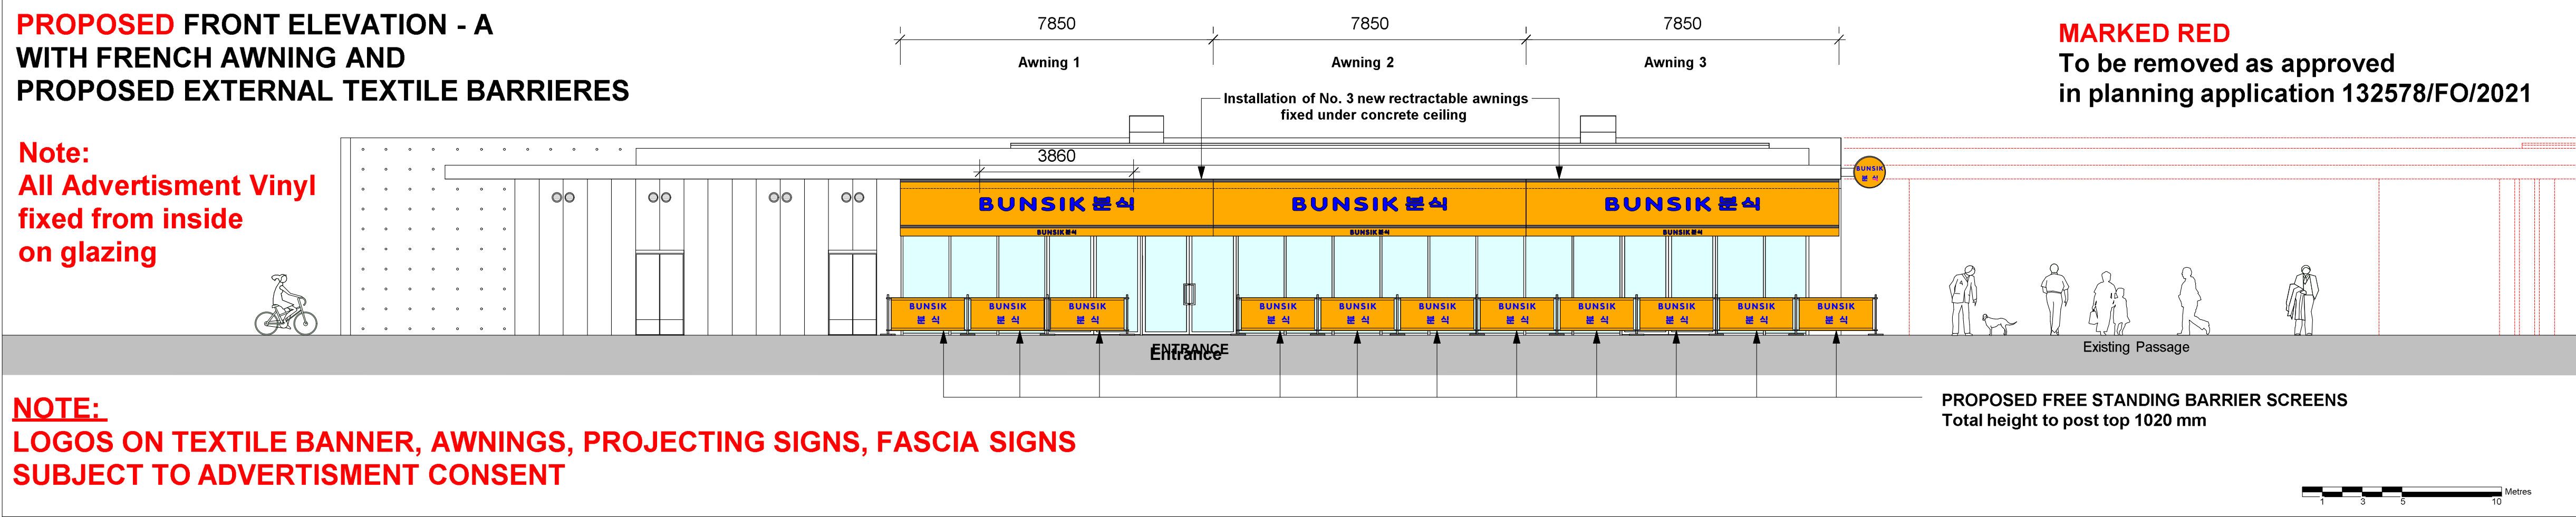


PROPOSED
EXTERNAL SEATING AREA 1:100

PA-01

TABLE AND CHAIRS LICENCE
USE OF BANNER, CHAIRS, TABLE
ON PUBLIC PAVEMENT

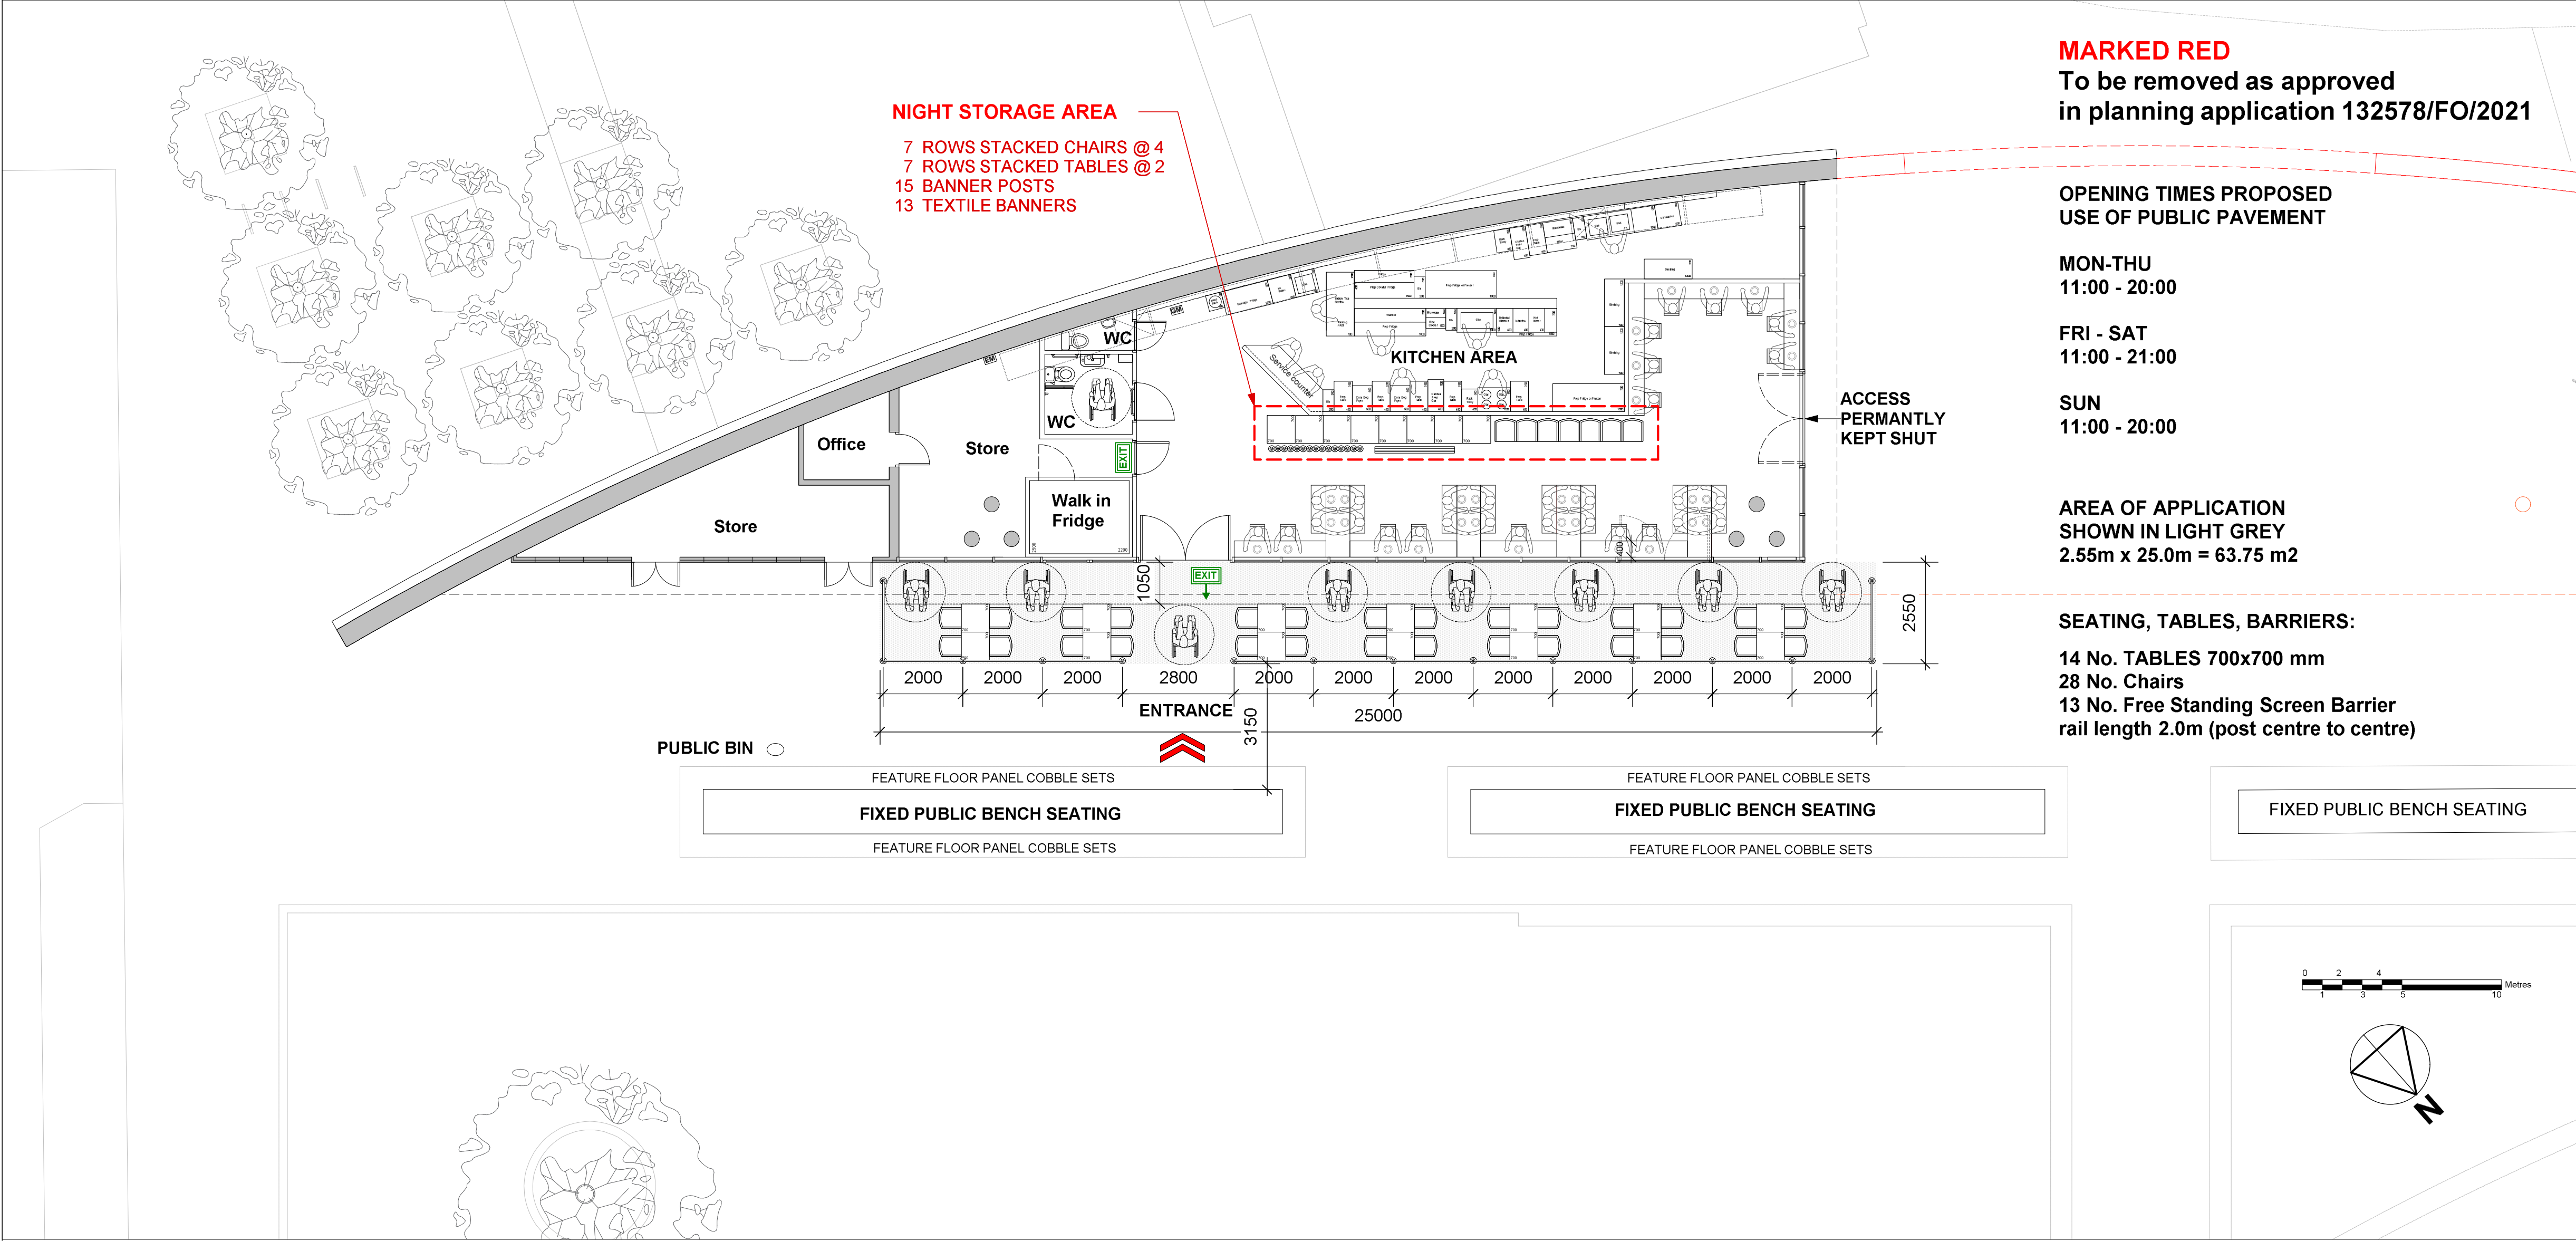

REV No.	DRAWN DATE	DRAWN BY	REVISION DESCRIPTION
03	21.07.2023	AG	Awning & projecting sign: Note Advertisement consent
02	17.06.2023	AG	Revisions disabled access / wheelchair users
01	15.05.2023	AG	Revisions due to Landlord input



GANGULY ARCHITECTS LTD
Tel.: +44 (0) 20 7617 7590
E-MAIL: info@ganguly.co.uk
www.ganguly.co.uk

CLIENT

BUNSIK
K FOOD LONDON LTD

PROJECT

UNIT 1A
THE PAVILLION, PICCADILLY GARDENS
M1 1RG MANCHESTER

DRAWING TITLE

PROPOSED
EXTERNAL SEATING AREA

SCALE	PAPER SIZE	DRAWN DATE	DRAWN BY	PROJECT No.
1:100 1:1250	A1	01.06.2023	AG	
DRAWING No. 2023-MPU-PA-01			REV.No. -03	