


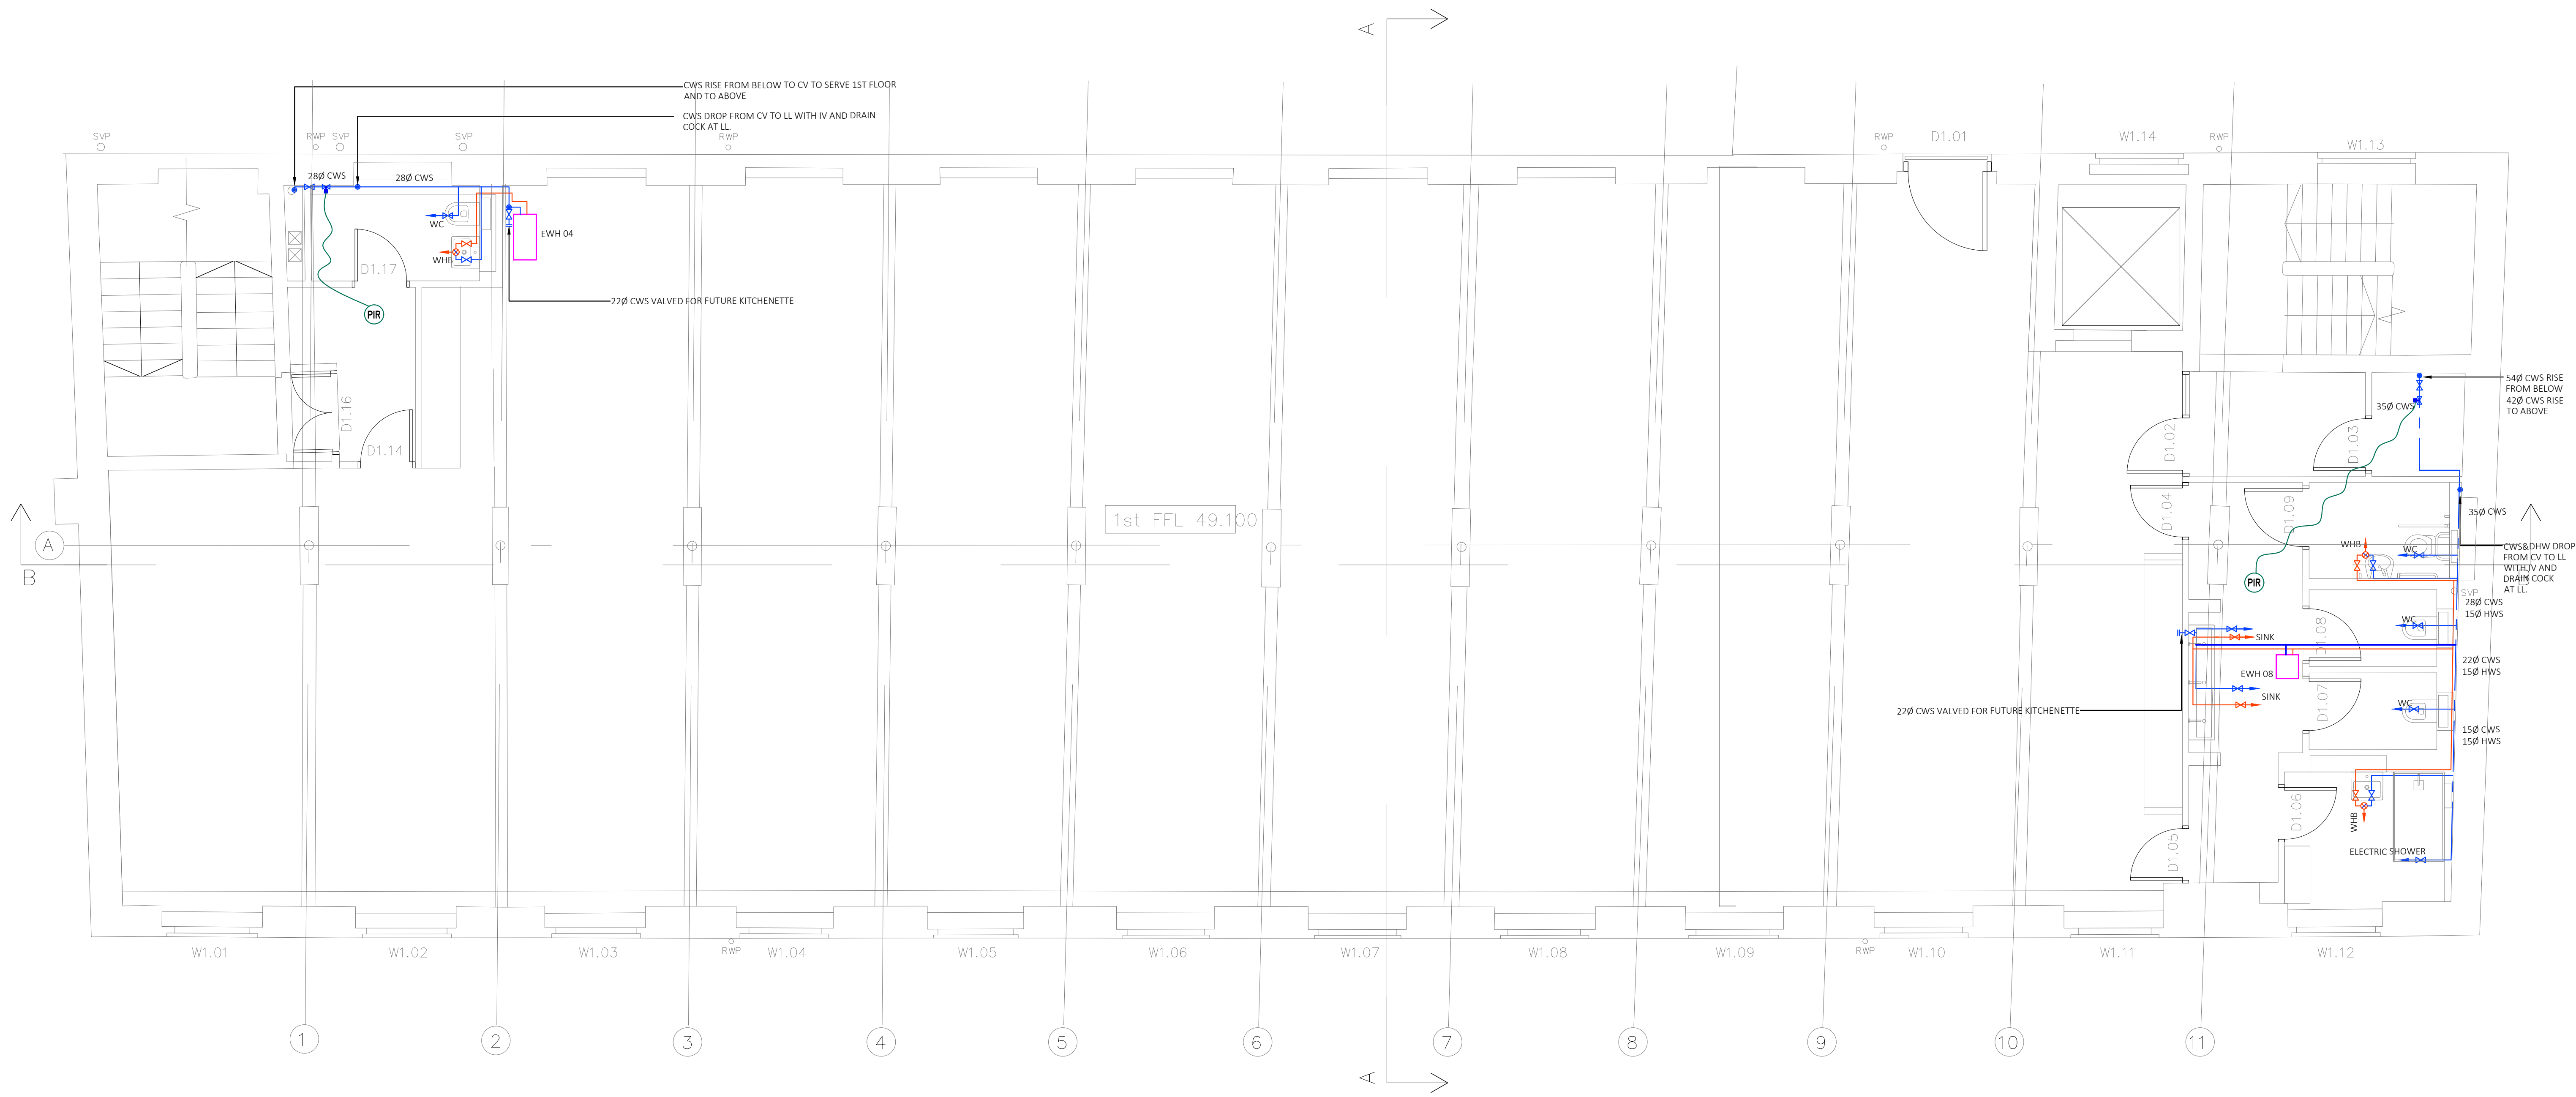


DOMESTIC WATER SERVICE LAYOUT LEGEND


- EXISTING PIPEWORK
- MAINS COLD WATER SERVICE
- BOOSTED COLD WATER SERVICE
- HOT WATER SERVICE FLOW
- HOT WATER SERVICE RETURN
- PIPEWORK AT LOW LEVEL
- PIPEWORK AT HIGH LEVEL / CEILING VOID
- PIPEWORK BELOW GROUND
- PIPEWORK RISE / FALL
- ISOLATION VALVE
- DOUBLE CHECK VALVE
- WATER SERVICE OUTLET
- THERMOSTATIC MIXING VALVE
- STRAINER
- TEST POINT
- DRAIN COCK
- AIR VENT
- SAFETY VALVE
- PRESSURE REDUCING VALVE
- FLEXIBLE CONNECTION
- PRESSURE GAUGE
- TEMPERATURE GAUGE
- TEMPERATURE SENSOR
- METER
- SOLENOID SHUT OFF VALVE
- PASSIVE INFRARED SENSOR (BY OTHERS)
- WATER PLANT
- EXPANSION VESSEL
- PLANT REFERENCE

PRELIMINARY

UPDATED PLAN WITH COMMENTS RECEIVED	12.12.23	12.12.23
UPDATED PLAN WITH COMMENTS RECEIVED	12.12.23	12.12.23
PRELIMINARY	07.12.23	07.12.23
Revision description	12.12.23	12.12.23
Client	Workspace Design & Build	
Project	Neptune Mill	
Title	Domestic Water Service First Floor	
Solution environmental services		
Pure Office, Brooke Drive, Cheadle Royal Business Park, Cheadle, SK8 3TD Tel: 0161 532 9460 www.solution-es.co.uk		
Drawn by	Checked by	Scale
K.H.	A.M.	1:50
Drawing No.	SE4676/M09	Revision
		12.12.23

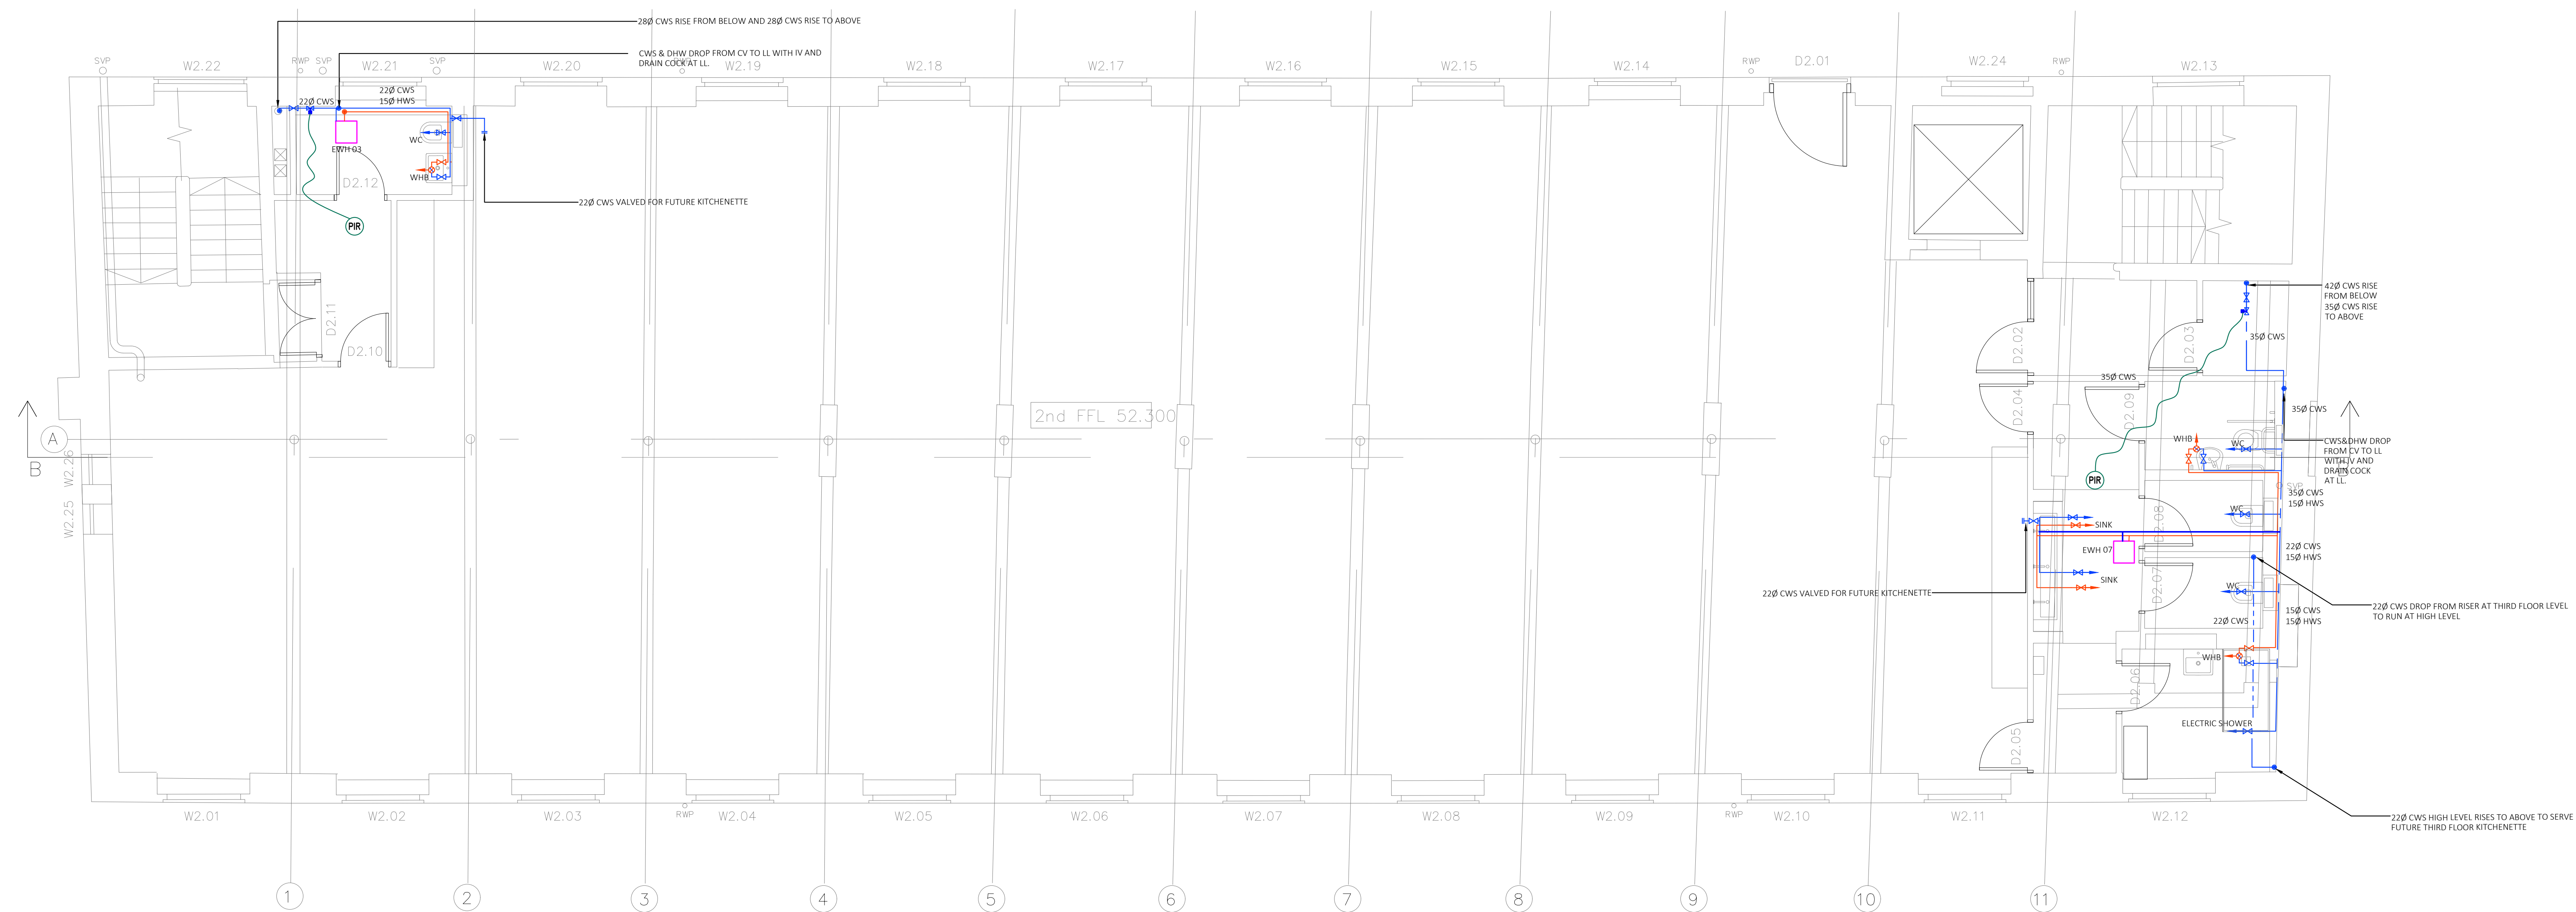


- EXISTING PIPEWORK
- MAINS COLD WATER SERVICE
- BOOSTED COLD WATER SERVICE
- HOT WATER SERVICE FLOW
- HOT WATER SERVICE RETURN
- PIPEWORK AT LOW LEVEL
- PIPEWORK AT HIGH LEVEL / CEILING VOID
- PIPEWORK BELOW GROUND
- PIPEWORK RISE / FALL
- ISOLATION VALVE
- DOUBLE CHECK VALVE
- WATER SERVICE OUTLET
- THERMOSTATIC MIXING VALVE
- STRAINER
- TEST POINT
- DRAIN COCK
- AIR VENT
- SAFETY VALVE
- PRESSURE REDUCING VALVE
- FLEXIBLE CONNECTION
- PRESSURE GAUGE
- TEMPERATURE GAUGE
- TEMPERATURE SENSOR
- METER
- SOLENOID SHUT OFF VALVE
- PASSIVE INFRARED SENSOR (BY OTHERS)
- WATER PLANT
- EXPANSION VESSEL
- PLANT REFERENCE

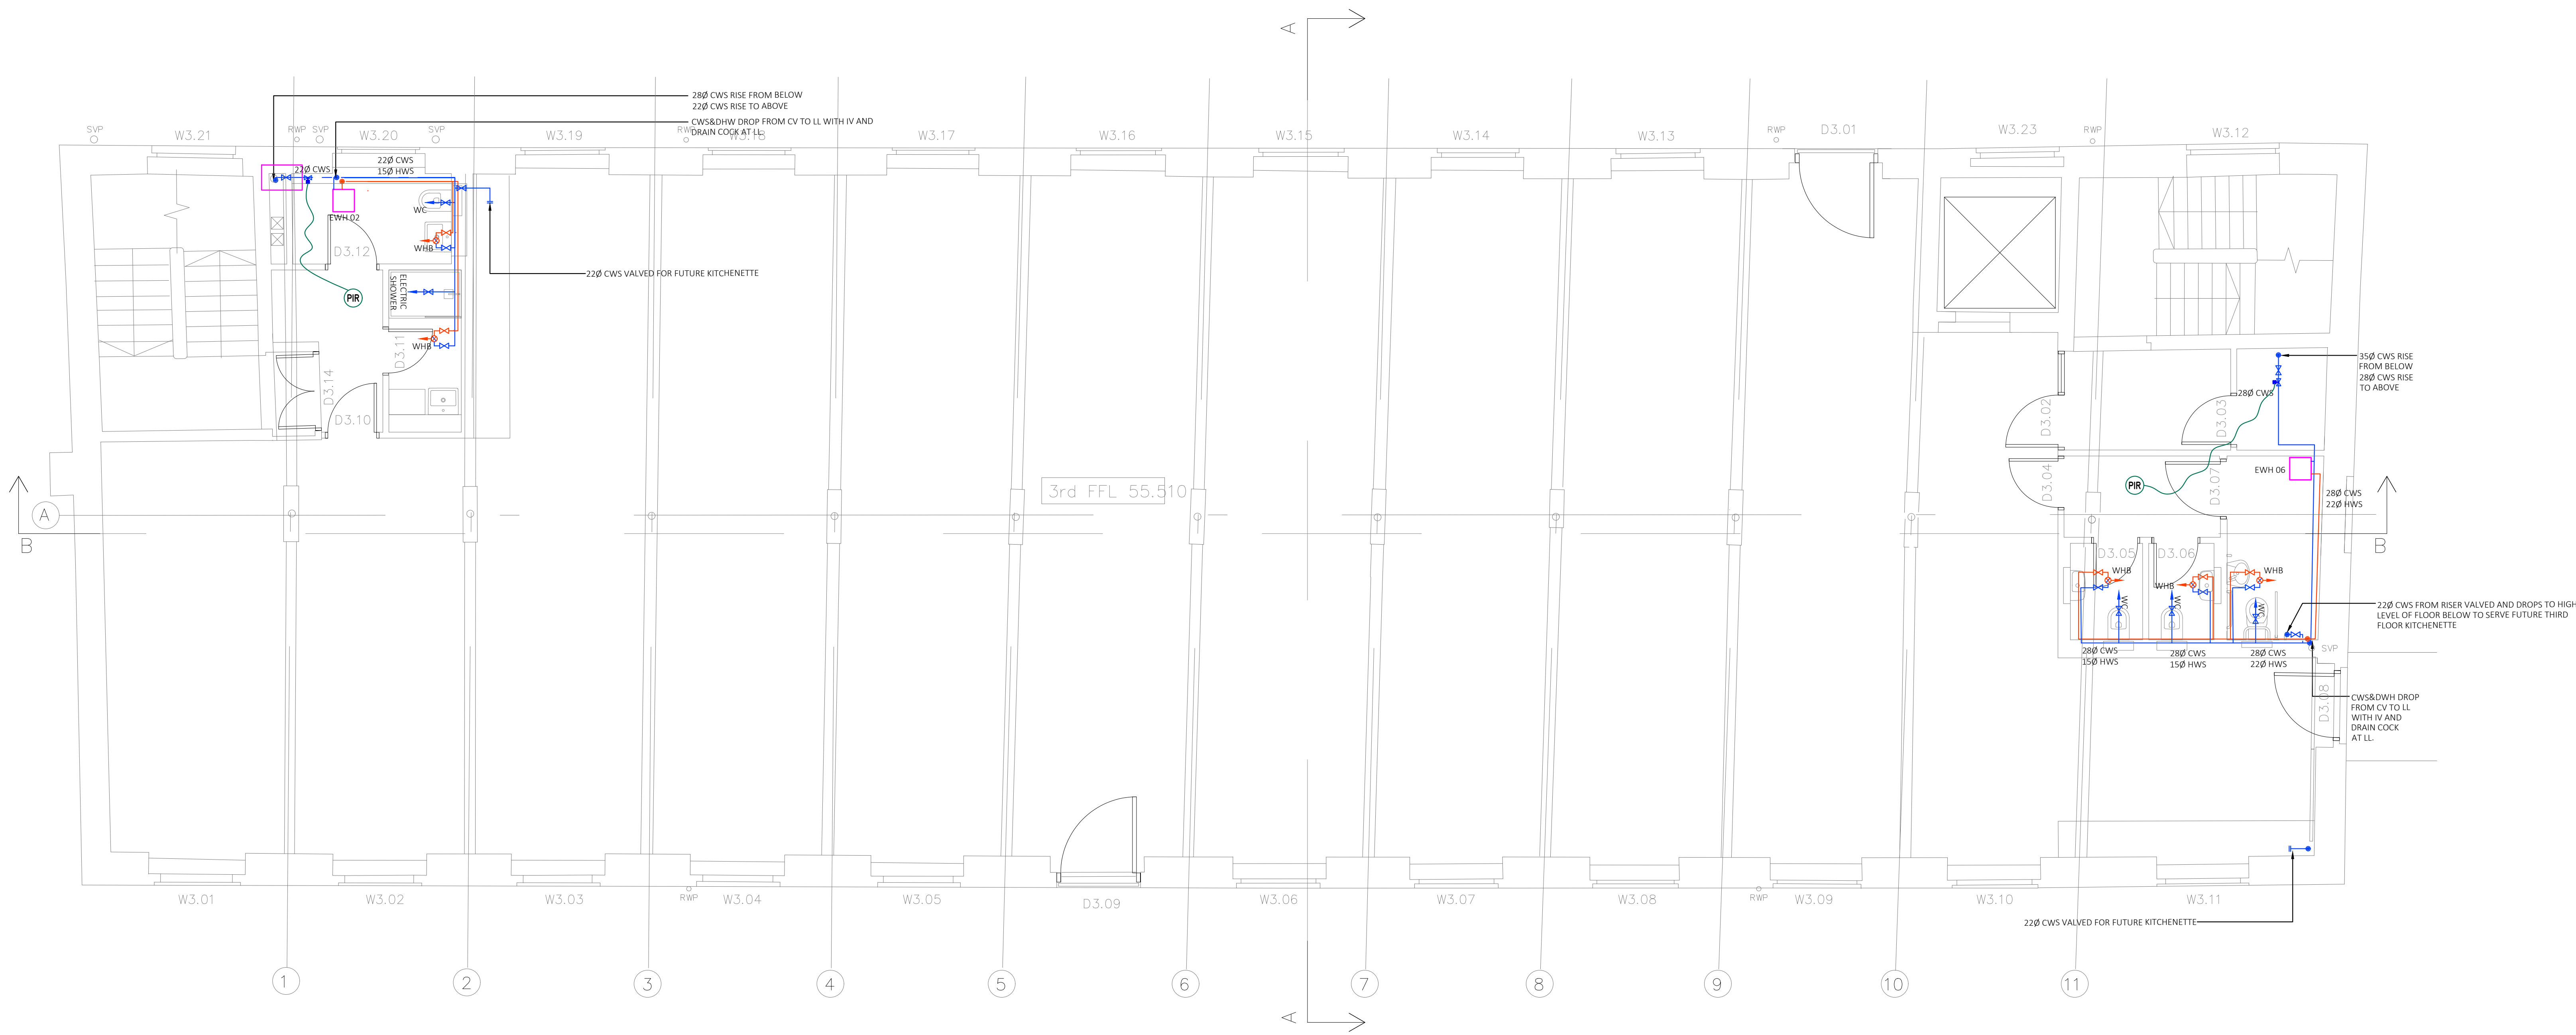

UPDATED ONLINE WITH COMMENTS RECEIVED	12.12.23	12.12.23
UPDATED ONLINE WITH COMMENTS RECEIVED	12.12.23	12.12.23
PRELIMINARY	07.12.23	12.12.23
Revision description	12.12.23	12.12.23
Client	Workspace Design & Build	
Project	Neptune Mill	
Title	Domestic Water Service Third Floor	
Solution environmental services		
Pure Office, Brooke Drive, Cheadle Royal Business Park, Cheadle, SK8 3TD Tel: 0161 532 9460 www.solution-es.co.uk		
Drawn by	Checked by	Scale
K.H	A.M	1:50
Drawing No.	SE4676/M11	Revision
12.12.23	12.12.23	12.12.23

- EXISTING PIPEWORK
- MAINS COLD WATER SERVICE
- BOOSTED COLD WATER SERVICE
- HOT WATER SERVICE FLOW
- HOT WATER SERVICE RETURN
- PIPEWORK AT LOW LEVEL
- PIPEWORK AT HIGH LEVEL / CEILING VOID
- PIPEWORK BELOW GROUND
- PIPEWORK RISE / FALL
- ISOLATION VALVE
- DOUBLE CHECK VALVE
- WATER SERVICE OUTLET
- THERMOSTATIC MIXING VALVE
- STRAINER
- TEST POINT
- DRAIN COCK
- AIR VENT
- SAFETY VALVE
- PRESSURE REDUCING VALVE
- FLEXIBLE CONNECTION
- PRESSURE GAUGE
- TEMPERATURE GAUGE
- TEMPERATURE SENSOR
- METER
- SOLENOID SHUT OFF VALVE
- PASSIVE INFRARED SENSOR (BY OTHERS)
- WATER PLANT
- EXPANSION VESSEL
- PLANT REFERENCE

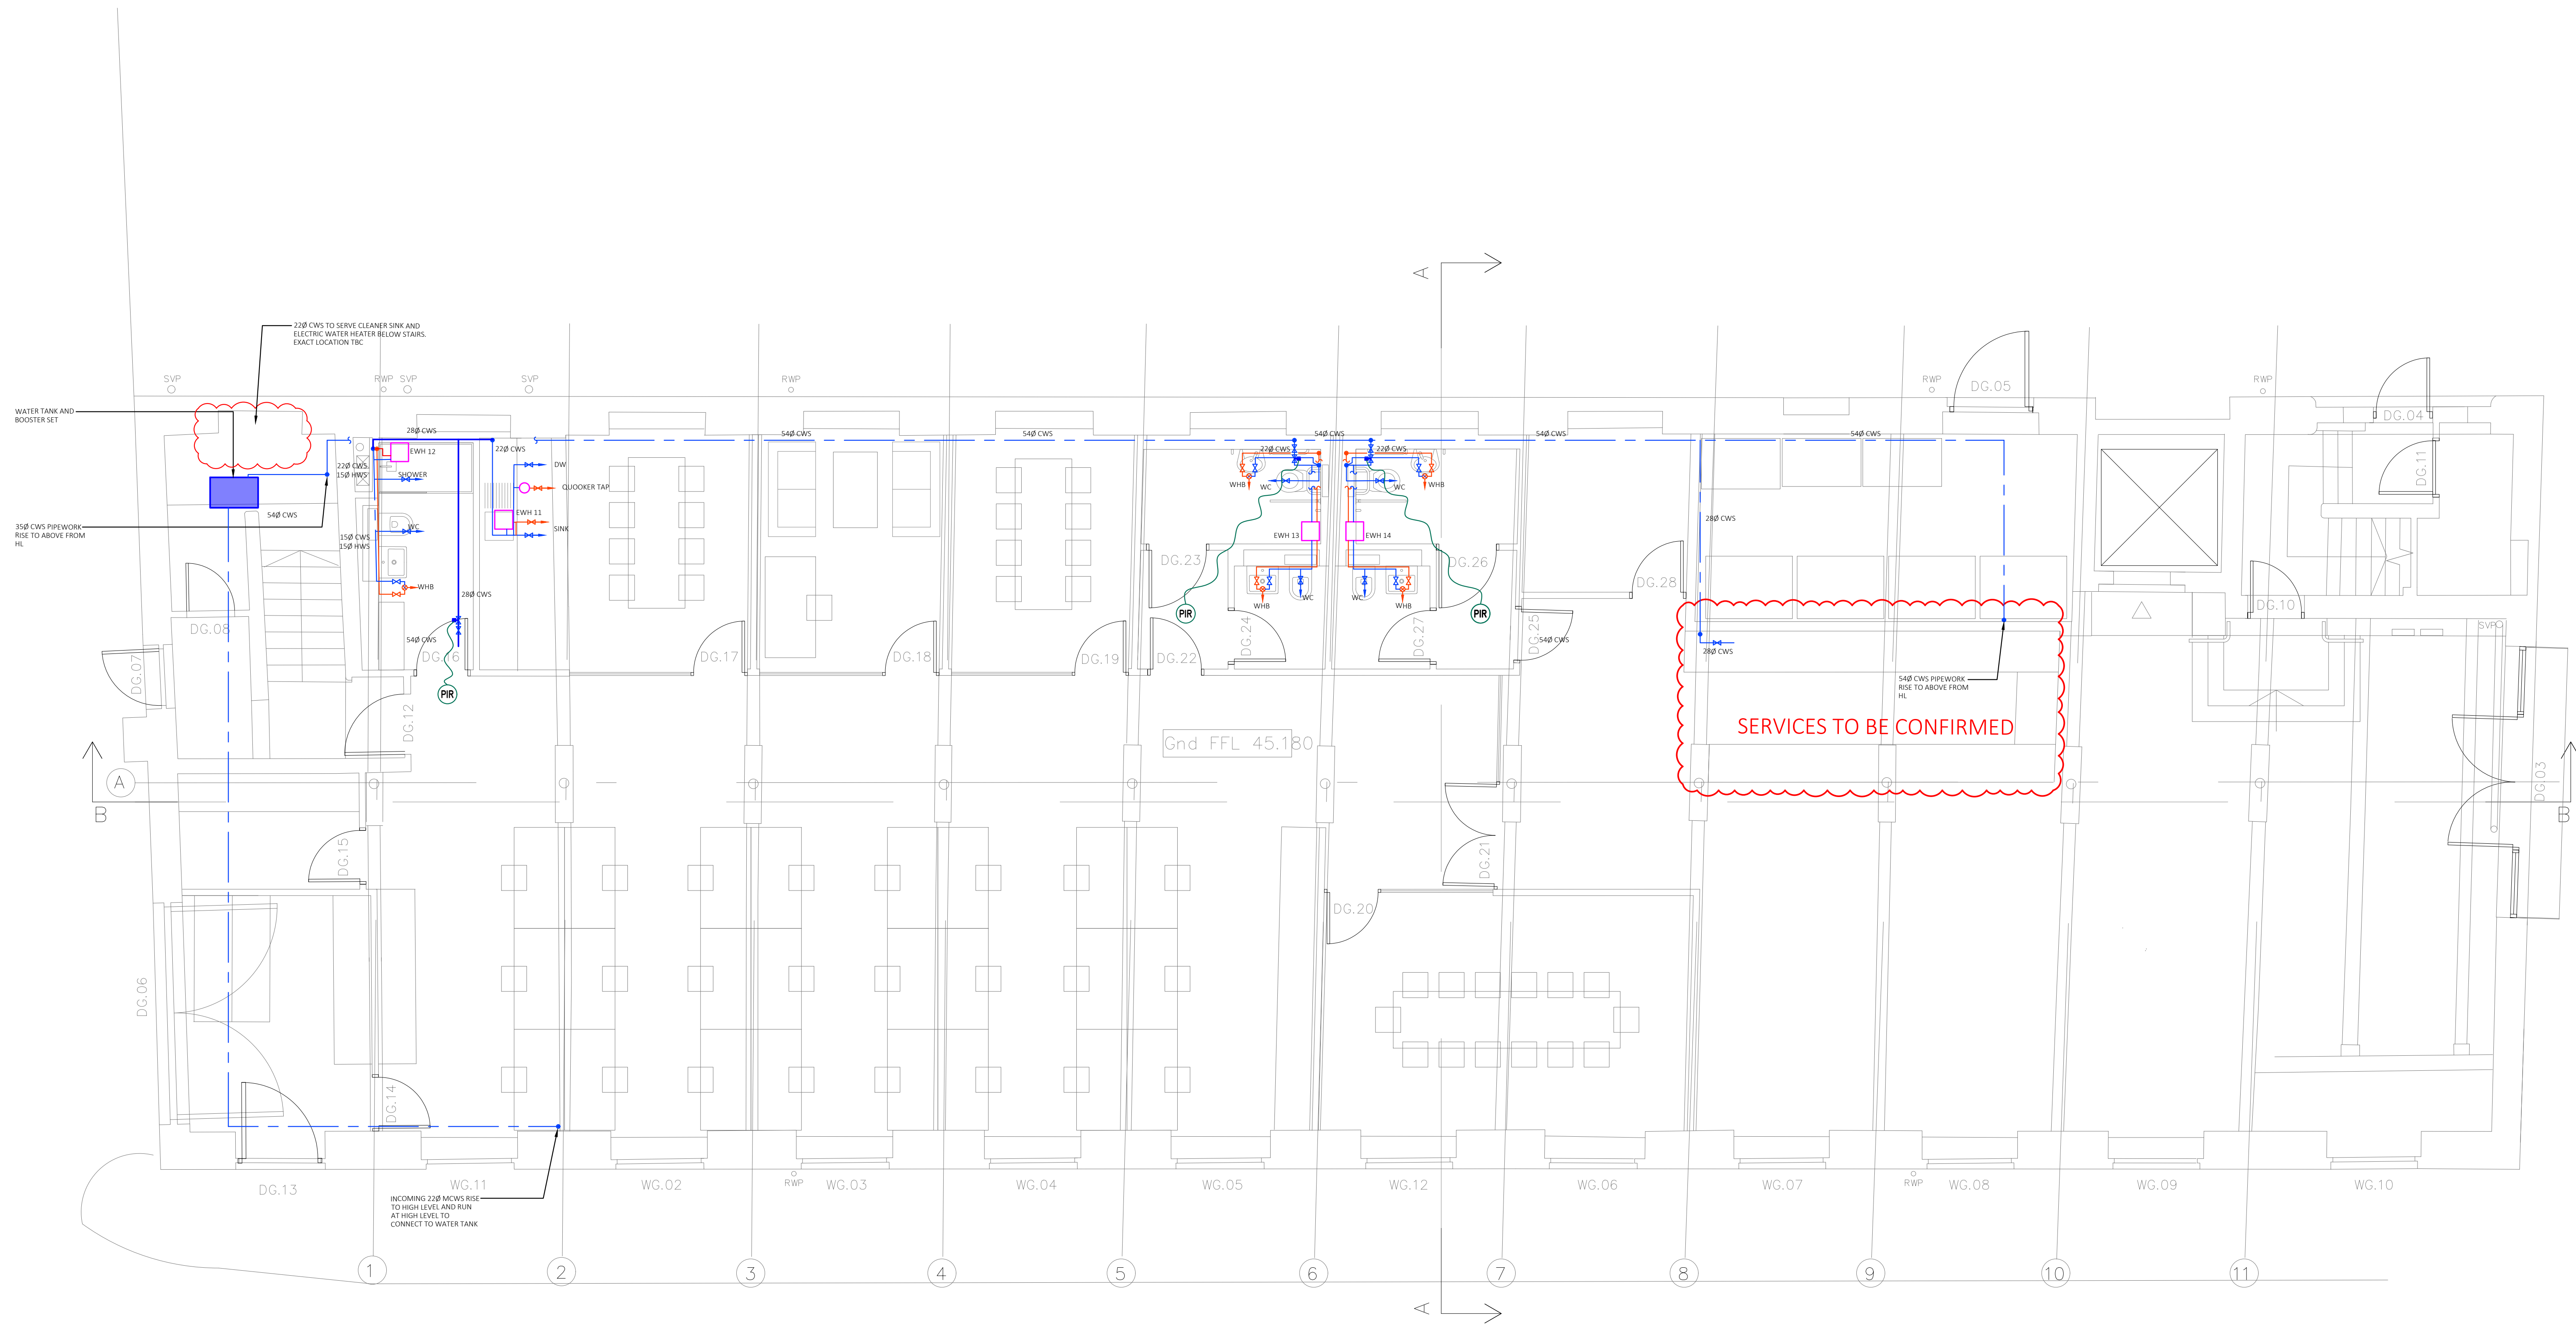

UPDATED ONLINE WITH COMMENTS RECEIVED	12.12.23	12.12.23
UPDATED ONLINE WITH COMMENTS RECEIVED	12.12.23	12.12.23
PRELIMINARY	12.12.23	12.12.23
Revision description	12.12.23	12.12.23
Client	Workspace Design & Build	
Project	Neptune Mill	
Title	Domestic Water Service Ground Floor	
	Solution environmental services	
	Pure Office, Brooks Drive, Cheadle Royal Business Park, Cheadle, SK8 3TD Tel: 0161 532 9460 www.solution-es.co.uk	
Drawn by	K.H.	Checked by
Drawing No.	SE4676/M08	Revision
Scale	1:50	Sheet Size
Date	12.12.23	

PRELIMINARY