



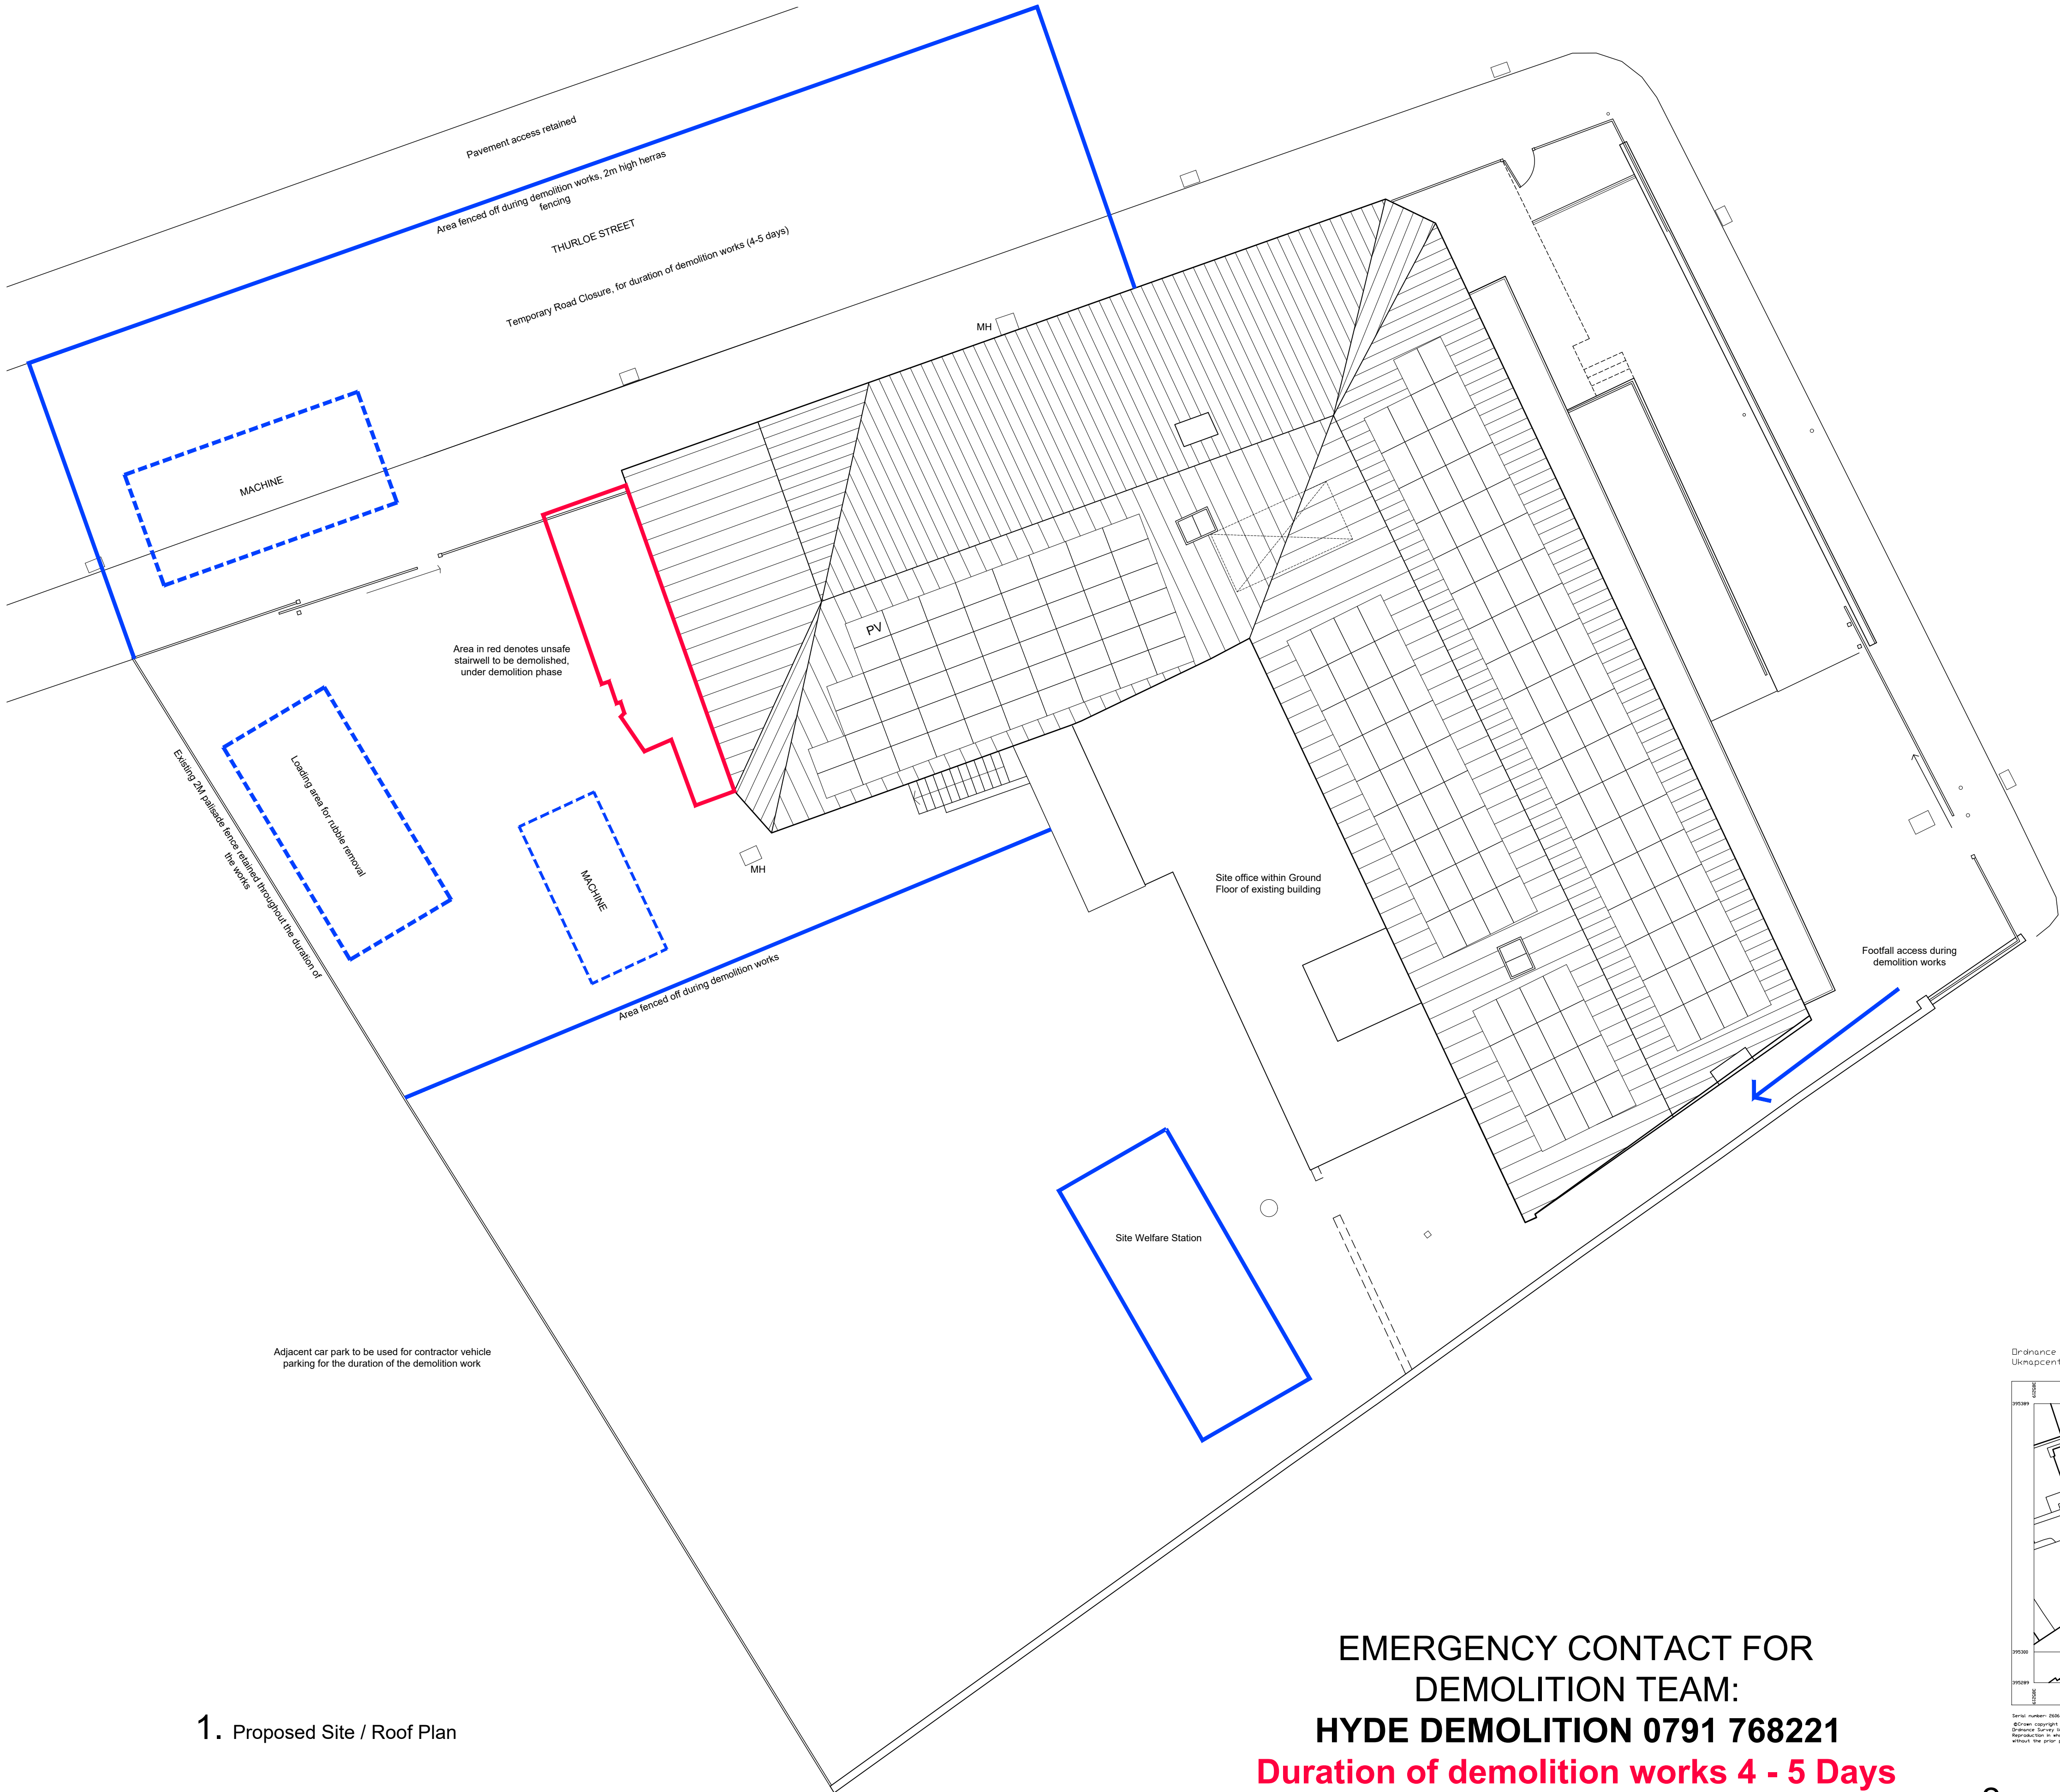

1. All boundaries, dimensions and levels are to be checked on site before construction and any discrepancies are to be reported to the Architect. 2. Drawings may be scaled from for planning purposes. 3. Drawings not supplied in paper format by Will Aust Architecture may not be to be to the scale indicated in the size box. 4. This drawing is copyright and may not be reproduced or used for any purpose other than that intended without the prior written agreement of the Architect. 5. Any parts of the drawing based on ordnance survey maps are executed with the sanction of the controller of H.M. Stationery Office : Crown Copyright Reserved.

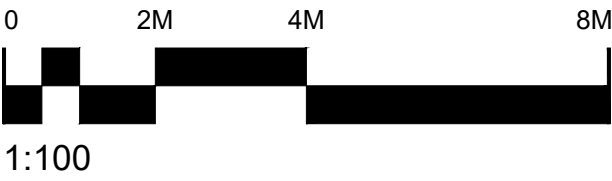

GENERAL NOTES

- Demolition work to be undertaken between the hours of 9am - 4pm Monday to Friday, 8.30am - 2m Saturday and strictly in line with the RAMS by machinery, to limit nuisance by noise and vibrations.
- Water spray to be deployed as required as dust suppression measures.
- Main site compound to be closed during demolition operations, demolition compound as shown on this drawing.
- Building rubble/waste from the demolition will be immediately separated and loaded onto separate trucks for rubble and timber. Loading bay for rubble shown on the plan on this drawing.
- Parking of construction vehicles will be in the adjacent car park, where sheeting over is not required.

Rev	Date	Description	By	Chk
-----	------	-------------	----	-----

WILLAUSTARCHITECTURE

10 Castlerigg Close
West Bridgford
Nottingham
NG2 6RN

t: 07738260093
e: will@willaust.co.uk
w: www.willaust.co.uk

Client:
VSHF Developments Ltd

Project:
Park Hall, Thurloe Street
Manchester, M14 5SG

Drawing title:
Demolition Phase Construction Plan

Scale(s):	Size:	First issue:	Drawn:
1:100	A1	13.02.24	
Job no:	Drawing no:	Rev:	
LTD267	90	B	

CONSTRUCTION

EMERGENCY CONTACT FOR
DEMOLITION TEAM:
HYDE DEMOLITION 0791 768221
Duration of demolition works 4 - 5 Days

Ordnance Survey
UKnspcentre.com

