


COMMERCIAL PLAN 1:100

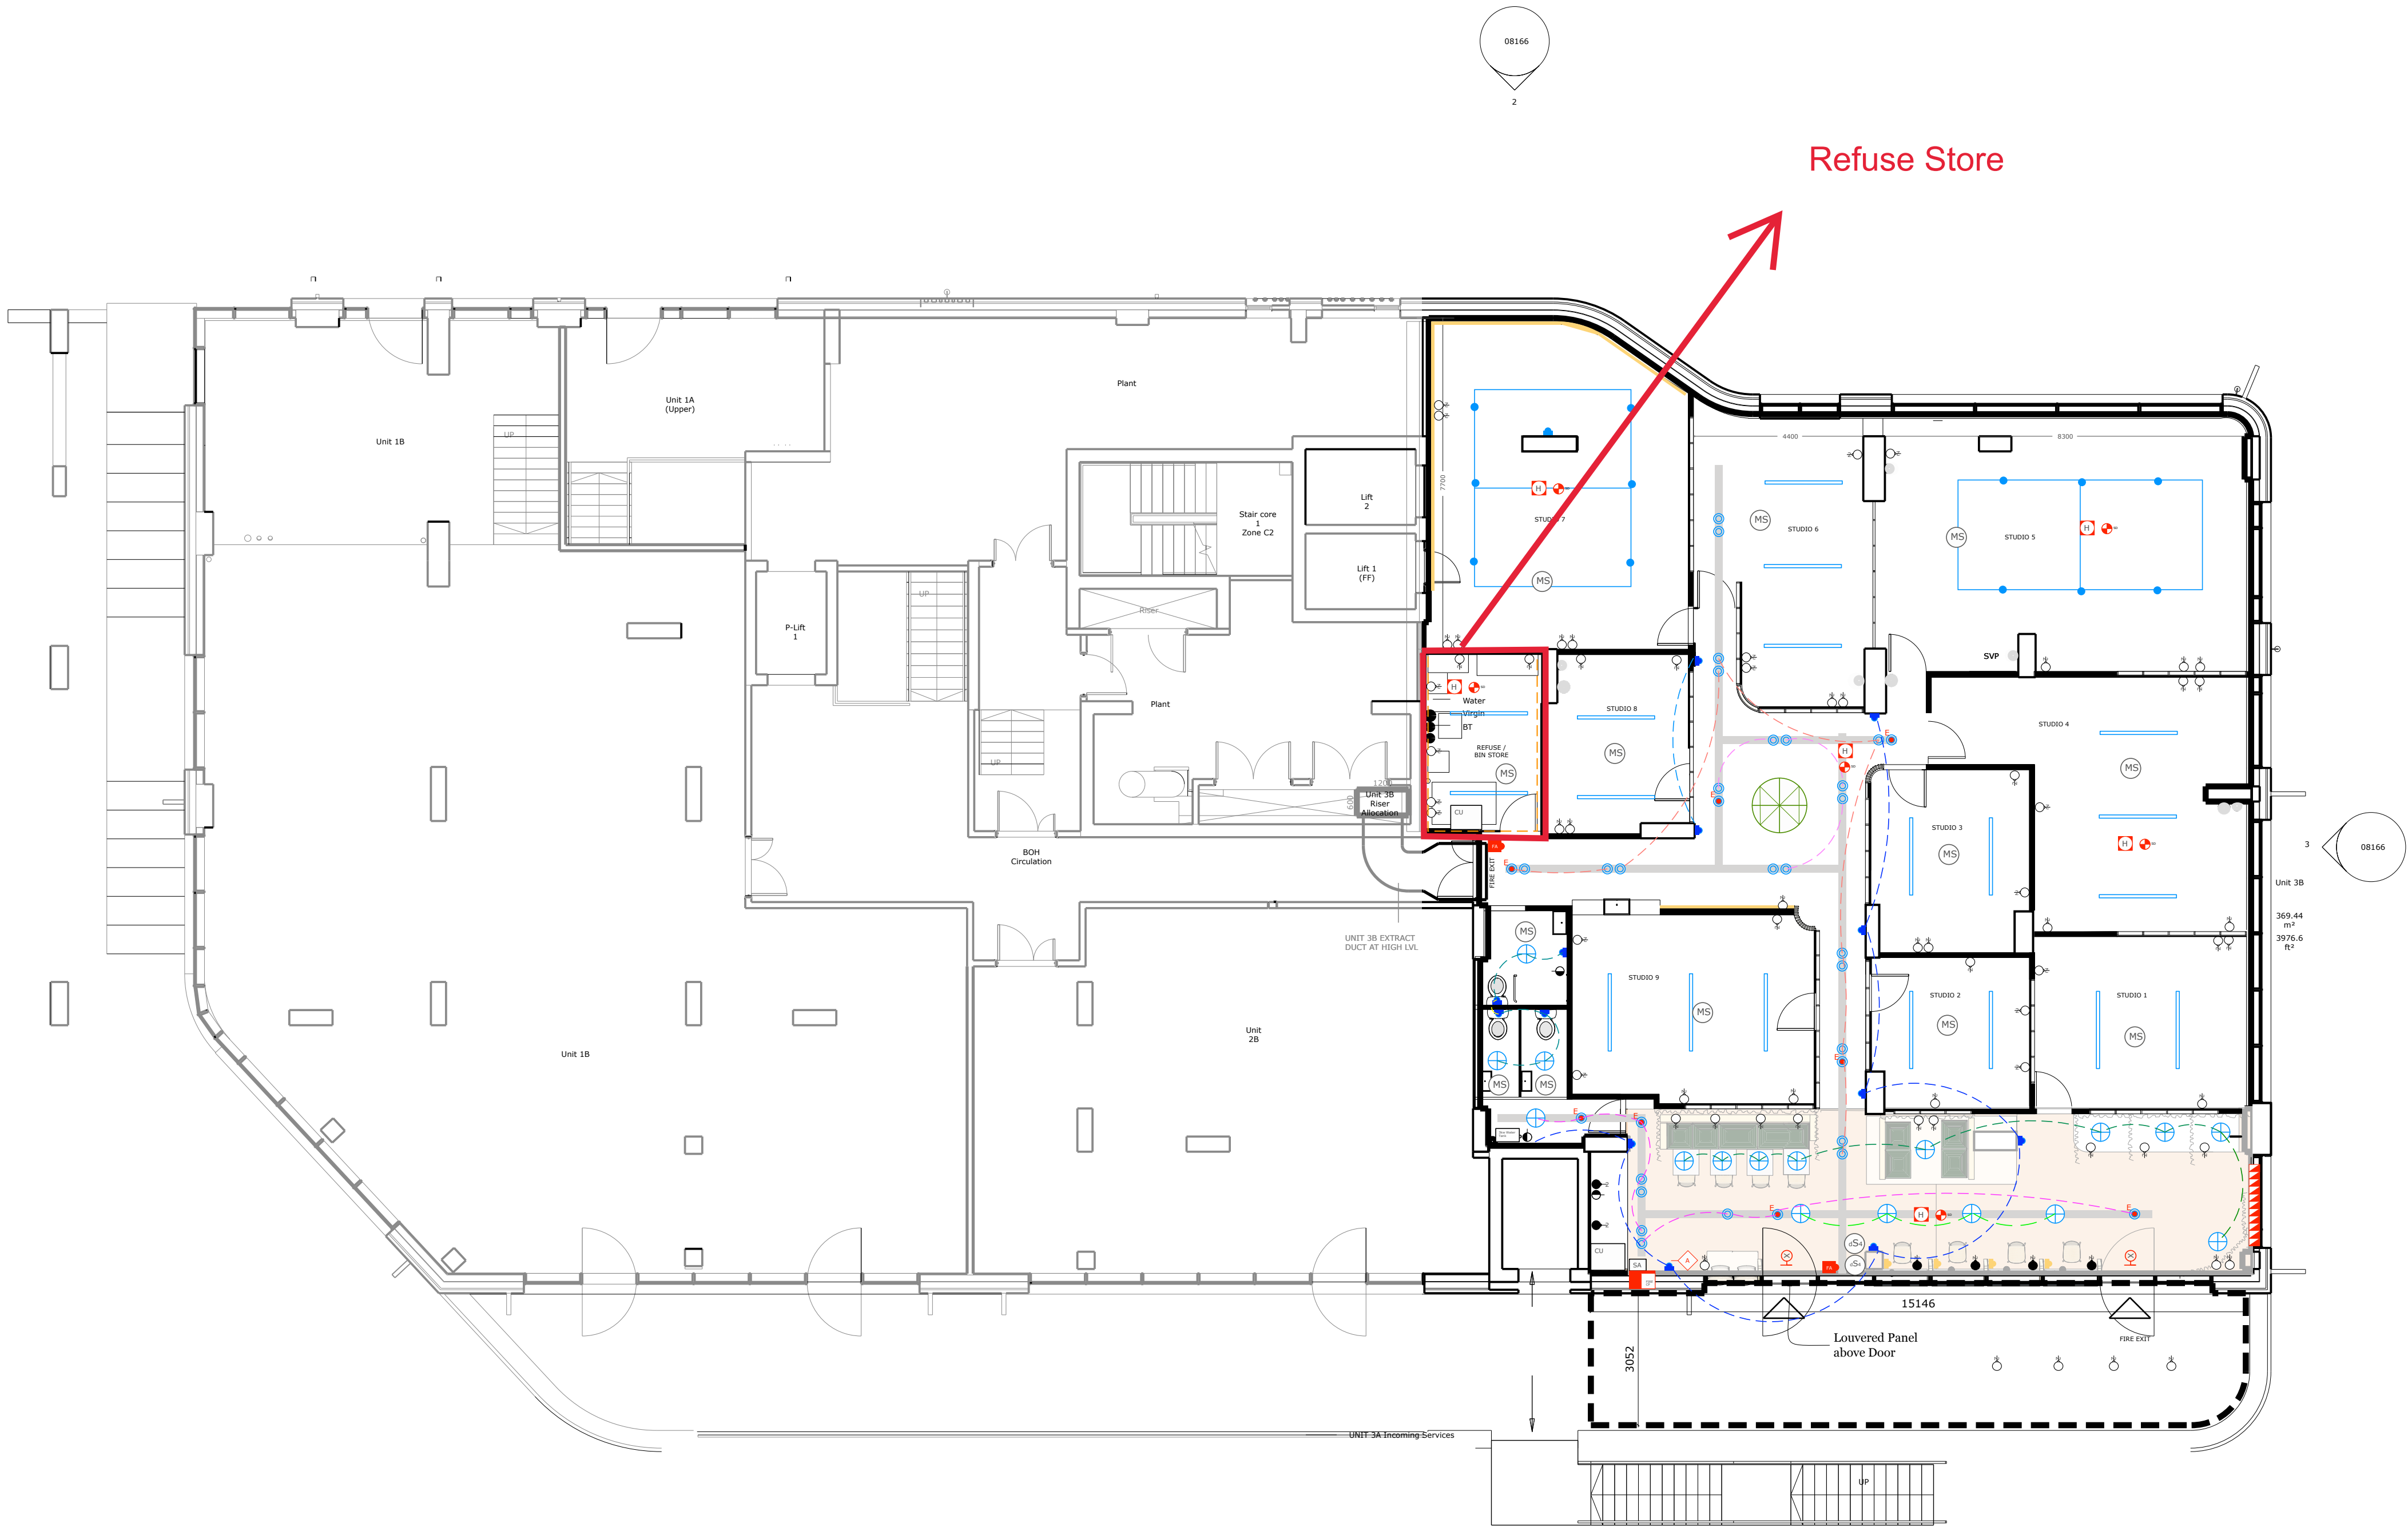

ELECTRICAL KEY

- Suspended Trench Medium Duty Cable Tray
- Double switch wall socket (6) (above 1200mm)
- Double switched wall socket (48 Studios) (12 Co-work)
- Single switched Fused spur
- Security Alarm
- Consumer Unit
- 1 gang 3 way switch
- 3 gang 3 way switch
- Dimmable 4 Gang 4 Way Switch (2)
- Motion Sensor for Studio Lights (12)
- Courtyard Feature Light
- Adjustable Track Down light (15)
- Pendant light (17)
- Emergency Light (8)
- LED Strip (Back / UP-lighting to illuminate walls (20m)
- LED STRIP LIGHT (26V) Poss Track Lighting
- Wall Lights (13)
- DESK Wall Lights (4)
- Track Lighting System (2) Lights (12)

FIRE PLAN KEY

- Annunciator
- Main Fire Control Panel
- Fire Alarm Sounder
- Heat Detector
- Smoke Detector
- Emergency Light
- Exit Light Outlet
- Fire Curtain

REVISIONS

DATE	REVISIONS
09/11/22	First Draft Electricals
05/01/23	Amended First Draft to include Bin Store
...	...
...	...
...	...
...	...

Makers Quarter KAMPUS

ELECTRICAL PLAN