


0m 5m 10m 15m

CDM REGULATIONS 2015. All current drawings and specifications for the project must be read in conjunction with the Designer's Hazard and Environment Assessment Record. All intellectual property rights reserved.

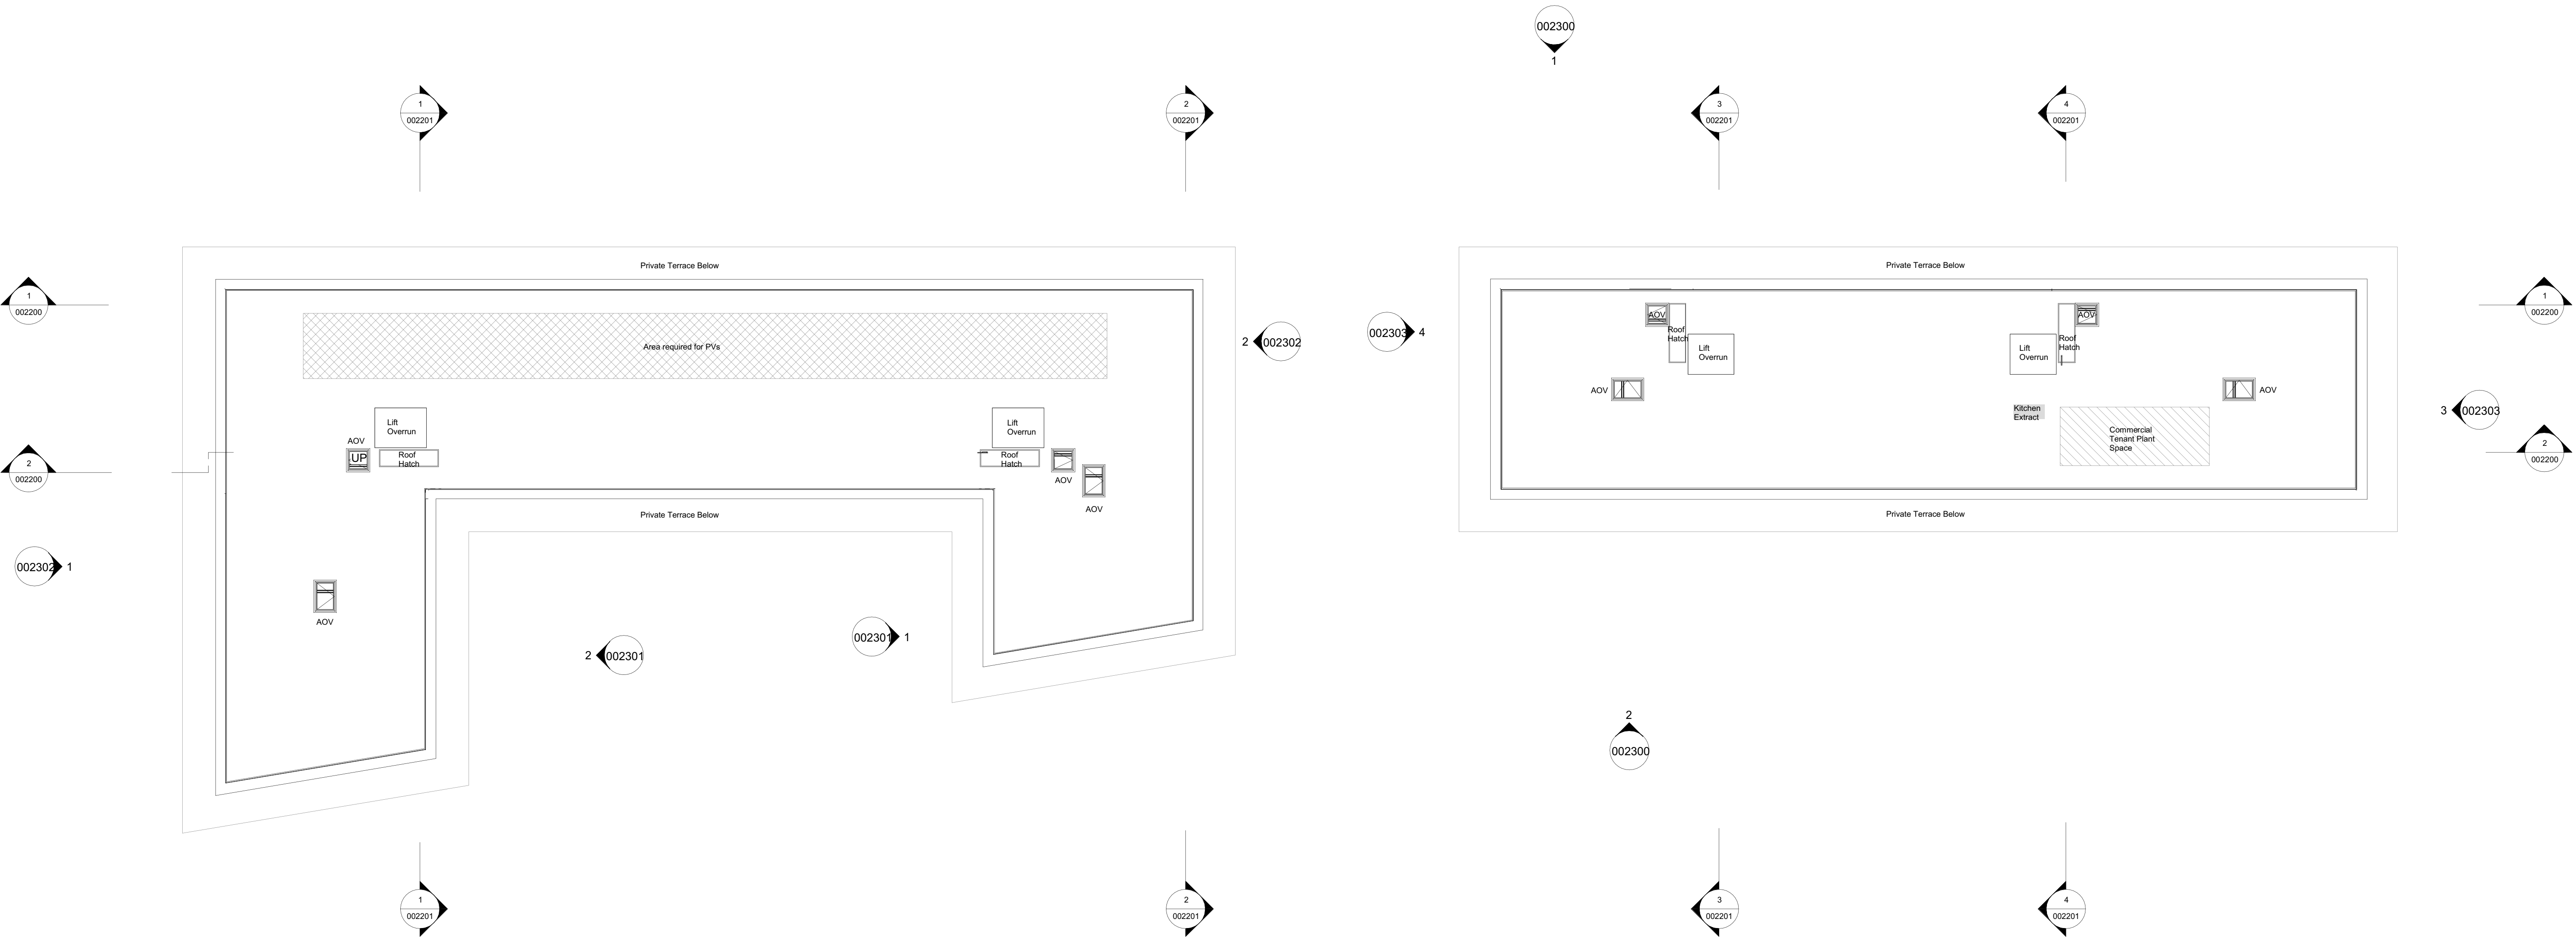

Rev	Date	Description	Dwn	Ckd	Drawn	SK
C	14.02.24	Planning drawings updated to incorporate agreed minor material amendment changes. Balconies removed, building height reduced, building footprint reduced and updated apartment mix and layouts.	AH		Checked	AH
				Date	12/01/21	
				Scale @ A1	1 : 200	

Project	Origin	Volume	Level	Type	Role	Number
JWA - PRP - A1 -	RF - DR - A -	002108				
Revision		Status				
C -		PLANNING ISSUE -				

PRP